



READ IN CONJUNCTION WITH ALL OTHER PROJECT DOCUMENTS - REFER ALL DISCREPANCIES, OMISSIONS AND ERRORS TO THE ARCHITECT/AUTHOR. SCALING FROM THIS DRAWING IS PERMITTED EXCEPT FOR CONSTRUCTION PURPOSES - WORK ONLY TO FIGURED DIMENSIONS DURING CONSTRUCTION. NOT AUTHORISED FOR CONSTRUCTION UNLESS SPECIFICALLY STATED  
ALL COPYRIGHTS IN THE DRAWING AND DESIGNS SHOWN THEREIN IS RETAINED - DO NOT REPRODUCE WITHOUT CONSENT

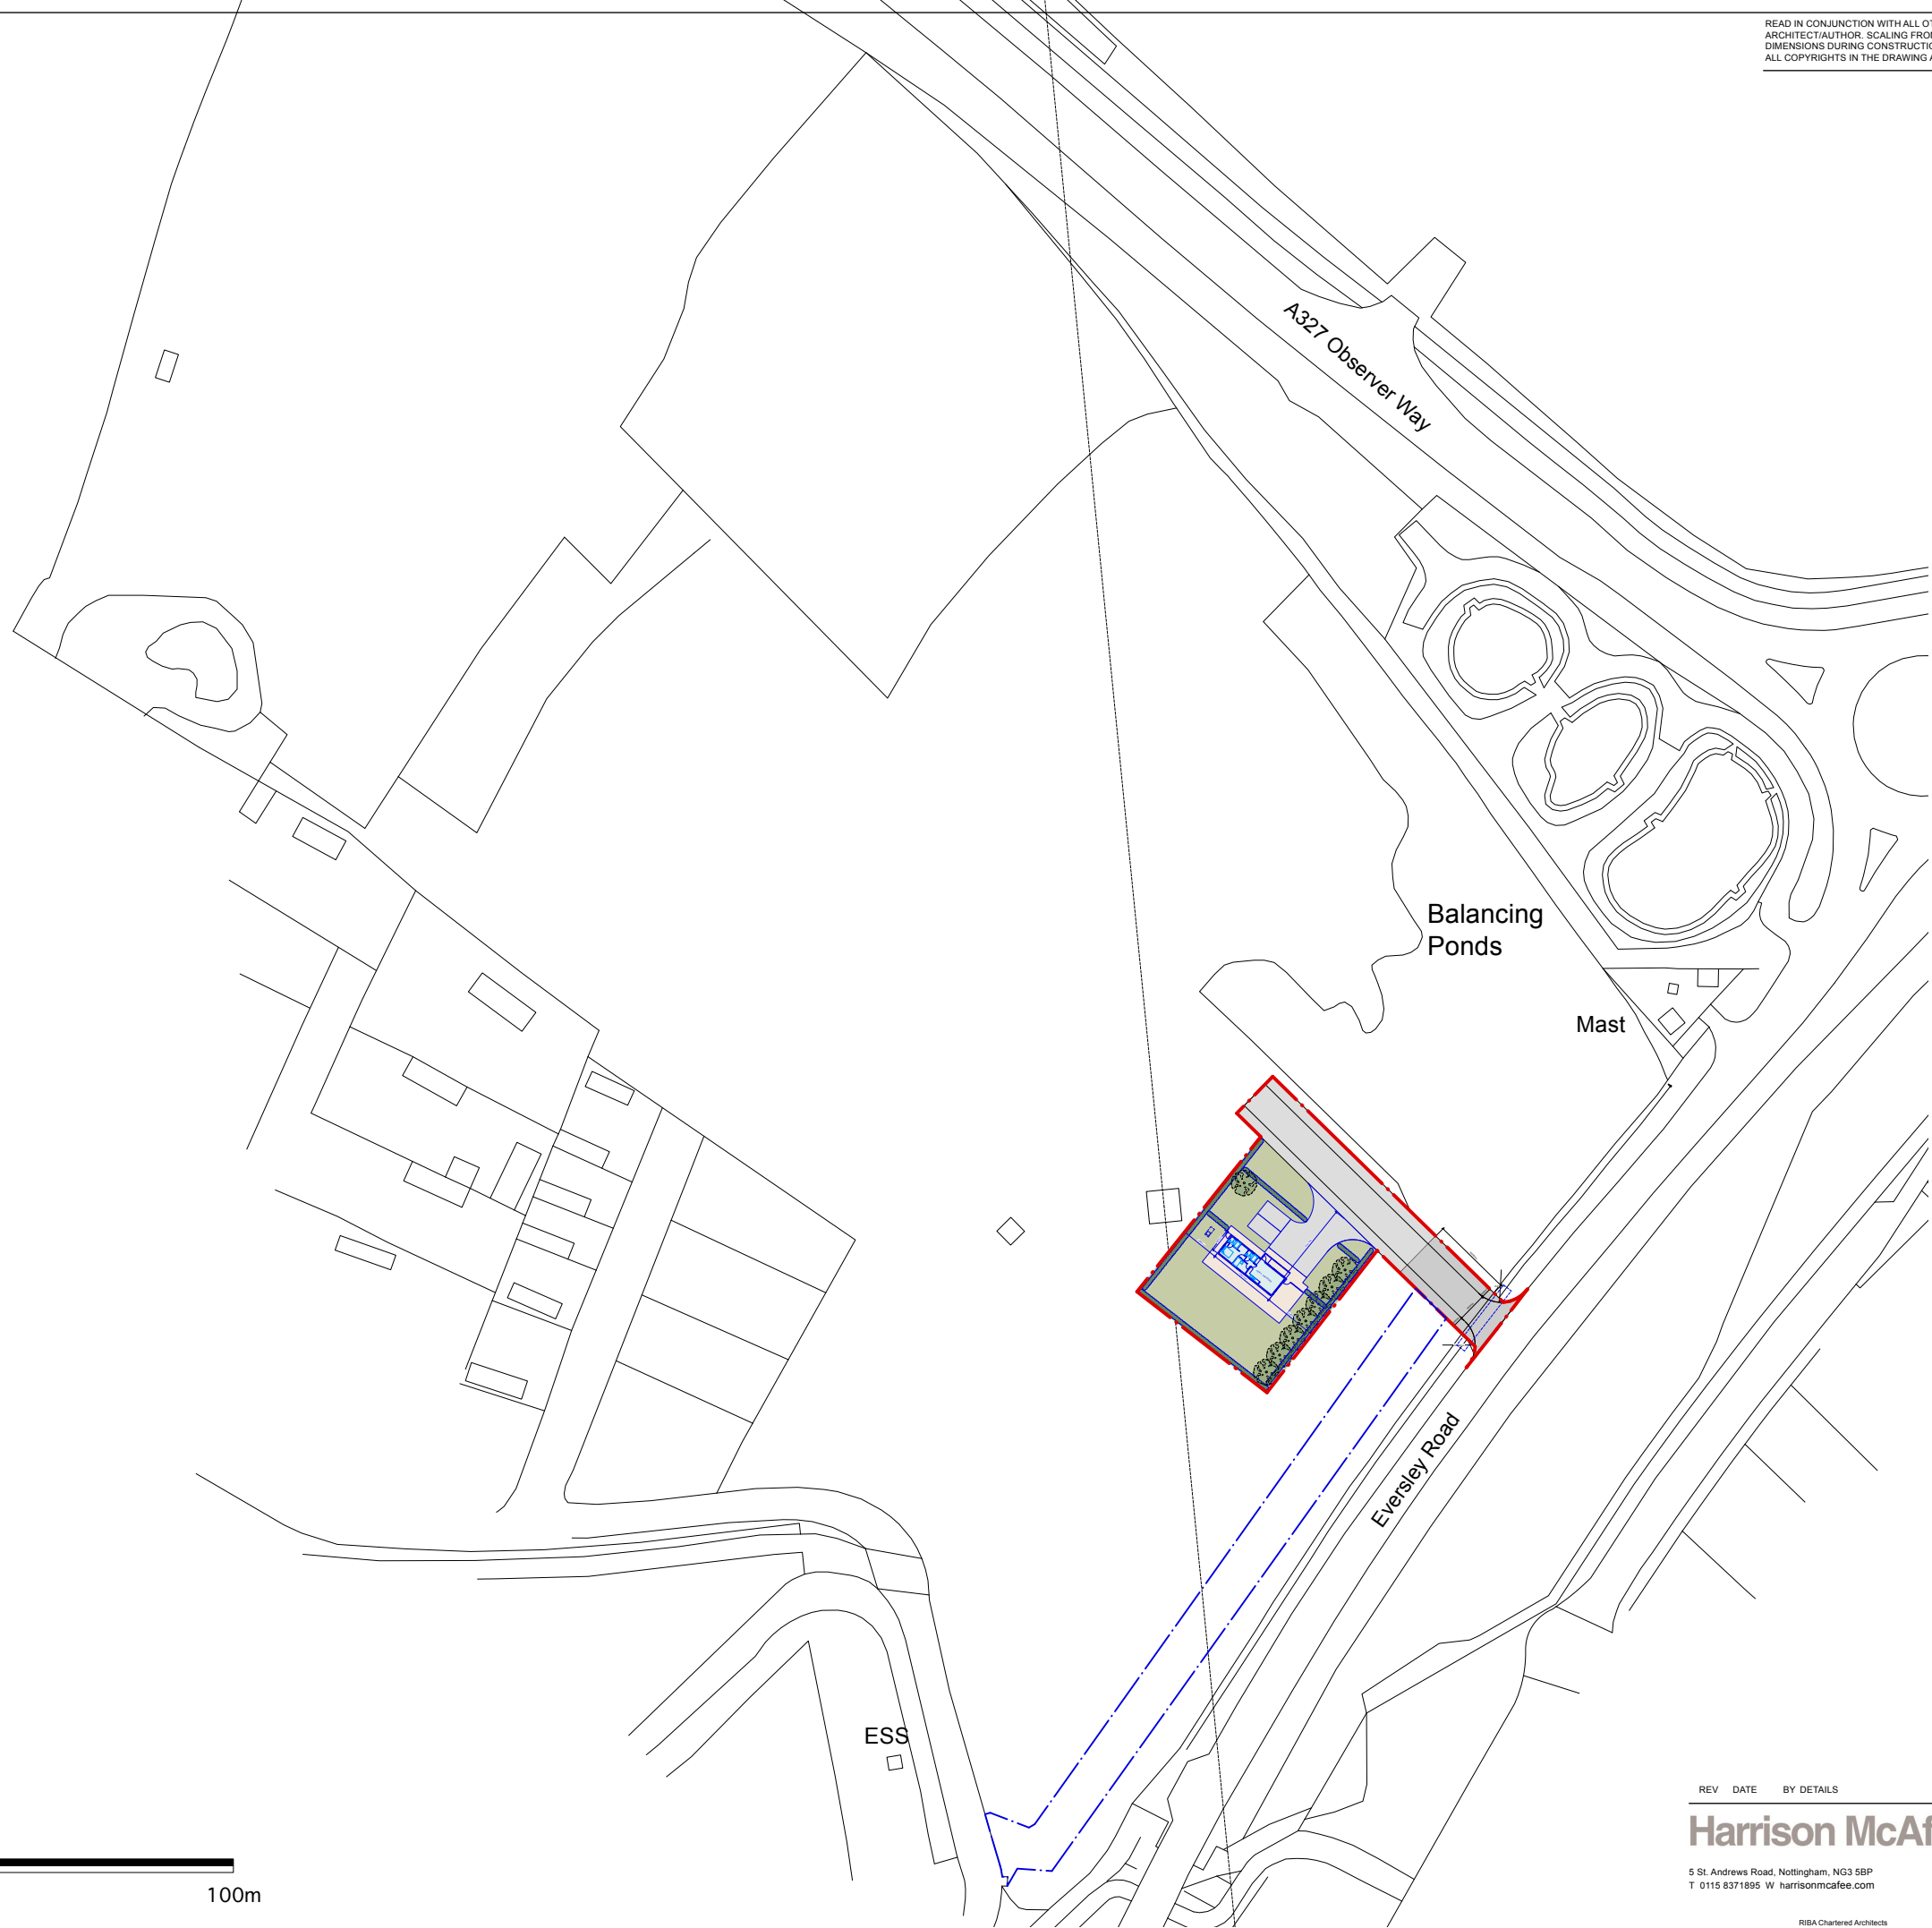

1:1250 SITE PLAN

 

| REV | DATE | BY | DETAILS |
|-----|------|----|---------|
|-----|------|----|---------|

**Harrison McAfee**

5 St. Andrews Road, Nottingham, NG3 5BP  
T 0115 8371895 W [harrisonmcafee.com](http://harrisonmcafee.com)

RIBA Chartered Architects

PROJECT  
HIGHFIELD PARK, ARBORFIELD

DRAWING TITLE  
Proposed Site Plan

SCALE  
1:1250 @A3

DATE  
10.12.25

DRAWN BY  
RH

DOCUMENT NO.  
**2509(p)110** d

© COPYRIGHT HARRISON MCAFEE LTD

© COPYRIGHT HARRISON MCAFEE LTD

90m

60m

30m

20m

10m

5m

0

5m

10m

20m

30m

40m

50m

60m

70m

80m