



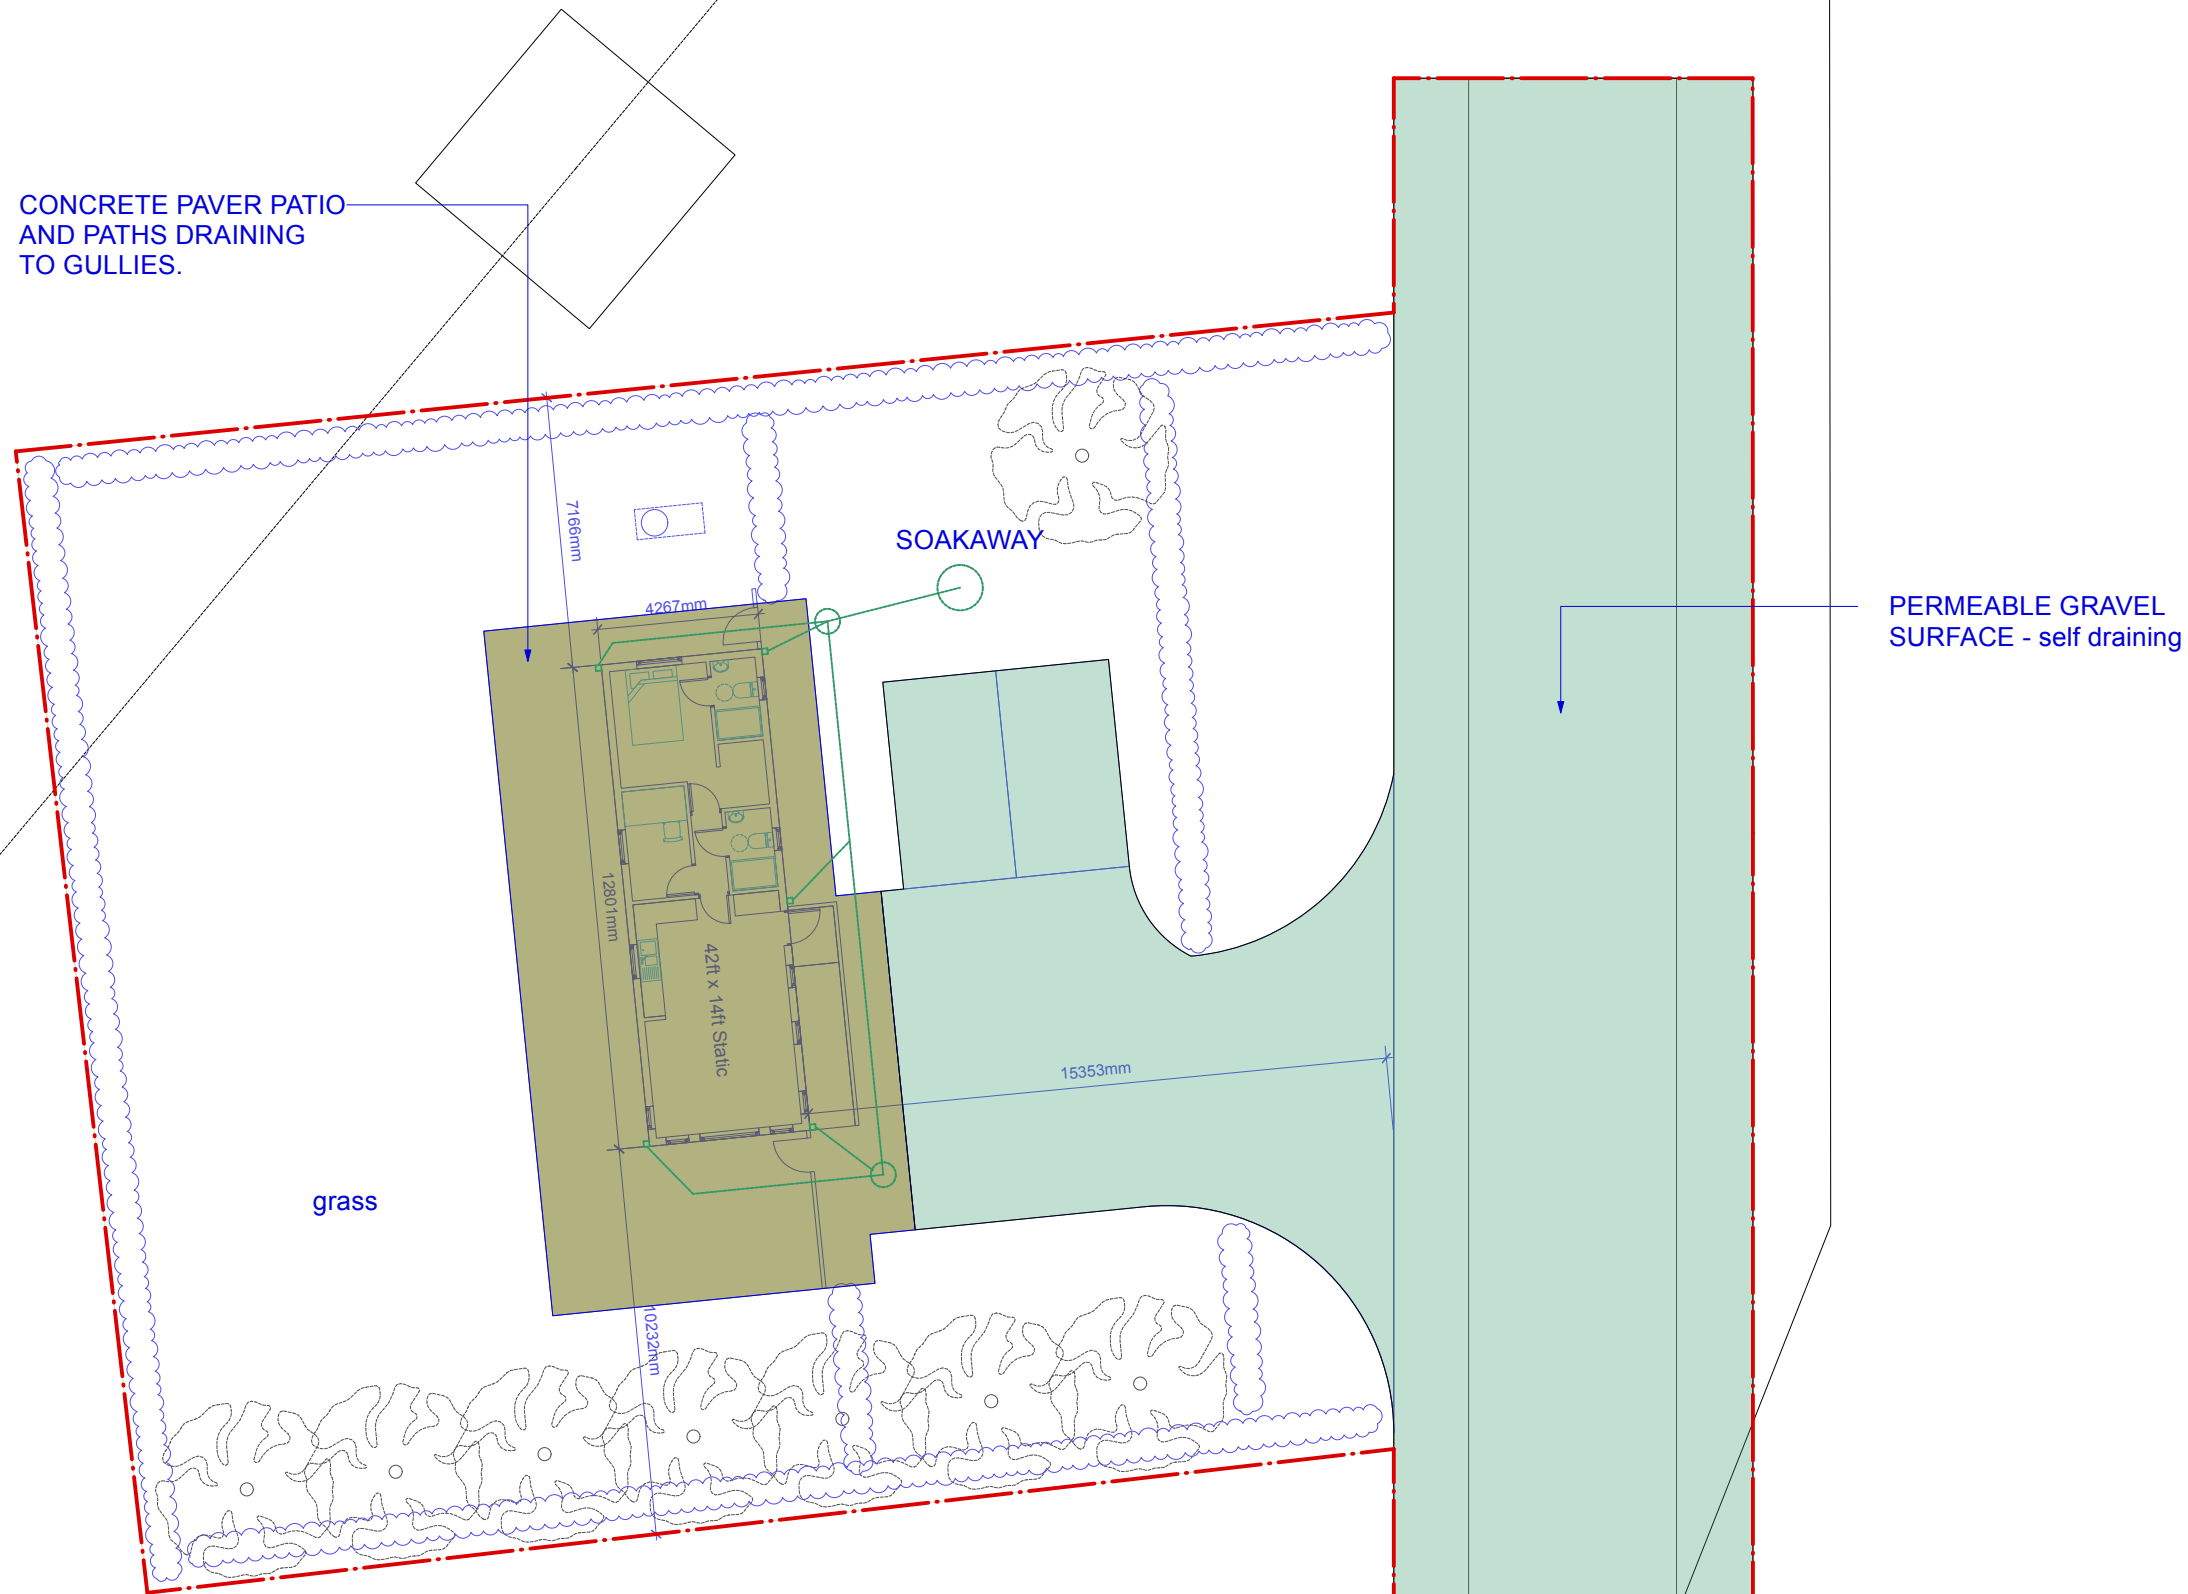

scale

 

REV	DATE	BY	DETAILS
-----	------	----	---------

Harrison McAfee

5 St. Andrews Road, Nottingham, NG3 5BP
T 0115 8371895 W harrisonmcafee.com

RIBA Chartered Architects

PROJECT
HIGHFIELD PARK, ARBORFIELD
DRAWING TITLE
Surface Drainage Plan

SCALE
1:200 @A3
DATE
10.12.25

DRAWN BY
RH

DOCUMENT NO.
2509(p)116 a