

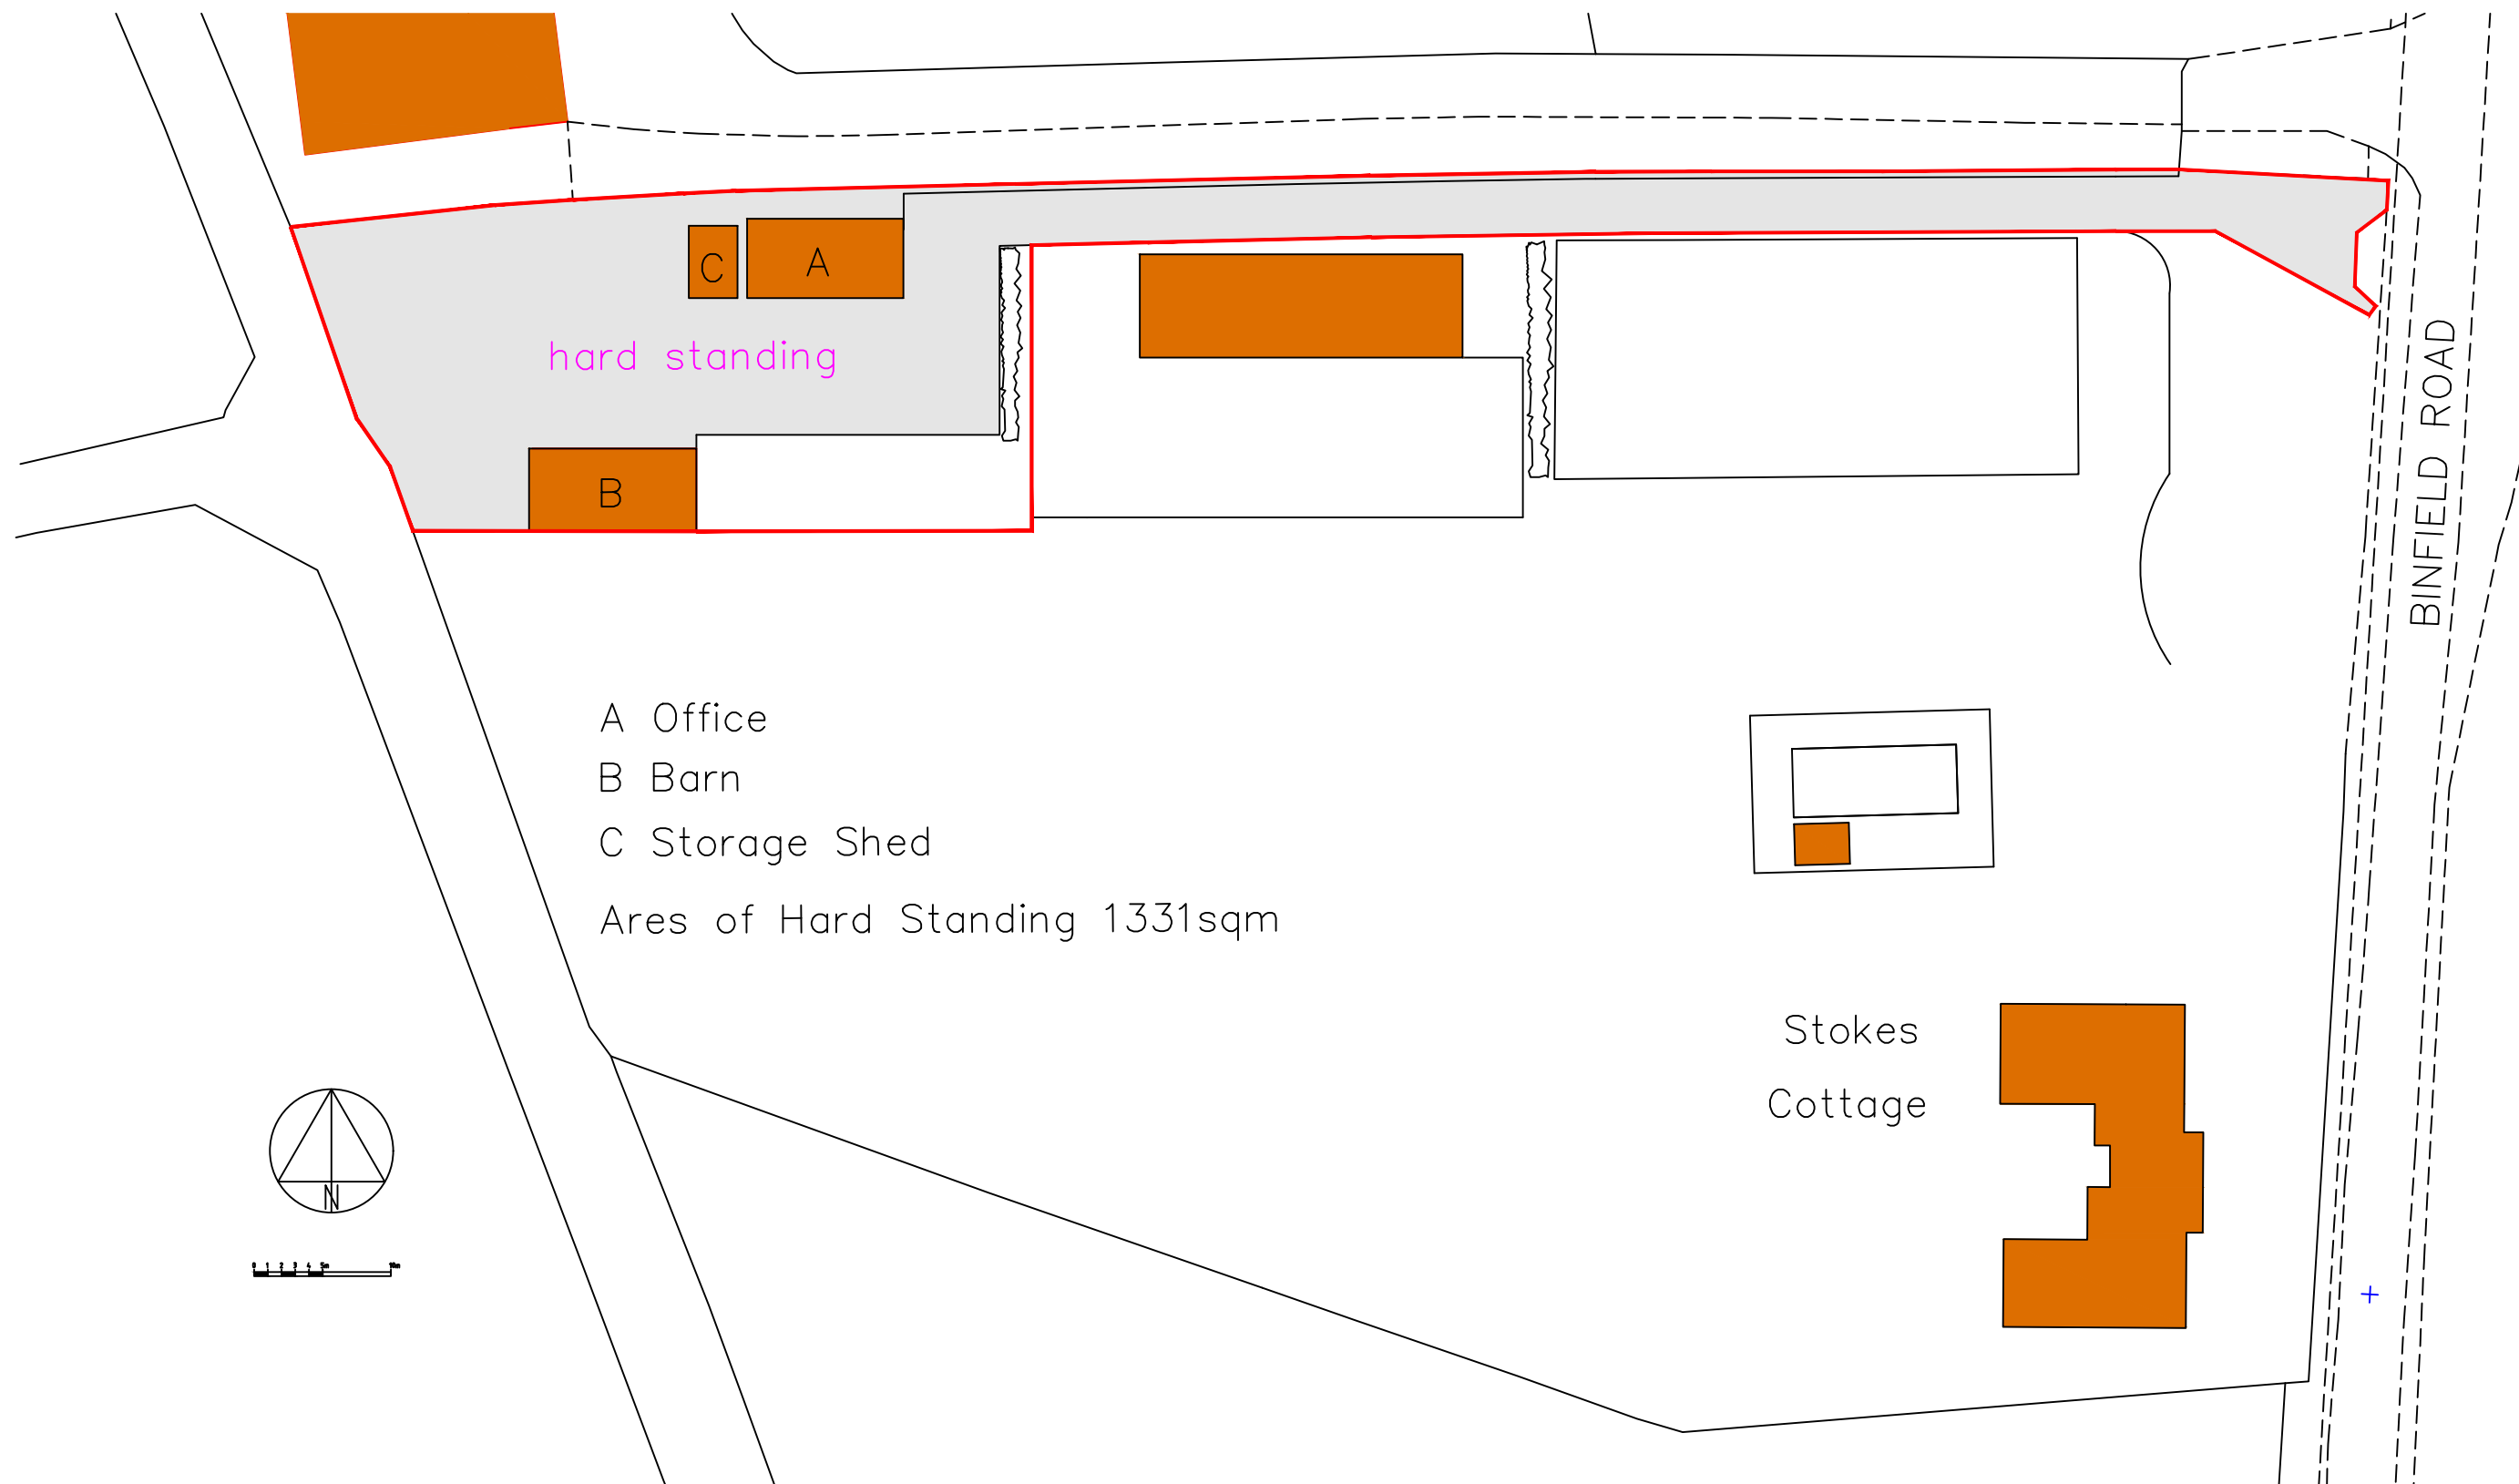


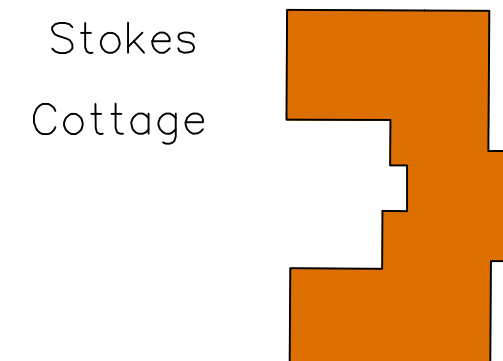

A Office
B Barn
C Storage Shed
Ares of Hard Standing 1331sqm

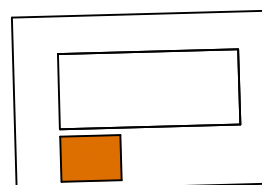

STOKE COTTAGES
BINFIELD ROAD
WOKINGHAM RG40 5PR

SITE PLAN

date : Aug '25
scale : 1:500@A3
dwg no. : 01A