

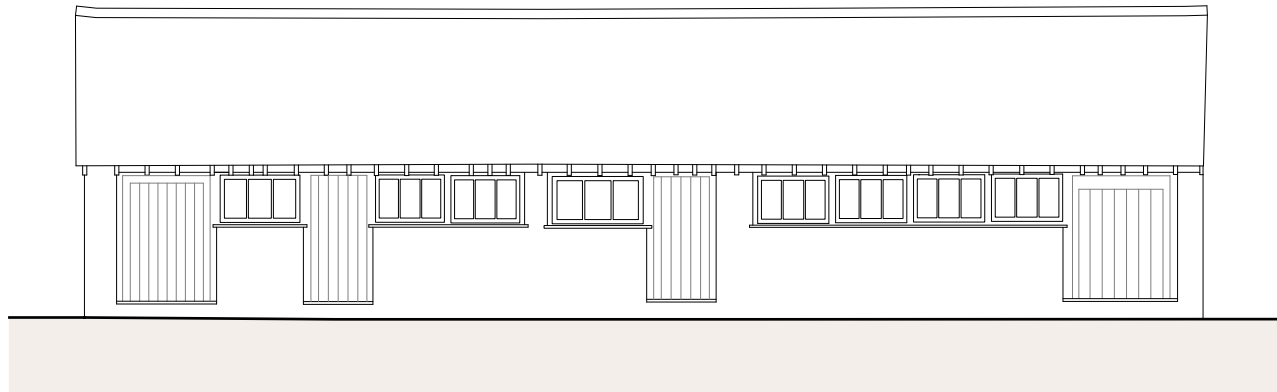


 


EXISTING NORTH EAST ELEVATION

Scale: 1:100

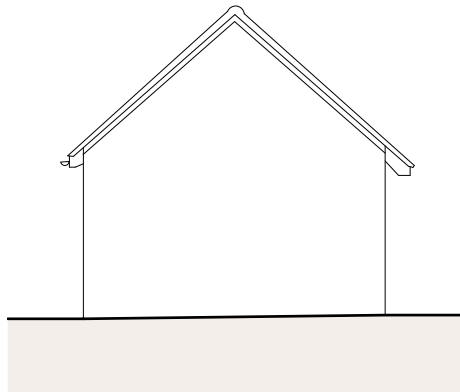


EXISTING SOUTH EAST ELEVATION

Scale: 1:100

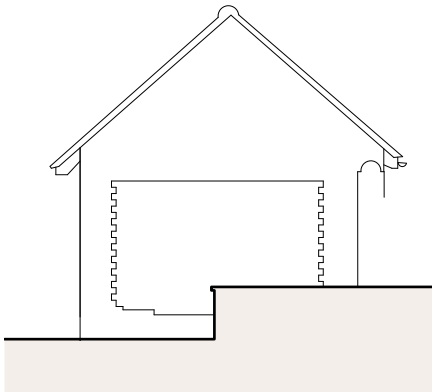

EXISTING NORTH WEST ELEVATION

Scale: 1:100

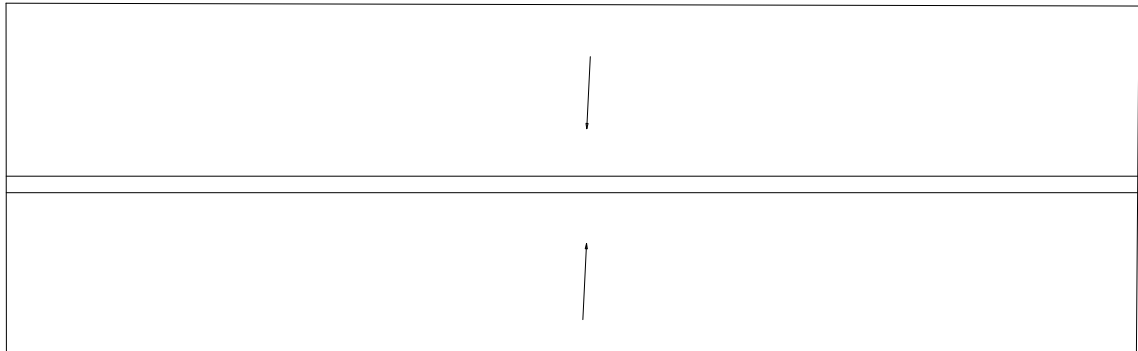

EXISTING ROOF PLAN

Scale: 1:100



Scale 1:100 @ A2

Notes:

No.	Date:	Revision Notes:	Initials:

dp architects
design | planning | architecture

RIBA
Chartered Practice

CIAT

DP Architects
The Old Brewery Tap, 3 Shirburn Street, Wallington, Oxfordshire, OX49 5BU
Tel: 01491 613 066 Email: mail@dparchitects.co.uk

Client
MR NIGEL HOATH

Project
RESIDENTIAL ALTERATIONS

**HOLME FARM,
ASTON,
HENLEY-ON-THAMES,
RG9 3DJ**

Drawing
**STUDIO OUTBUILDING
ELEVATIONS & ROOF PLAN**

Scale 1:100 @A2	Dwg No. 25 HFNH EX02	Revision
Drawn CB		
Date 27/08/2025	Status EXISTING	