




Notes:

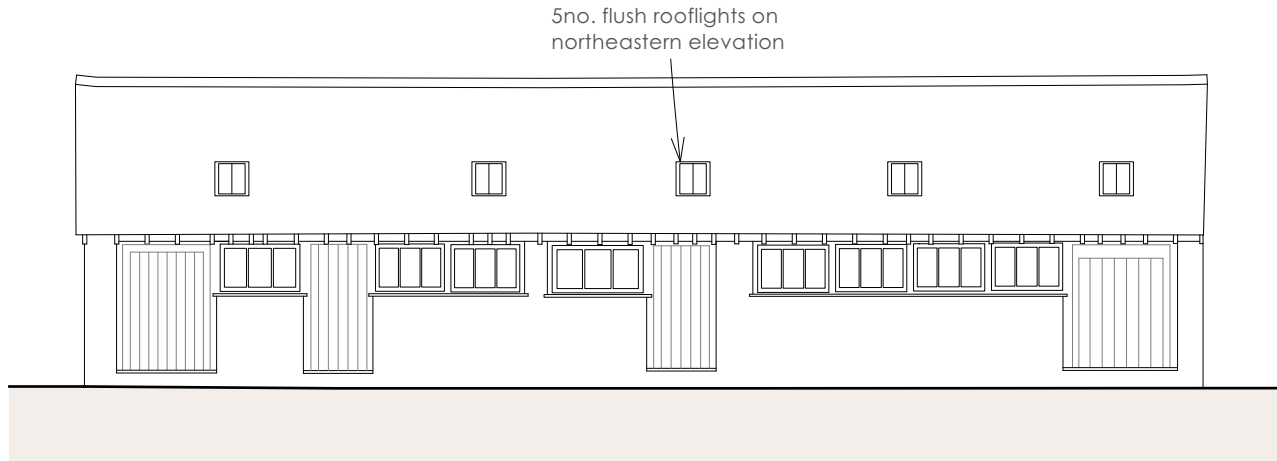


PROPOSED NORTH EAST ELEVATION
Scale: 1:100

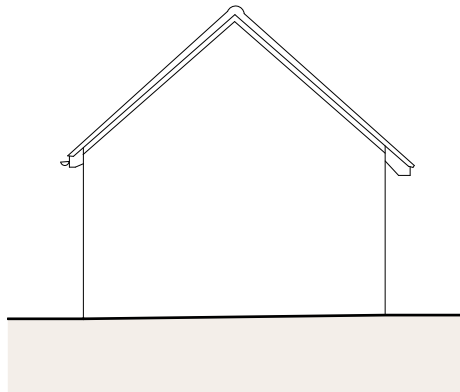


PROPOSED SOUTH EAST ELEVATION
Scale: 1:100

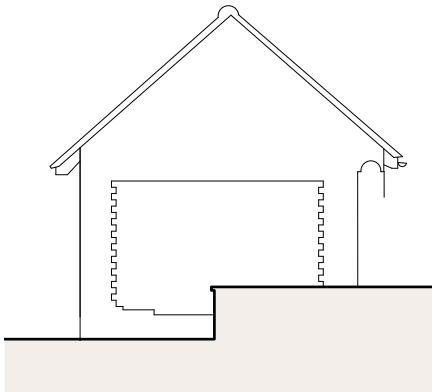

PROPOSED NORTH WEST ELEVATION
Scale: 1:100

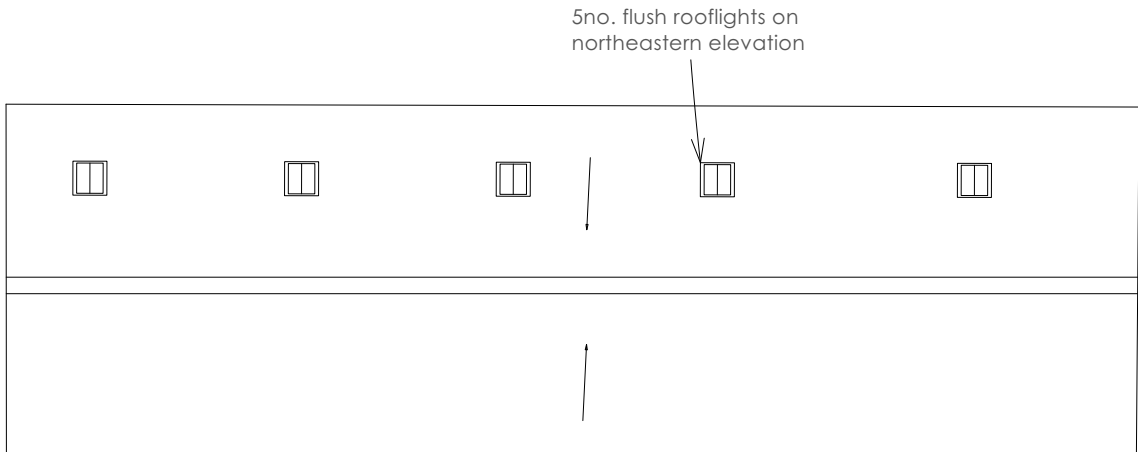

PROPOSED ROOF PLAN
Scale: 1:100

 

No.	Date:	Revision Notes:	Initials:

dparchitects

design | planning | architecture

RIBA

Chartered Practice

CIAT

Chartered Institute of Architectural Technicians

DP Architects

The Old Brewery Tap, 3 Shirburn Street, Wallington, Oxfordshire, OX49 5BU

Tel: 01491 613 066 Email: mail@dparchitects.co.uk

Client
MR NIGEL HOATH

Project
RESIDENTIAL ALTERATIONS

**HOLME FARM,
ASTON,
HENLEY-ON-THAMES,
RG9 3DJ**

Drawing
**STUDIO OUTBUILDING
PROPOSED ELEVATIONS
& ROOF PLAN**

Scale 1:100 @A2	Dwg No. 25 HFNH PE02	Revision
Drawn CB		
Date 09/09/2025	Status PLANNING	