
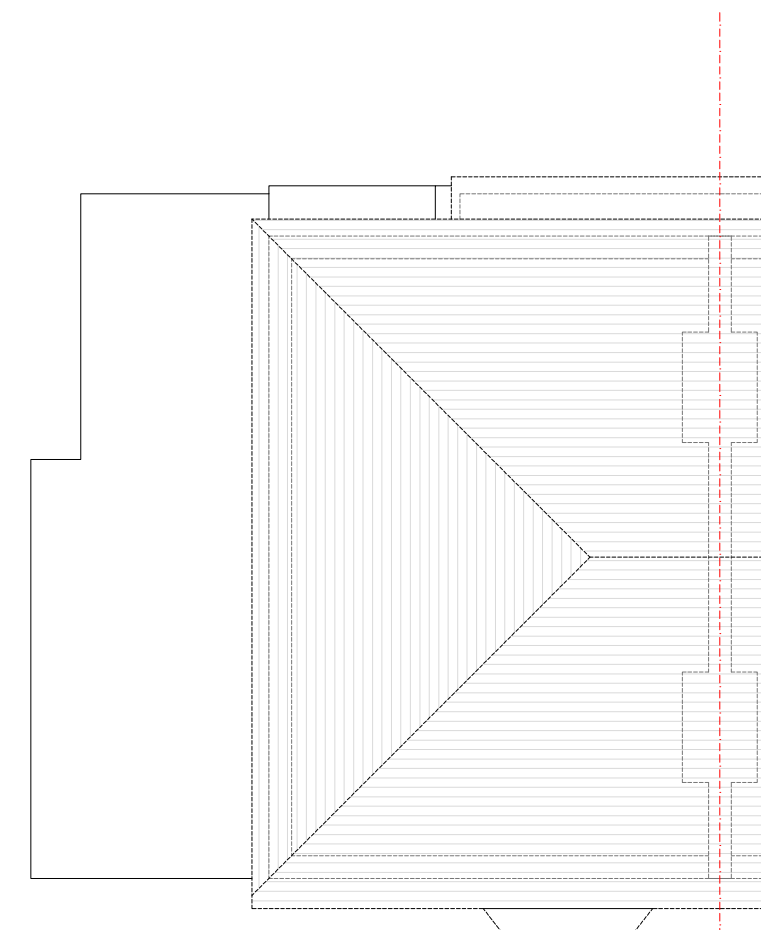
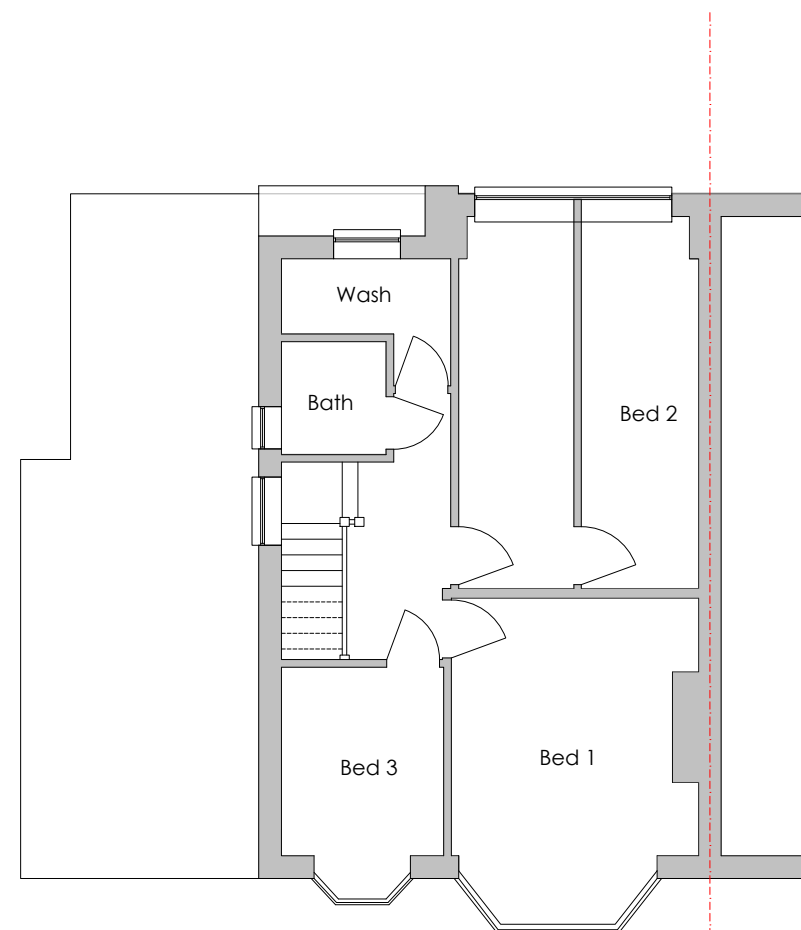


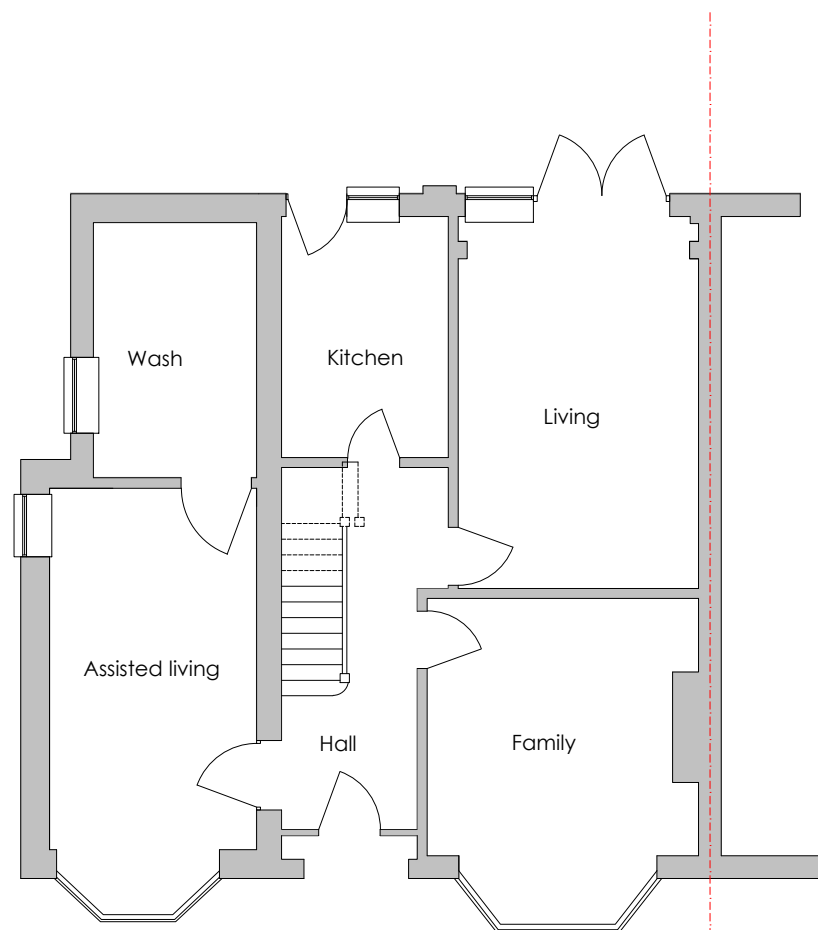

Key

Rev	Date	Description
Revisions		

DESIGNS © Arcadia-Designs - This document and its design content is the copyright of ARCADIA-DESIGNS GROUP Ltd (Arcadia-Designs) and should NOT be copied or reproduced without written consent of the practice.

THIS DRAWING SHOULD BE READ IN CONJUNCTION WITH ALL OTHER INFORMATION INCLUDING PROJECT SPECIFICATION. USE WRITTEN DIMENSIONS ONLY AND DO NOT SCALE. SITE DIMENSIONS TO BE CHECKED ON SITE PRIOR TO ORDERING MATERIALS.



T: 07562740771 **E:** admin@arcadia-designs.co.uk
W: www.arcadia-designs.co.uk

Project
Part Two Storey Rear, First Floor
Side And Front Porch

Client
Mr. mohammed Aftab

Address

75
Chiltern Crescent
Earley, RG6 1AL

Drawing Title

Existing Ground And First Floor Plan

Date	Scale	Drawn
2nd May 2025	1:100 @ A3	SH

1:100 @ A3

Drawn

SH

Drawing Number	Revision
-----------------------	-----------------

Revision

PLANNING

Scale 1:100

