



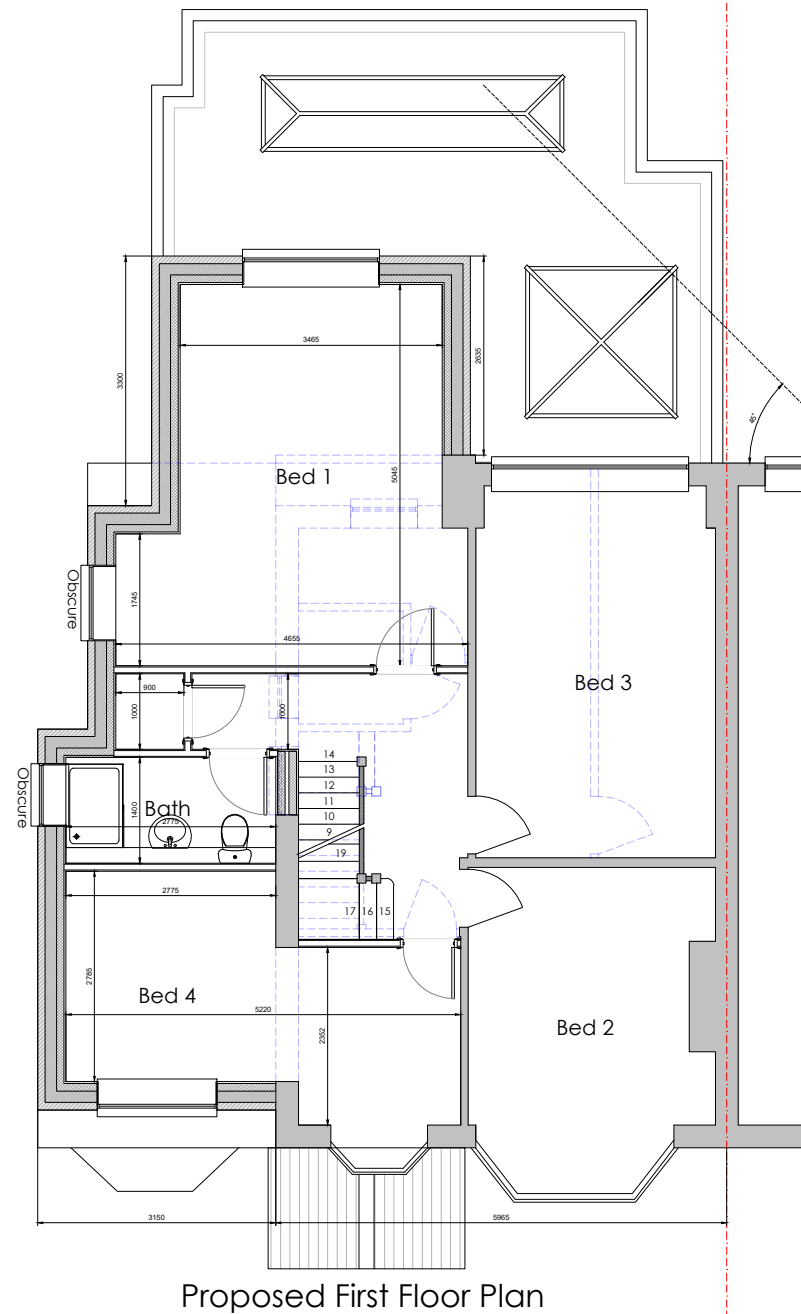

Key

Rev Date Description
Revisions

© Arcadia-Designs - This document and its design content is the copyright of ARCADIA-DESIGNS GROUP Ltd (Arcadia-Designs) and should NOT be copied or reproduced without written consent of the practice.
This drawing should be read in conjunction with all other information including project specification. Use written dimensions only and DO NOT scale. Site dimensions to be checked on site prior to ordering materials.

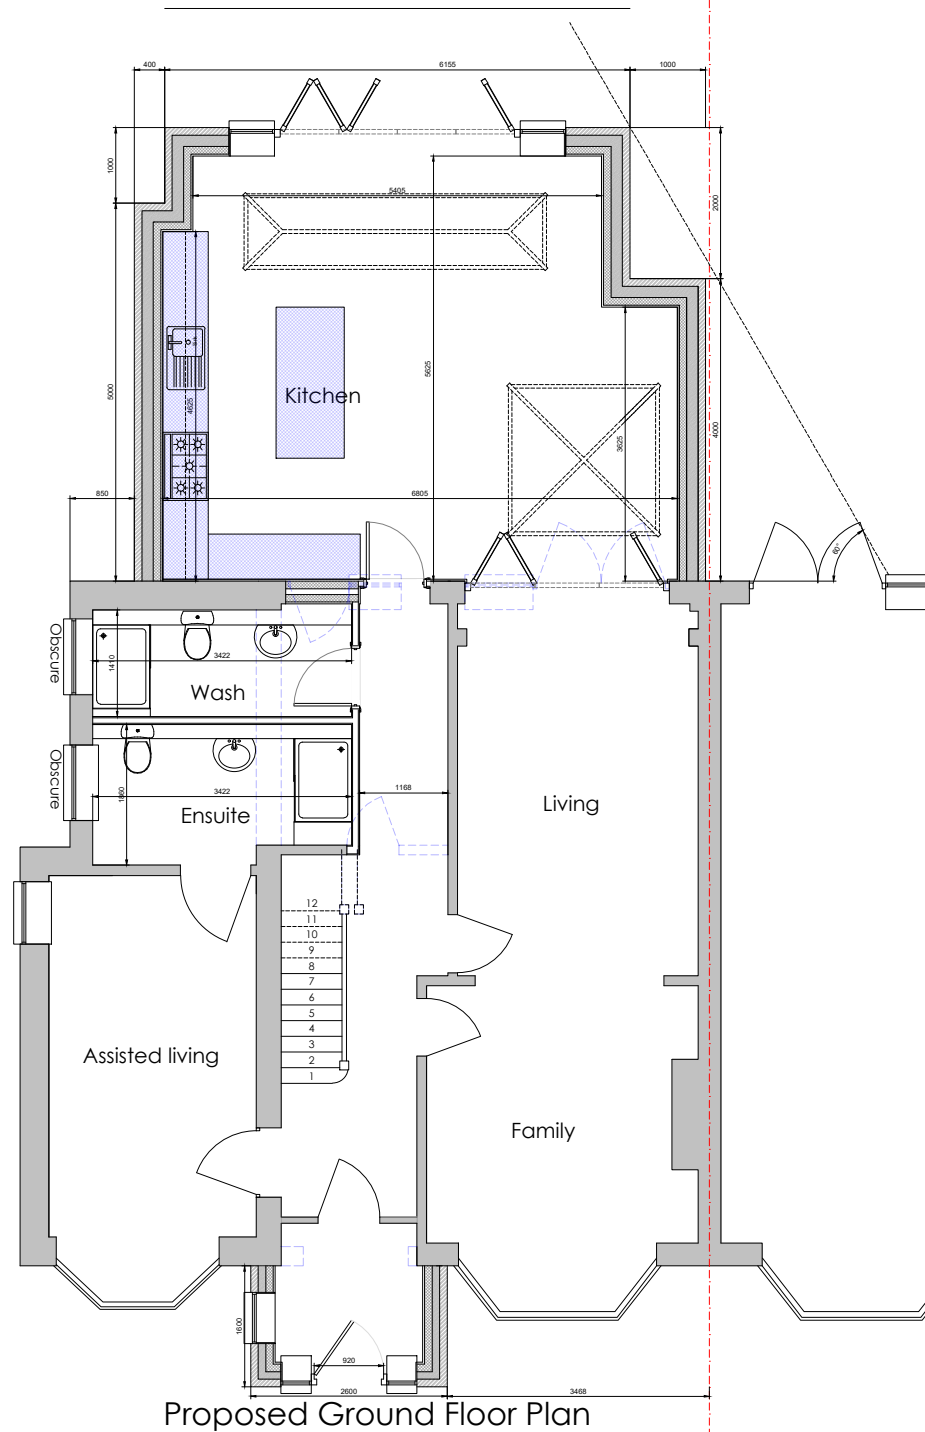

T: 07562740771 E: admin@arcadia-designs.co.uk
W: www.arcadia-designs.co.uk

Project
Part Two Storey Rear, First Floor
Side And Front Porch

Client
Mr. mohammed Aftab
Address
75
Chiltern Crescent
Earley, RG6 1AL
Drawing Title
Proposed Ground And First
Floor Plan

Date	Scale	Drawn
2nd May 2025	1:100 @ A3	SH
Drawing Number	Revision	
ACCE PL-201	/	
PLANNING		

Scale 1:100

