



Proposed Front Elevation




Proposed Side Elevation

Loft conversion
PD Application
251690



Proposed Rear Elevation

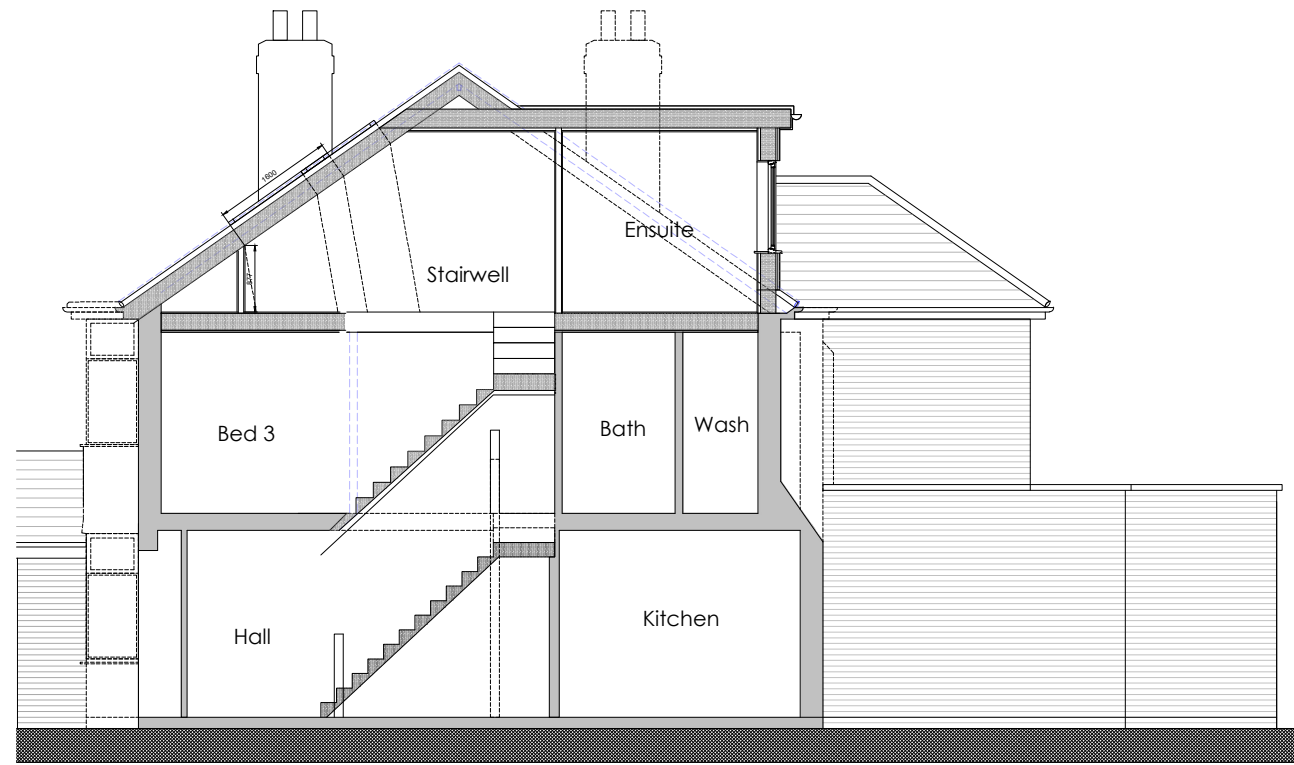

Proposed Section A-A

Scale 1:100



Key

Rev Date Description
Revisions

© Arcadia-Designs - This document and its design content is the copyright of ARCADIA-DESIGNS GROUP Ltd (Arcadia-Designs) and should NOT be copied or reproduced without written consent of the practice.
This drawing should be read in conjunction with all other information including project specification. Use written dimensions only and DO NOT scale. Site dimensions to be checked on site prior to ordering materials.



T: 07562740771 E: admin@arcadia-designs.co.uk
W: www.arcadia-designs.co.uk

Project
Part Two Storey Rear, First Floor
Side And Front Porch

Client
Mr. mohammed Aftab

Address
75
Chiltern Crescent
Earley, RG6 1AL

Drawing Title
Proposed Elevations

Date Scale Drawn
2nd May 2025 1:100 @ A3 SH

Drawing Number Revision

ACCE PL-401 /

PLANNING