




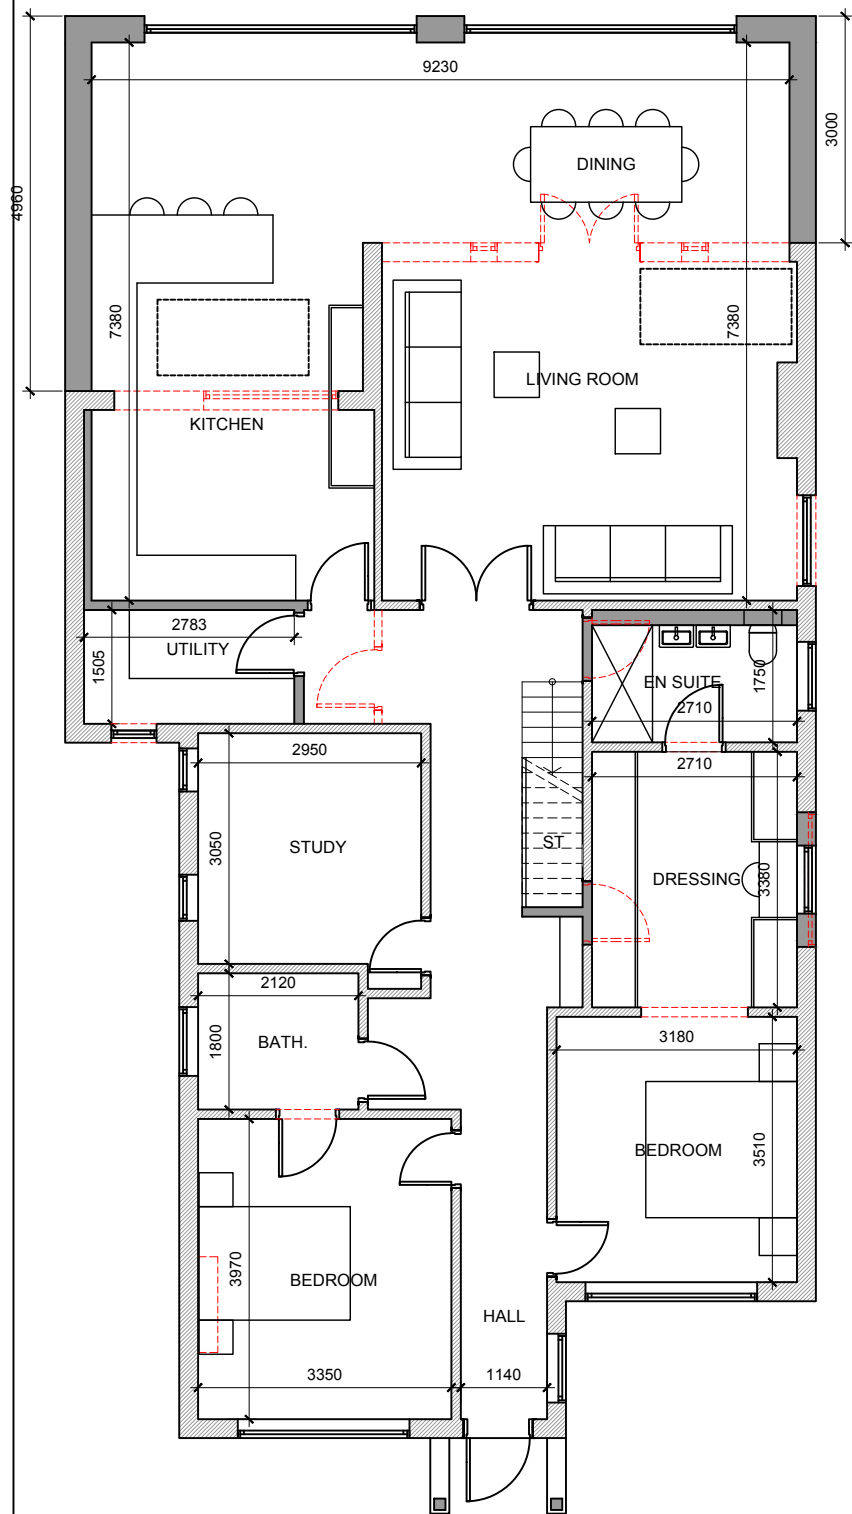

PROPOSED GROUND FLOOR PLAN

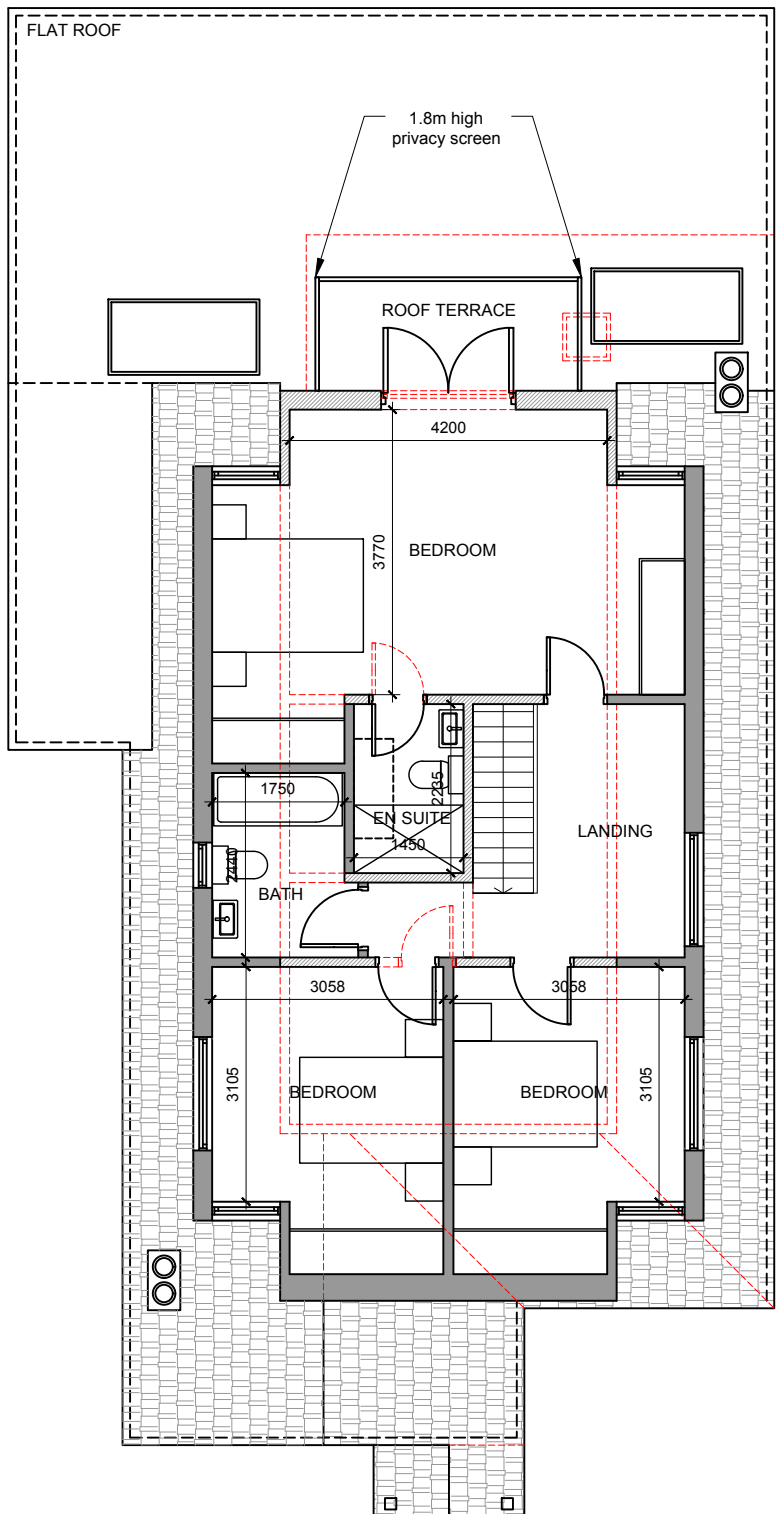

PROPOSED FIRST FLOOR PLAN

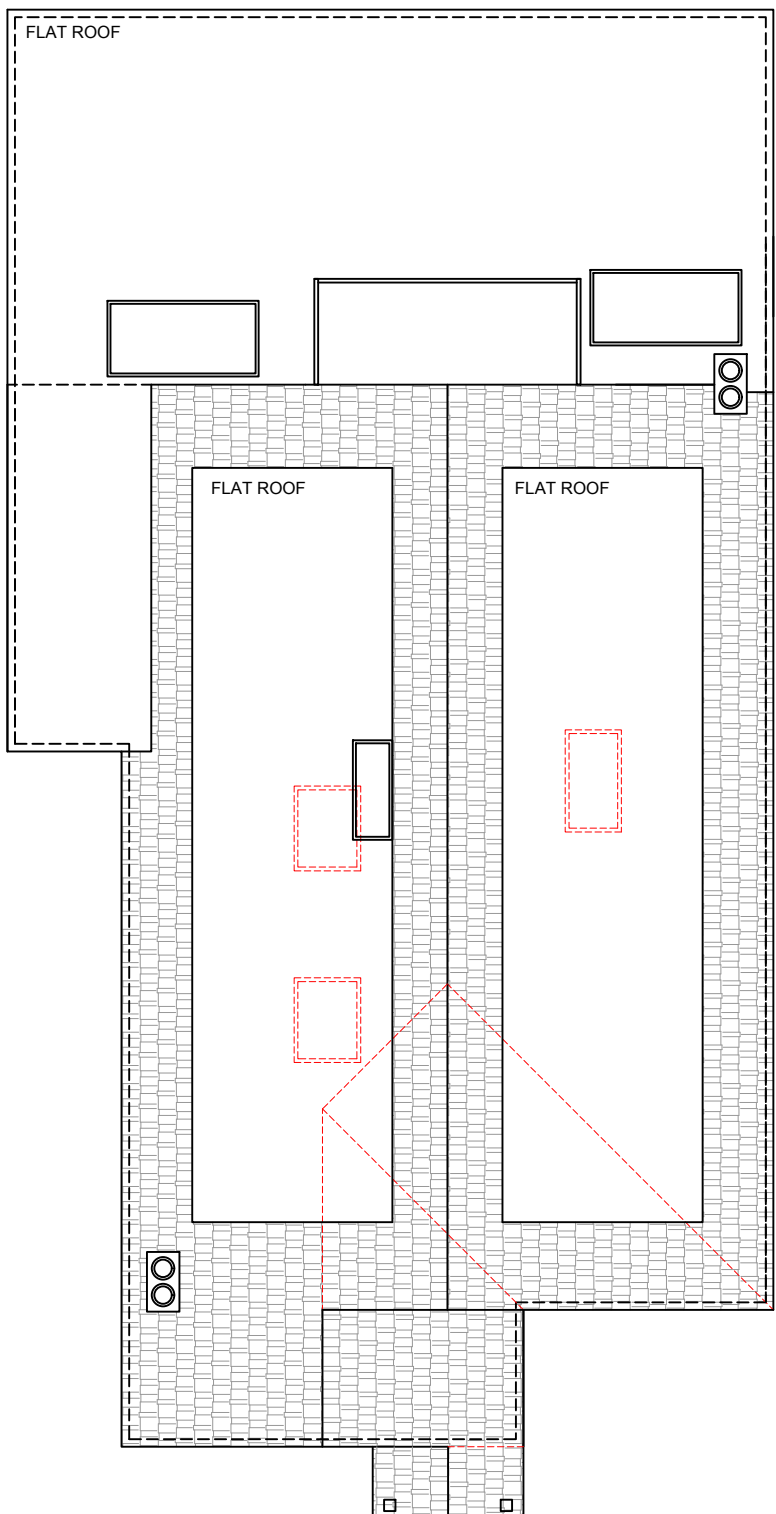

PROPOSED ROOF PLAN

Rev.No	DATE	REV. NOTE
01	12/05/25	client revisions
02	13/11/25	client revisions
03	17/11/25	client revisions
CAD REF		



NOTES:

THIS DRAWING IS INDICATIVE ONLY AND MUST NOT BE RELIED UPON FOR CONSTRUCTION UNLESS THE DRAWING IS NAMED AS 'CONSTRUCTION'.

ALL DIMENSIONS TO BE CHECKED AND VERIFIED, WITH ANY DISCREPANCIES REPORTED TO SHAPEHOUSE.

THIS DRAWING REMAINS THE PROPERTY OF SHAPEHOUSE AND MUST NOT BE COPIED OR REPRODUCED WITHOUT PRIOR WRITTEN PERMISSION.

Project Title

Extensions & Remodel

Drawing title

Proposed Floor Plans

Client	SYED SAIF RAHMAN
--------	------------------

Client address	27 SUTCLIFFE AVENUE, EARLEY, READING, RG6 7JW
----------------	---

Drawn By	Designed By
LT	NB
Checked By	Approved By

Drawing No	Revision No
003	03

Compass	Date	Scale
	09-04-25	1:100
	Status:	Sheet size:
	Planning	A3

HEAD OFFICE :
SHAPEHOUSE
Suite B, Paper Mews, 290 High Street,
Dorking, Surrey, RH4 1QT

Phone : 01306735487 E-mail : info@shapehouse.co.uk

THIS DRAWING IS A COPYRIGHT OF THE SHAPEHOUSE AND MUST NOT BE DUPLICATED OR REPRODUCED WITHOUT PERMISSION FROM THE COMPANY.