




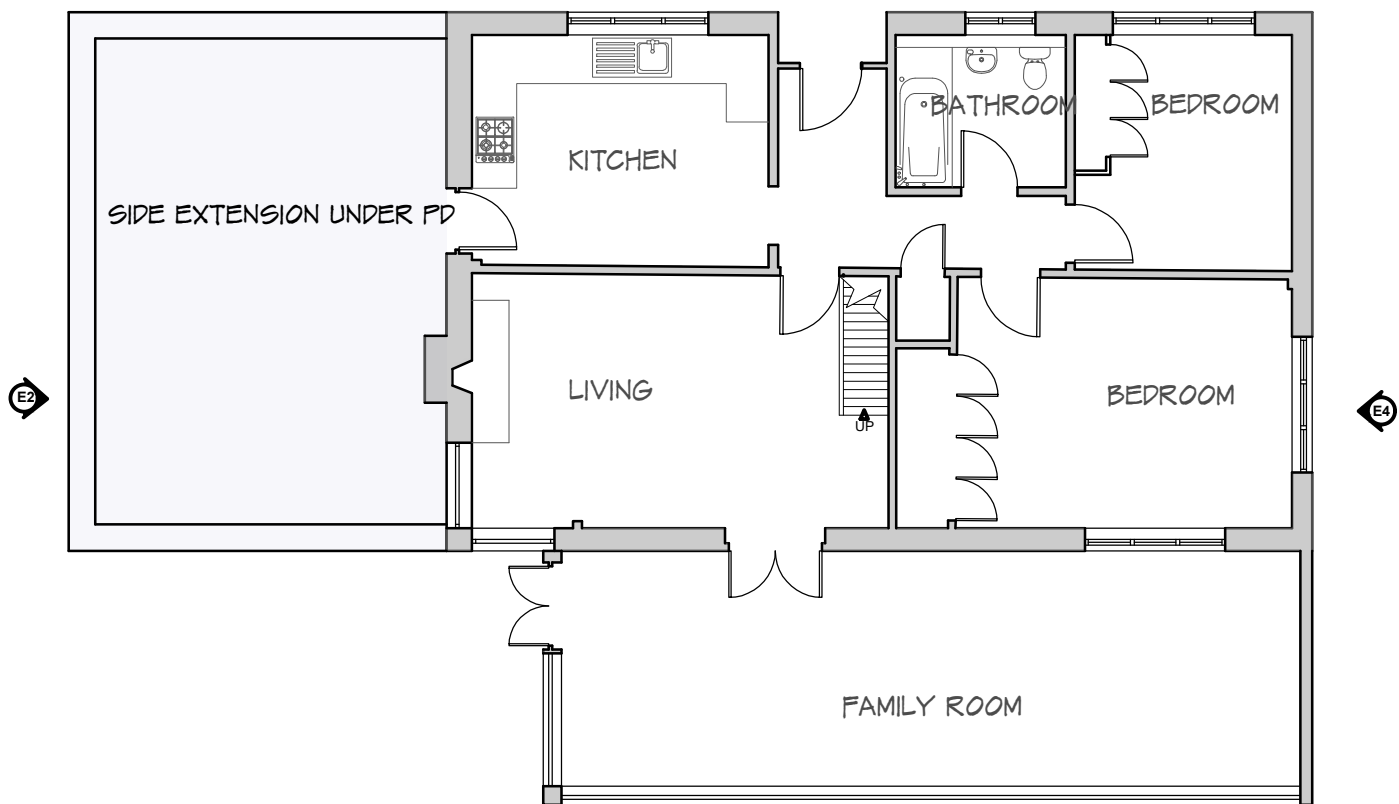

GROUND FLOOR PLAN

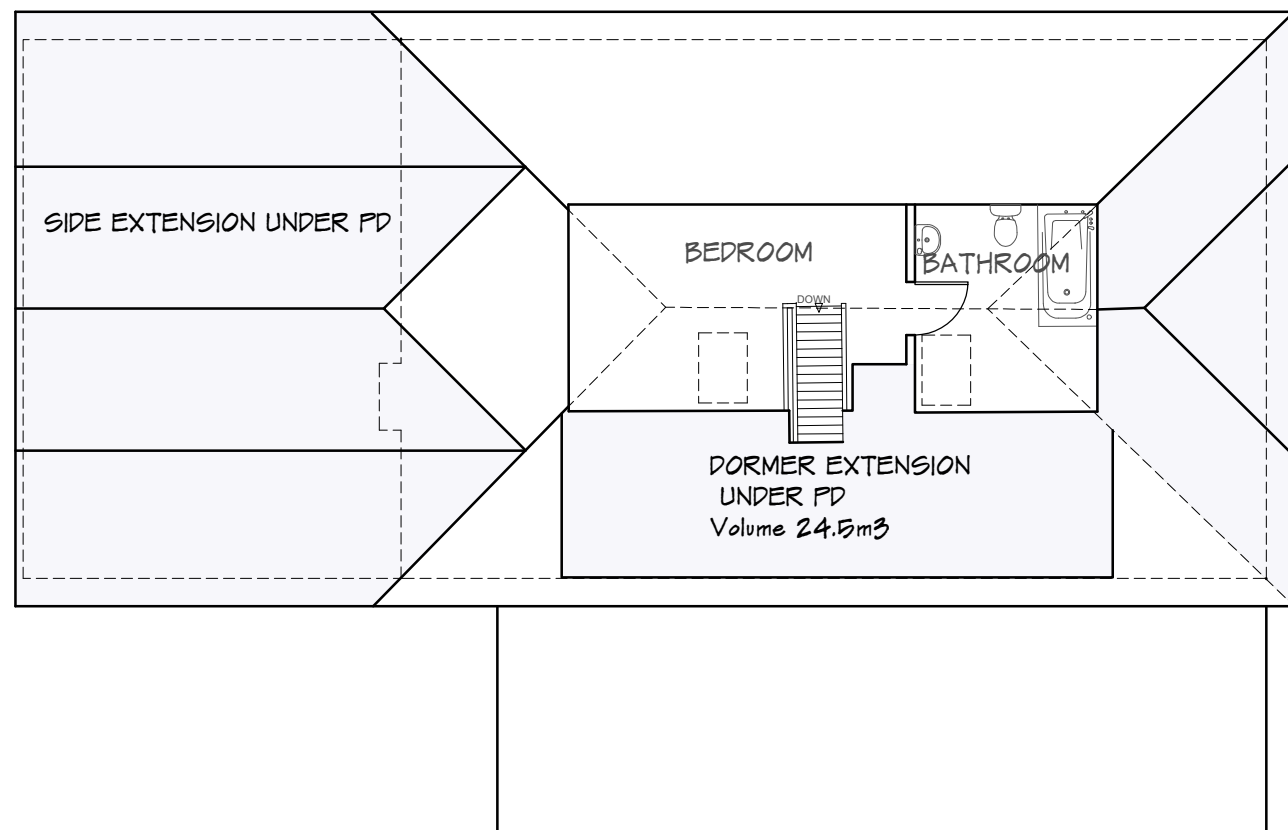

FIRST FLOOR PLAN

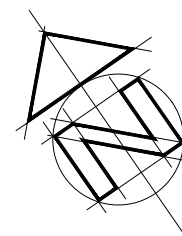

0 1 2 3 4 5
Scale Bar 1:100

REV	COMMENTS	DATE



CLIENT Mr & Mrs M. Crisp
PROJECT Penguin, Wargrave Road, Henley-On-Thames RG9 3JD
DRAWING PROPOSED FLOOR PLANS: PERMITTED DEVELOPMENT
STATUS survey **DATE** June 2025
SCALE 1:100@ A3 **DRAWN** ST **CHECKED** NO 3993/102 **REV** A

THIS DRAWING MUST NOT BE SCALED UNLESS ISSUED FOR PLANNING PURPOSES. ALL DIMENSIONS ARE TO BE VERIFIED PRIOR TO SETTING OUT, COMMENCING WORK, OR PRODUCTION OF FABRICATION DRAWINGS. REPORT ANY DISCREPANCIES TO THE SUPERVISING OFFICER IMMEDIATELY. ©