


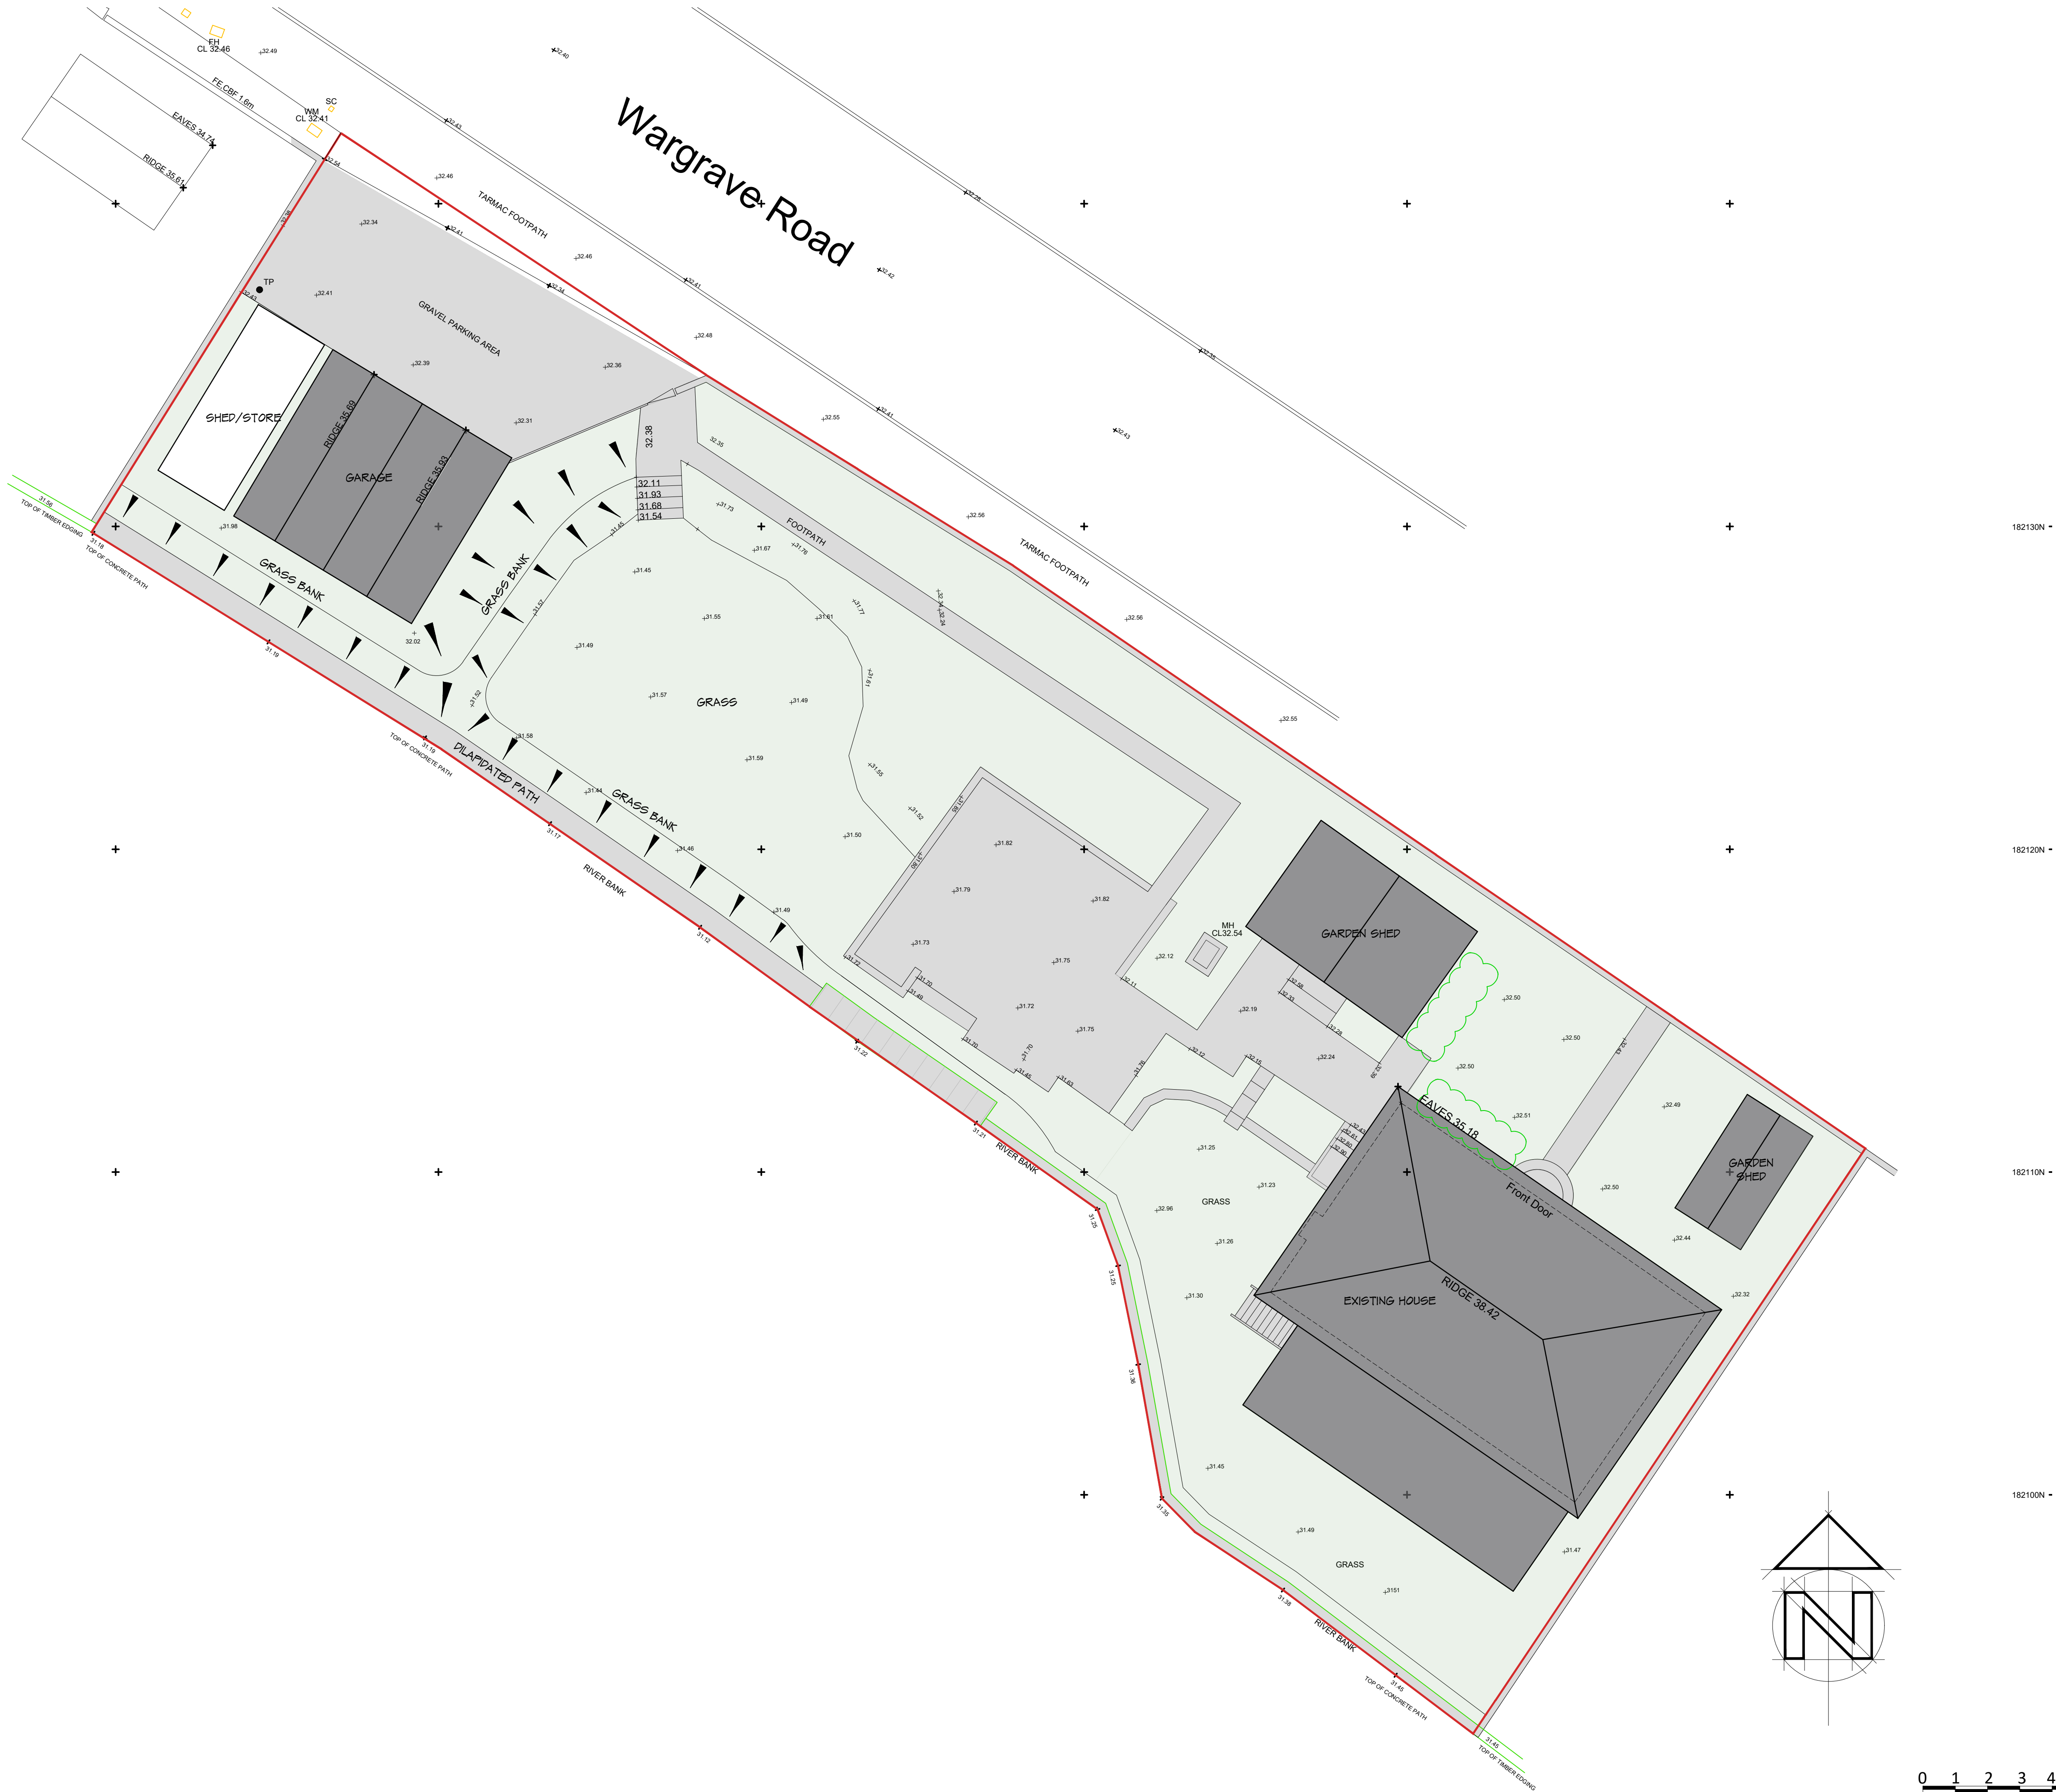

0 1 2 3 4 5
Scale Bar 1:100

REV	COMMENTS	DATE
-----	----------	------

stl **SHAUN TANNER**
ARCHITECTURE & PLANNING
www.stlarchitecture.co.uk studio@stlarchitecture.co.uk 0118 989 0808

CLIENT Mr and Mrs Crisp
PROJECT PENGUIN, WARGRAVE ROAD,
HENLEY ON THAMES, RG9 3JD
DRAWING EXISTING SITE PLAN

STATUS SURVEY
SCALE 1:100 @ A1 DRAWN CD CHECKED NO 3993/101 REV C

DATE June 2025
THIS DRAWING MUST NOT BE SCALED UNLESS ISSUED FOR PLANNING PURPOSES. ALL DIMENSIONS ARE TO BE VERIFIED PRIOR TO SETTING OUT, COMMENCING WORK, OR PRODUCTION OF FABRICATION DRAWINGS. REPORT ANY DISCREPANCIES TO THE SUPERVISING OFFICER IMMEDIATELY. ©