






EXISTING GROUND FLOOR PLAN.

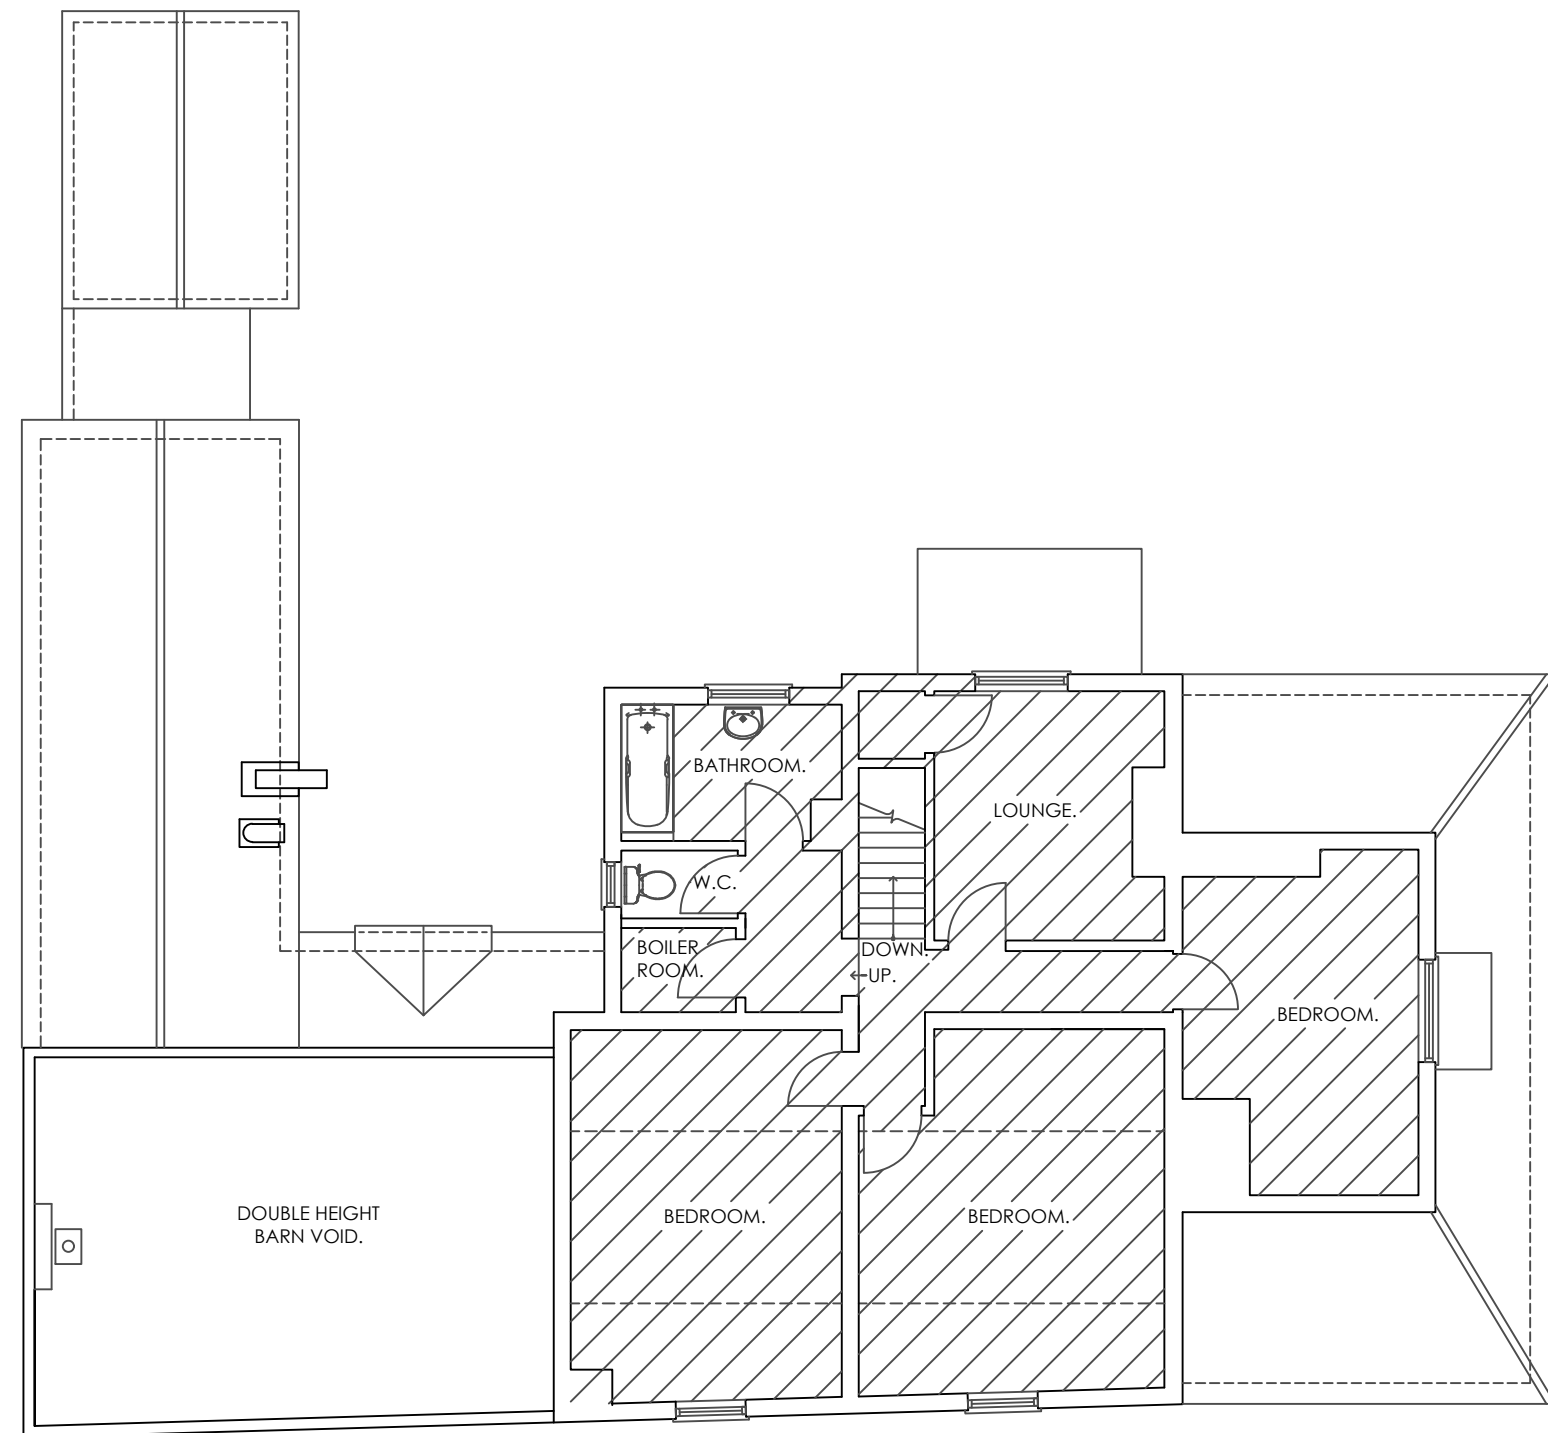

EXISTING FIRST FLOOR PLAN.

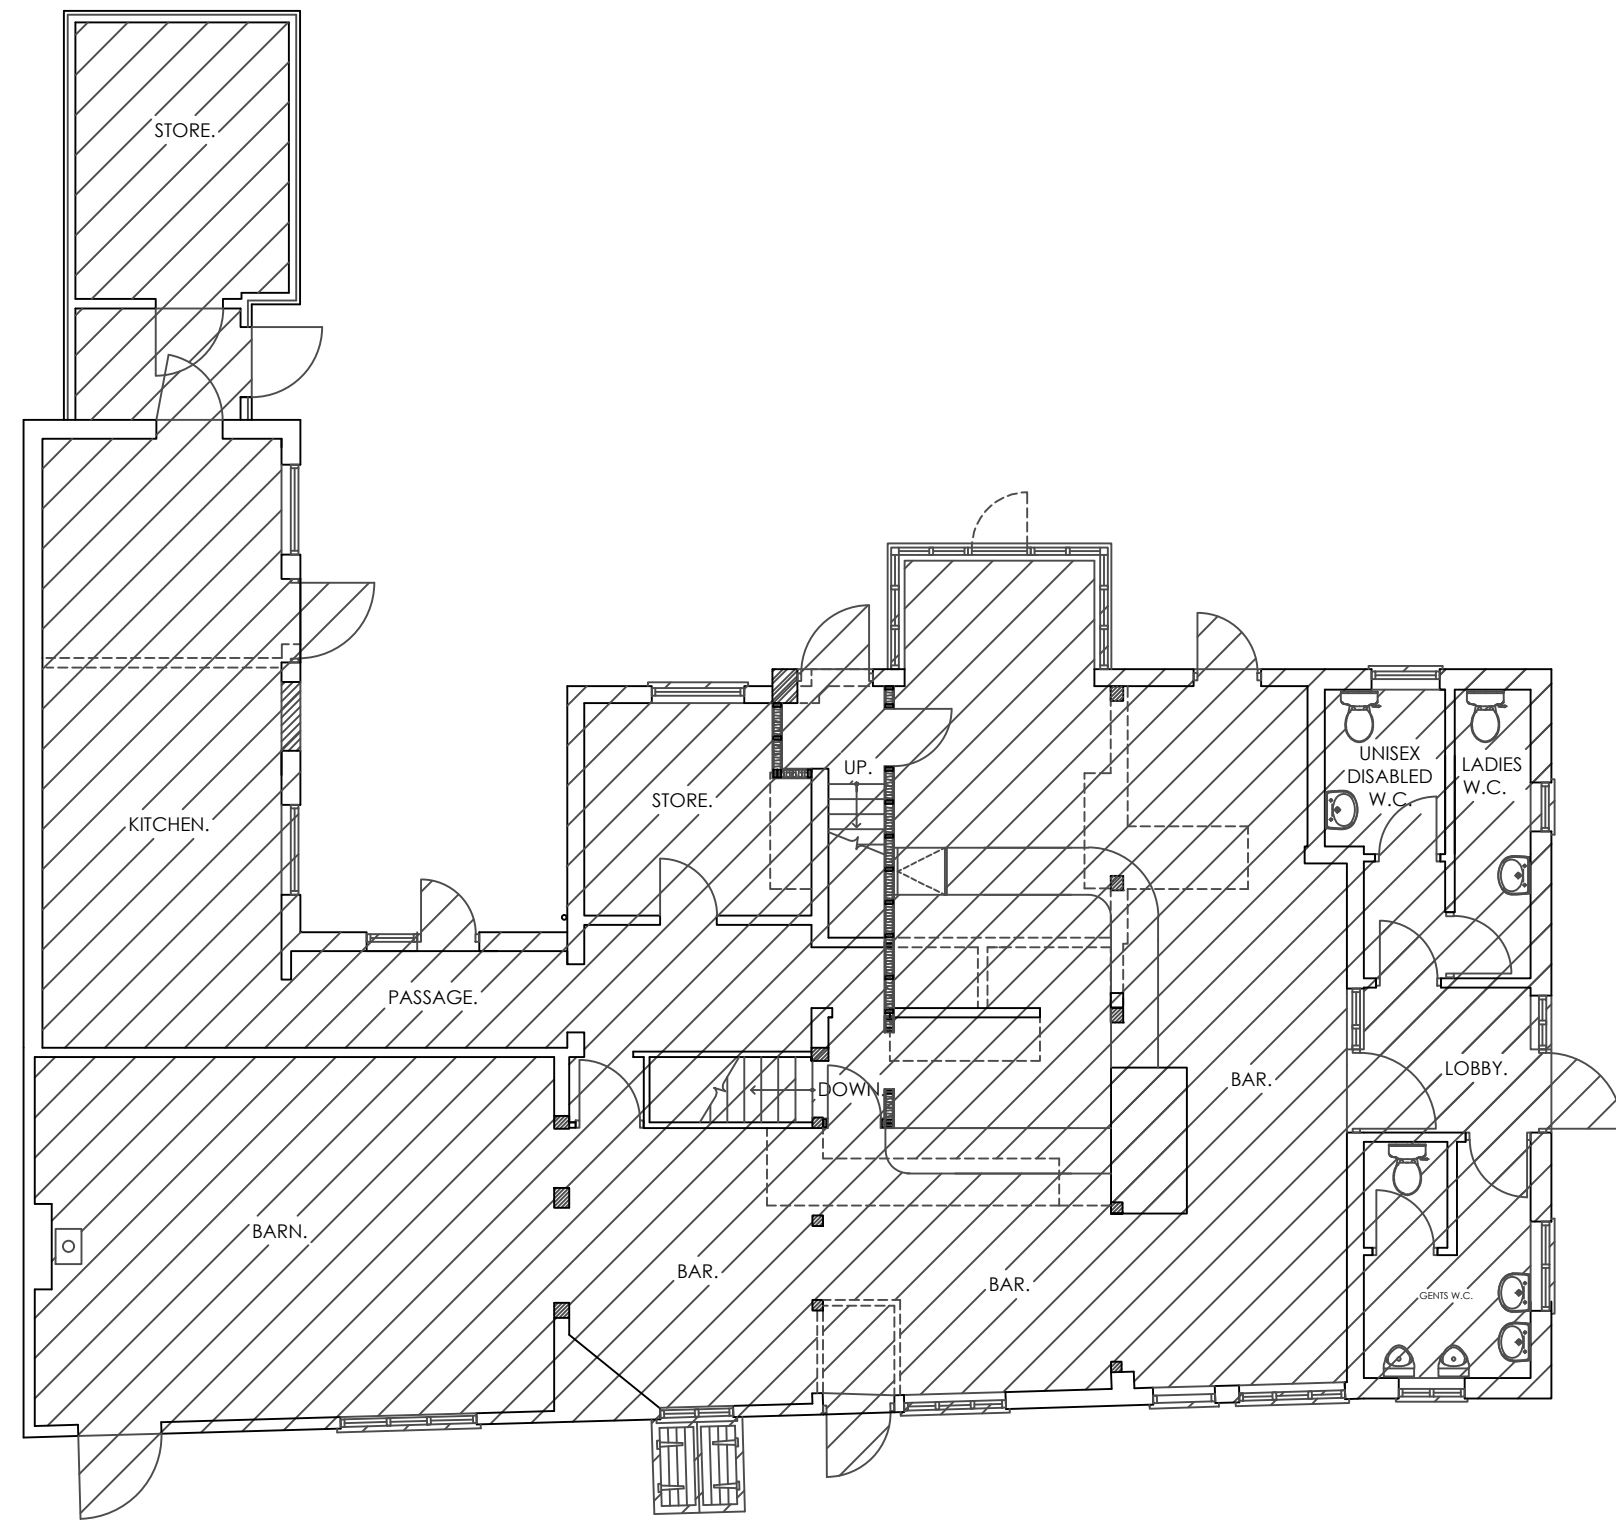


PROPOSED GROUND FLOOR PLAN.

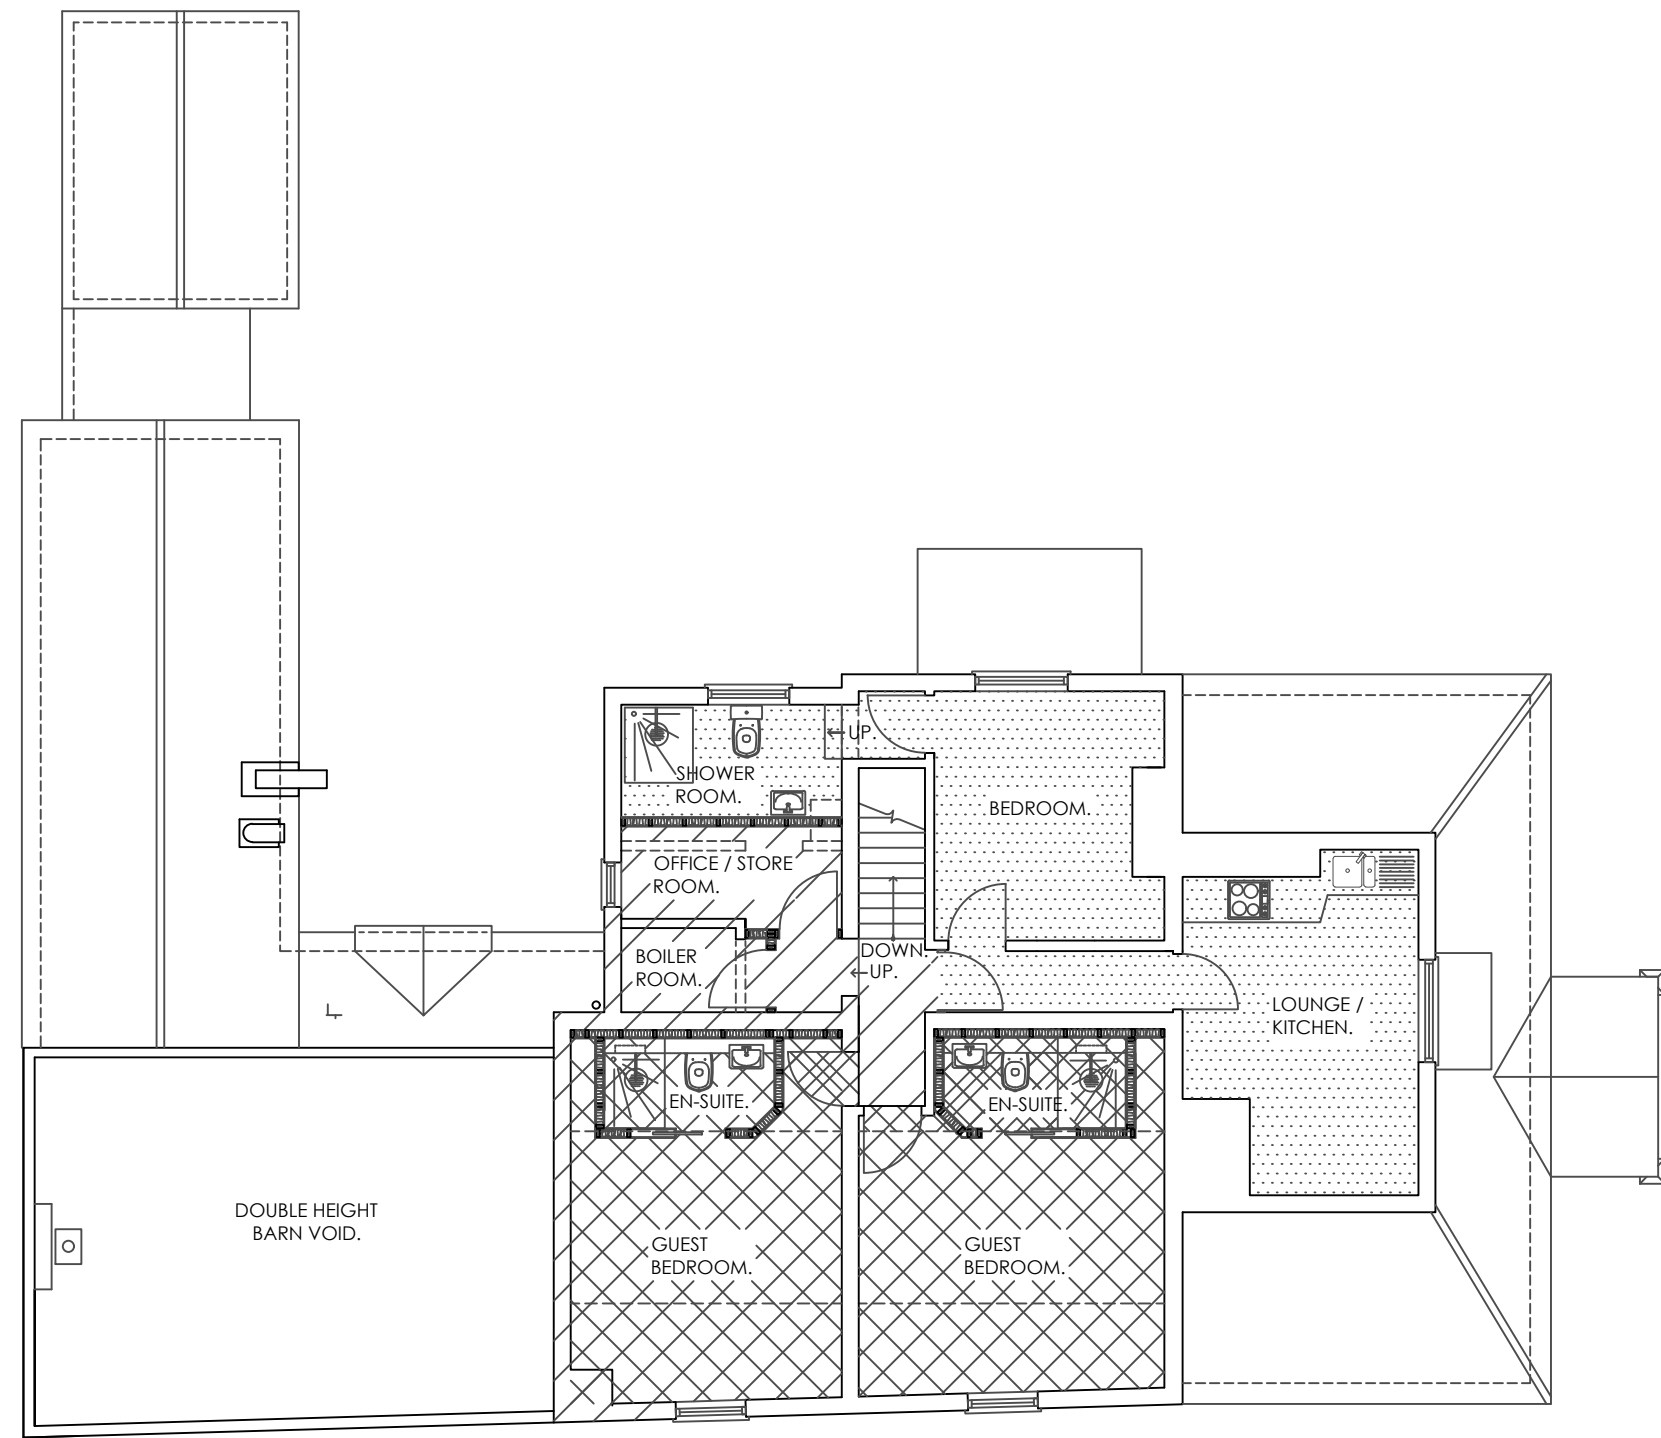


PROPOSED FIRST FLOOR PLAN.

EXISTING.

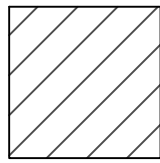


CLASS E USE. G.I.A. 275.93m2


PROPOSED.

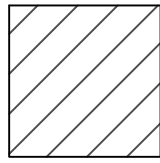


CLASS E USE. G.I.A. 208.66m2

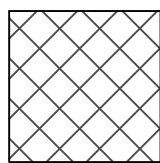

CLASS C1 USE. G.I.A. 37.84m2

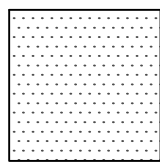

FLEXIBLE DUAL USE
CLASS C1 & CLASS E. G.I.A. 29.43m2

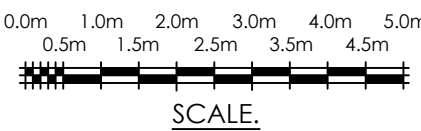

REV	DATE	REVISION
CLIENT		
Horns Hospitality Limited.		
PROJECT		
The Horns Public House, Crazies Hill, Berkshire.		
TITLE		
Proposed Alterations and Refurbishment.		
 Wargrave Design Consultancy The Old Pump House - Wargrave - Berkshire - RG10 8DJ 0118 940 1678 - info@wargravedesign.com www.wargravedesign.com		
DRAWN	G.D.G.	SCALE
DATE	October 2024	1:100 @ A1
DRAWING No.	1886 - 09	REV.
		P