


External Finishes

Flat Roofs - High performance felt
Canopy - Translucent Polycarbonate

Walls - Through Coloured Render / Vertical Timber
Cladding, as shown


Windows and Doors - Grey PVC and Aluminium

West Elevation (Front)

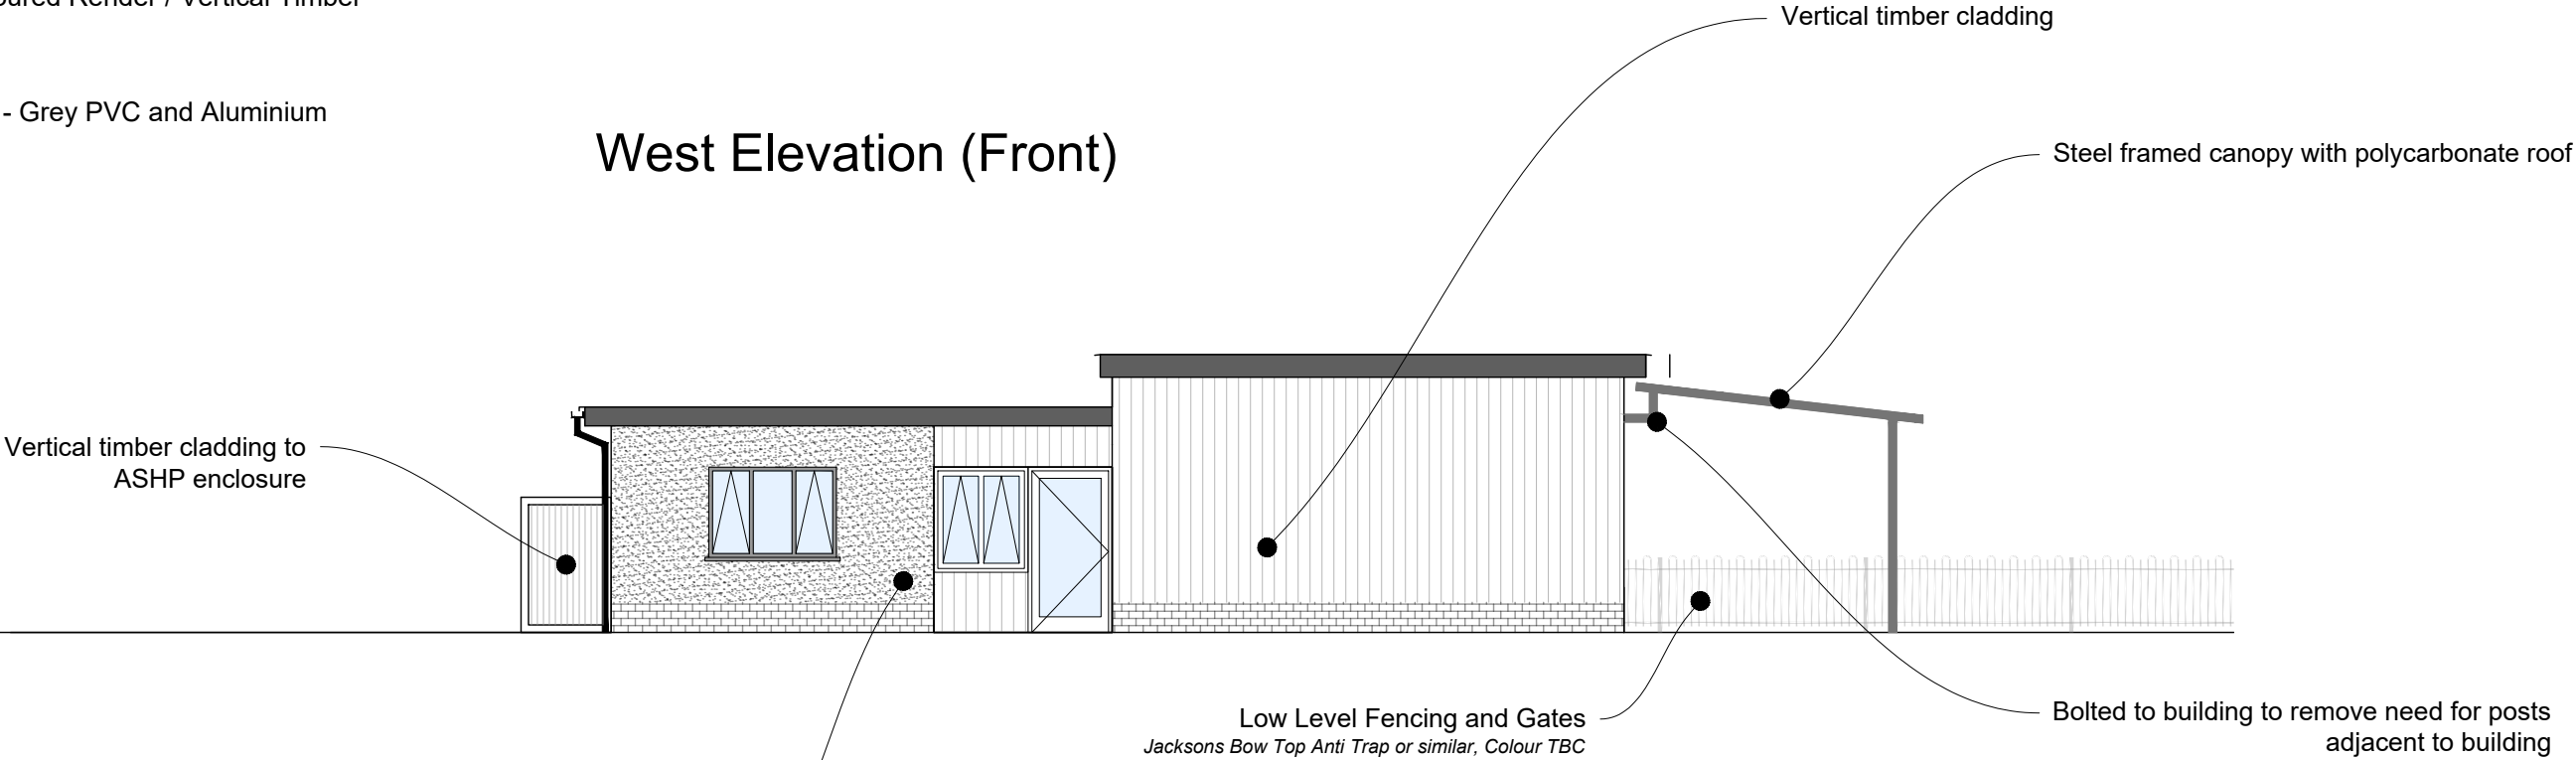


Through coloured render

East Elevation

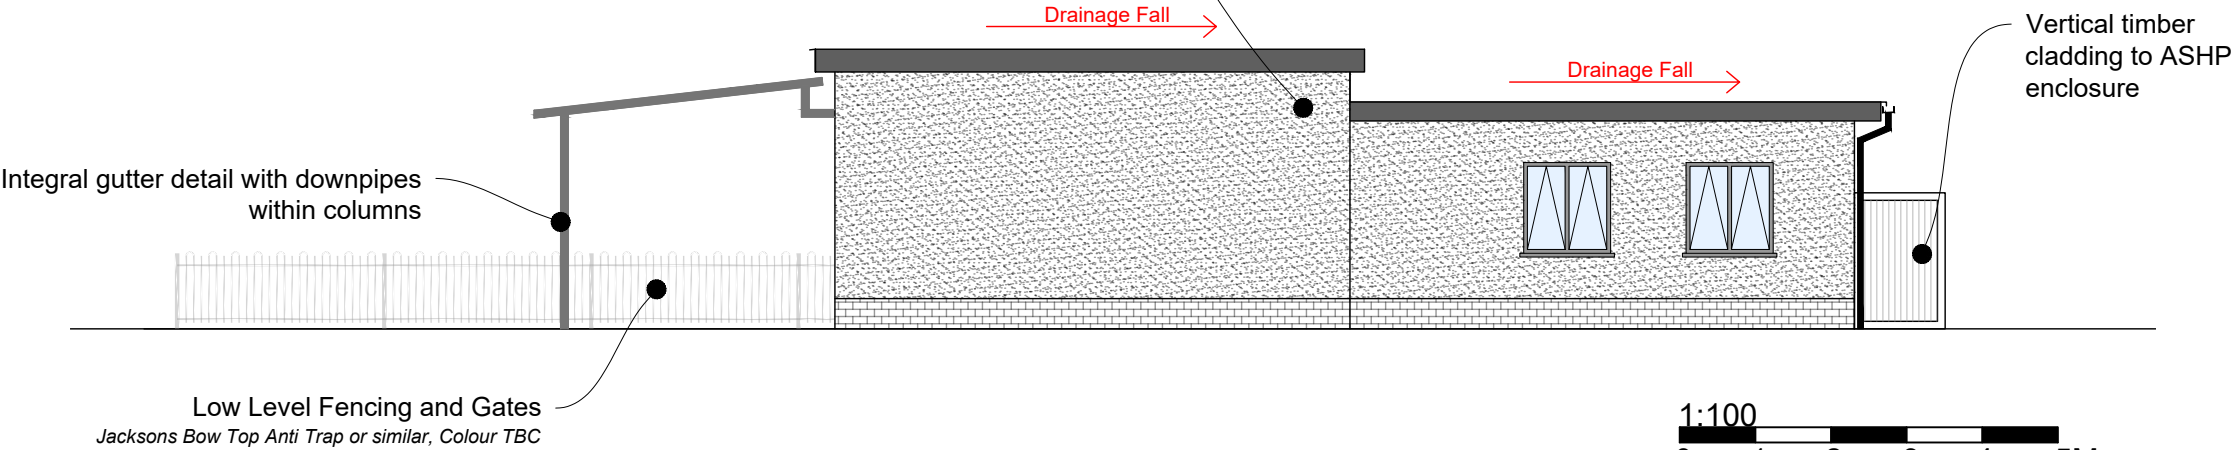

D	14/4/25	Single Doors	JW	JW
C	28/3/25	Flat Roof, Render facade, Tank	JW	JW
B	18/10/24	Minor Amendment	JW	JW
A	4/10/24	Ammended following client comments	JAW	JW
Rev	Date	Description	By	Checked

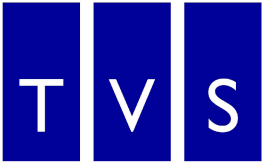

Thames Valley Surveying

Green Bank, University of Reading London Road
Campus, London Road, Reading, RG1 5AQ
T. 01189 869 531
W. www.thamesvalleysurveying.co.uk

Client:	Wokingham Borough Council
Project:	Radstock SEND Unit
Title:	Proposed Elevations 1
Drawn by	JAW
Date	06/11/24
Scale:	1:100@A3
Drawing Ref:	240131-40-101
Revision:	D