


North Elevation

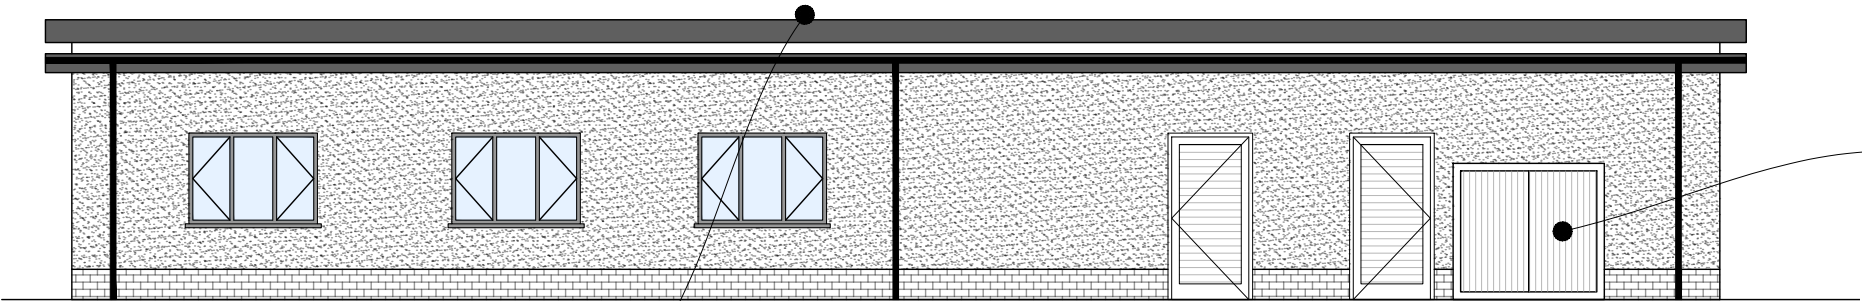


Through coloured render

Vertical timber cladding to ASHP enclosure

Vertical timber cladding

South Elevation

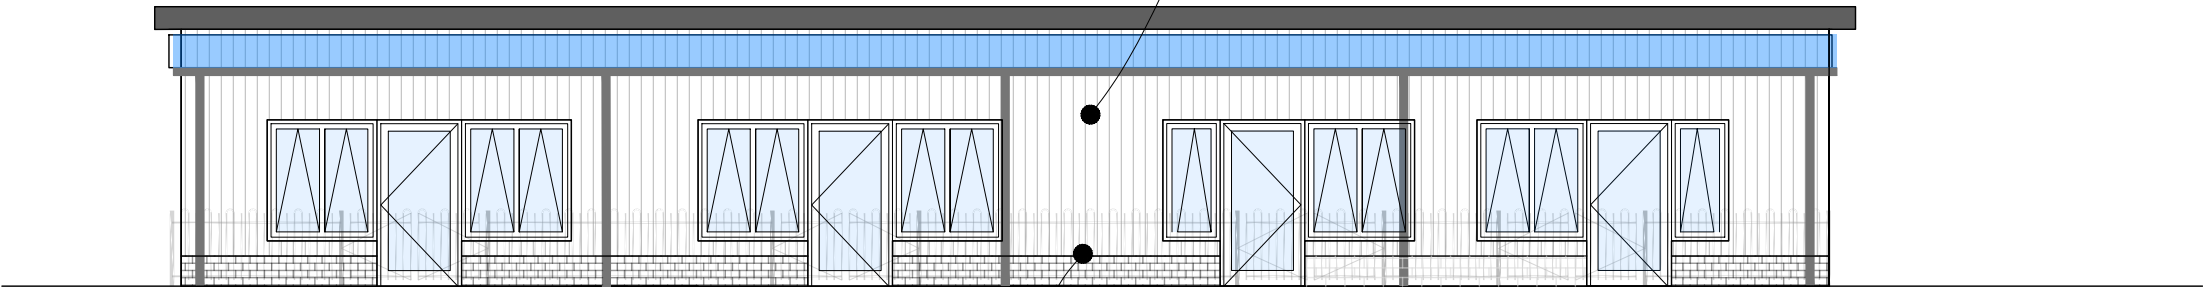

Low Level Fencing and Gates
Jacksons Bow Top Anti Trap or similar, Colour TBC


External Finishes

Flat Roofs - High performance felt
Canopy - Translucent Polycarbonate

Walls - Through Coloured Render / Vertical Timber Cladding, as shown

Windows and Doors - Grey PVC and Aluminium

D	14/4/25	Single Doors	JW	JW
C	28/3/25	Flat Roof, Render facade, Tank	JW	JW
B	18/10/24	Minor Amendment	JW	JW
A	4/10/24	Ammended following client comments	JAW	JW
Rev	Date	Description	By	Checked

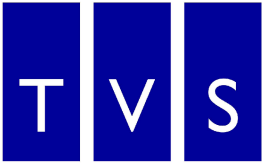

Thames Valley Surveying

Green Bank, University of Reading London Road
Campus, London Road, Reading, RG1 5AQ
T. 01189 869 531
W. www.thamesvalleysurveying.co.uk

Client: Wokingham Borough Council

Project: Radstock SEND Unit

Title: Proposed Elevations 2

Drawn by JAW

Date 06/11/24

Scale: 1:100@A3

Drawing Ref: 240131-40-102 Revision: D

