



 


Flat roofs
High performance felt or approved equivalent

Canopy Roof
Translucent polycarbonate

 

C	28/3/25	Flat roofs, rooflights omitted	JW	JW
B	18/10/24	Minor Amendment	JW	JW
A	4/10/24	Ammended following client comments	JAW	JW
Rev	Date	Description	By	Checked

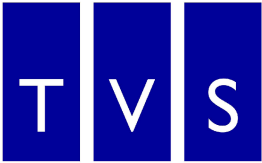

Thames Valley Surveying

Green Bank, University of Reading London Road
Campus, London Road, Reading, RG1 5AQ
T. 01189 869 531
W. www.thamesvalleysurveying.co.uk

Client:	Wokingham Borough Council	
Project:	Radstock SEND Unit	
Title:	Proposed Roof Plan	
Drawn by	JAW	
Date	06/11/24	
Scale:	1:100@A3	
Drawing Ref:	240131-50-101	Revision: C