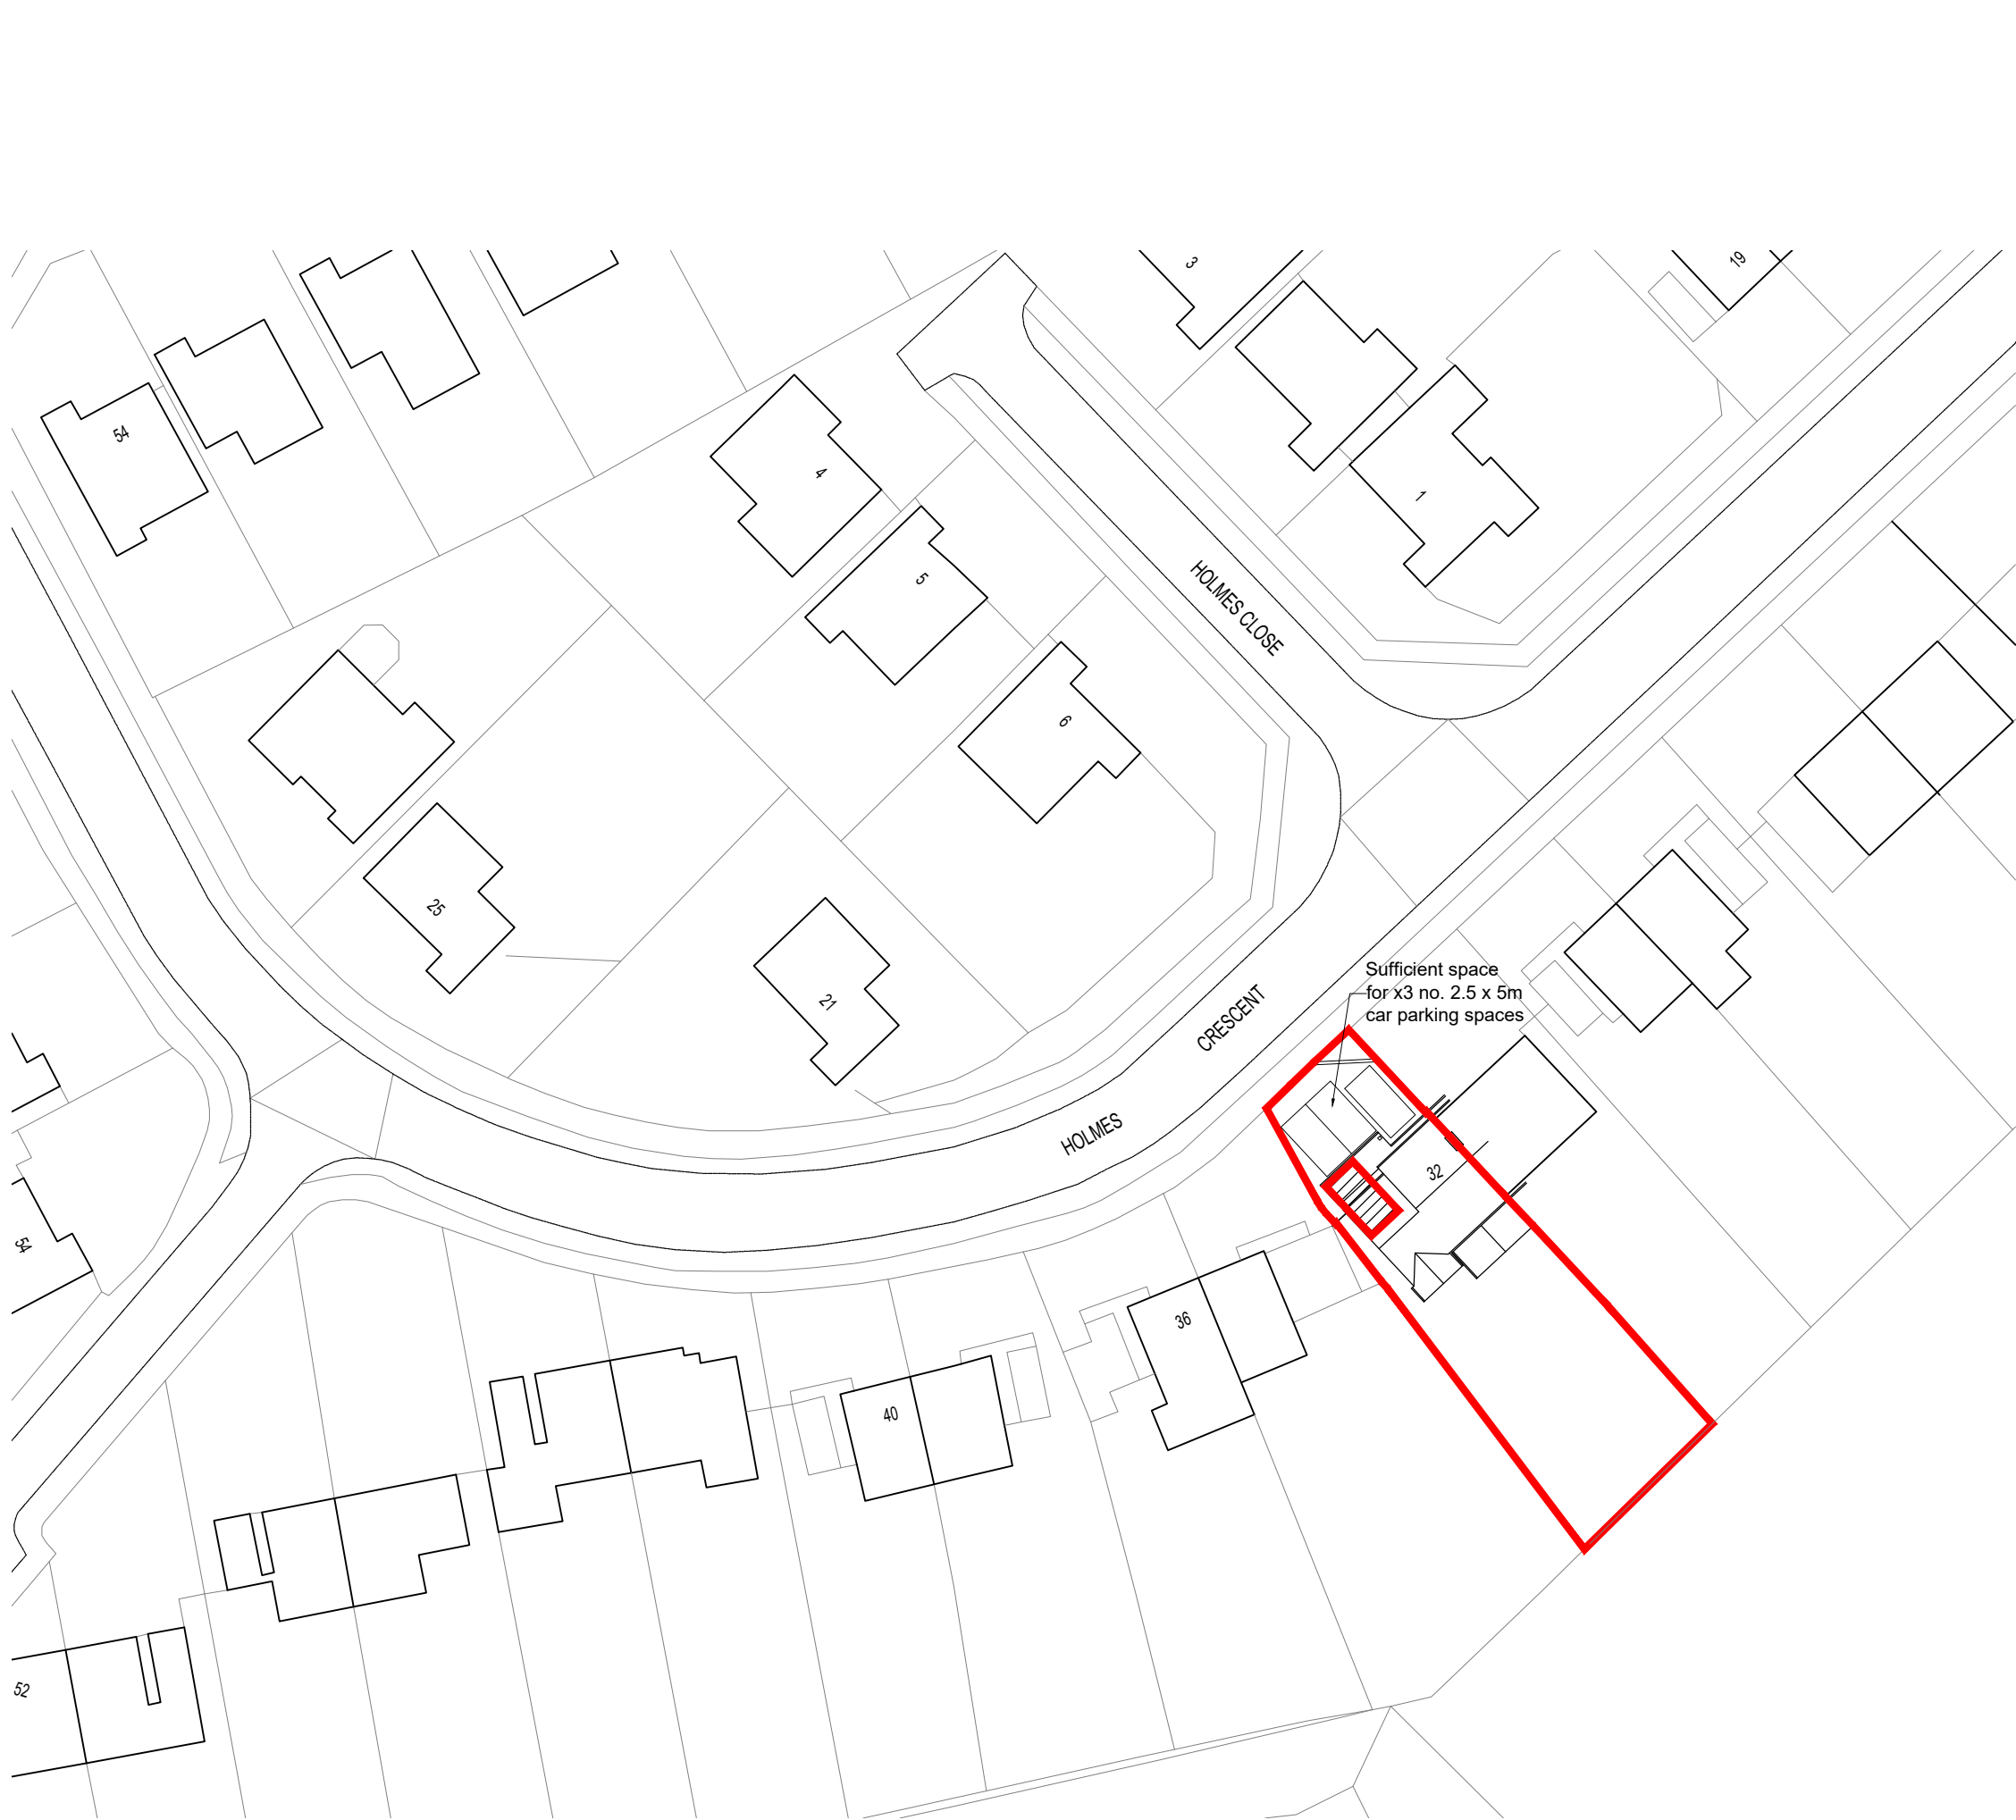


P2	Amended to Planners comments	03/12/24		
Rev.	Revision	Date	Drawn	Checked

15 Emmbrook road
Wokingham
Reading,
Berks
RG41 1HE

Tel 01189 788 531
e-mail
jon.hughes@3drarchitects.co.uk

PLANNING APPLICATION

Client **GUY STEINER**
Project **GARAGE CONVERSION**
Location **32 HOLMES CRESCENT**
Title **SITE PLAN**

Scale	1:500 at A3	Date	11/24	Drawn	JH	Checked	JH
Client no.		Job no.	DPA 267	Drawing no.	02	Revision	P2