



© The content of this drawing is subject to the Copyright, Designs and Patents Act 1988. Reproduction of any part of this drawing is not permitted without written consent from Davies-Small Architects.

OS © Crown Copyright 2024. All rights reserved. License number 100042766.

Do not scale from this drawing for construction purposes.

All dimensions must be checked by the contractor before commencing work on site.


Unless otherwise noted, boundaries have not been surveyed. The recipient of this drawing should satisfy themselves of their precise location before commencing work on site.

Any discrepancies are to be brought to the attention of Davies-Small Architects.

If in doubt, ask.

Notes

- Existing
- Proposed

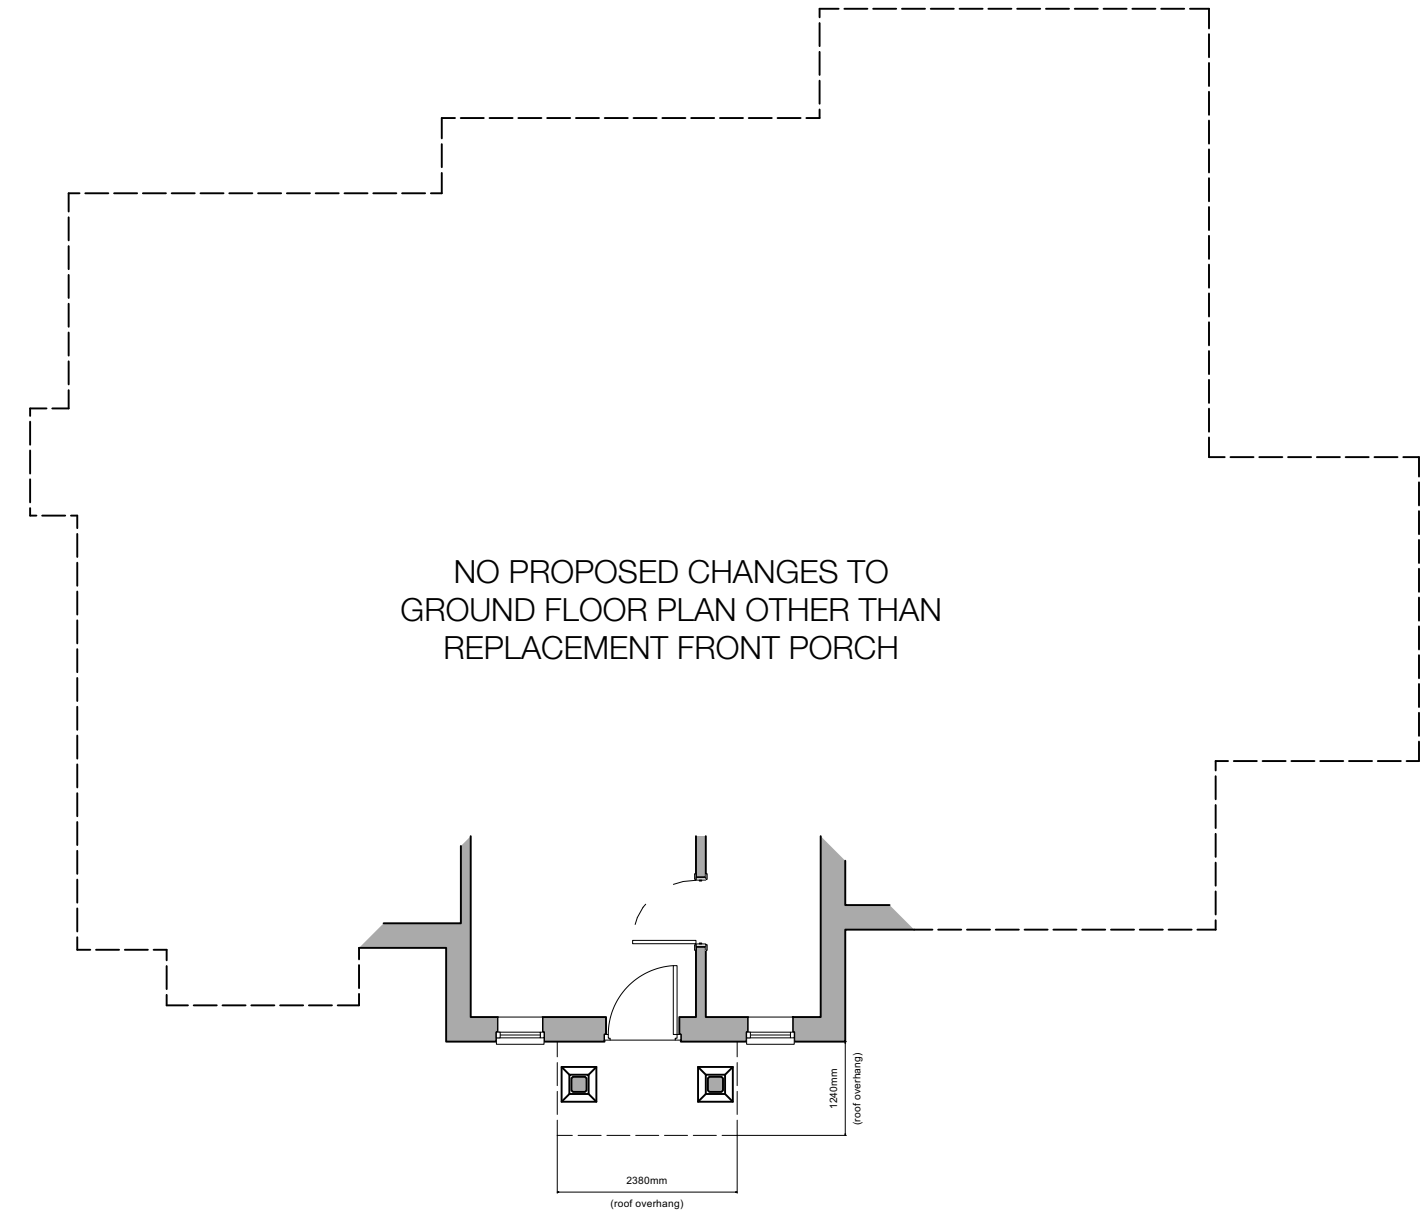

Existing Ground Floor Plan

Rev	Date	Description	DB/CB
-----	------	-------------	-------

Scale 1:100

0m	1m	2m	5m
----	----	----	----

project

Rosemead
Wargrave
Reading
RG10 8EQ

status

PLANNING

drawing title

Existing Ground Floor Plan

drawn	checked	date	scale
ODS	ODS	Dec 2024	1:100@A3

Drawing Code

Project	Origin	Vol	Lev	Type	Role	Number	Rev
P2405 - DSA - XX - 00 - DR - A - 0020 -							

www.davies-smallarchitects.co.uk

davies-small architects