






EXISTING NORTH WEST ELEVATION
Scale 1 : 100

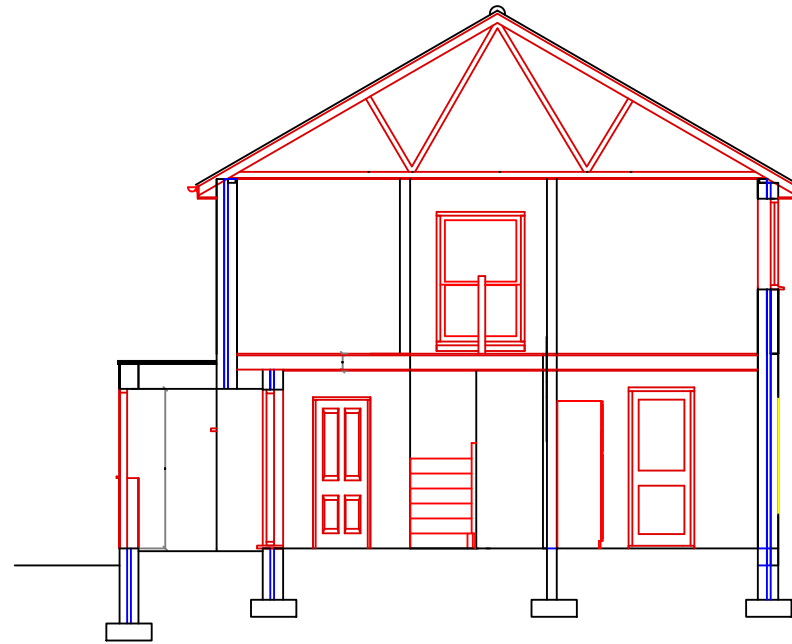


EXISTING SECTION
Scale 1 : 100

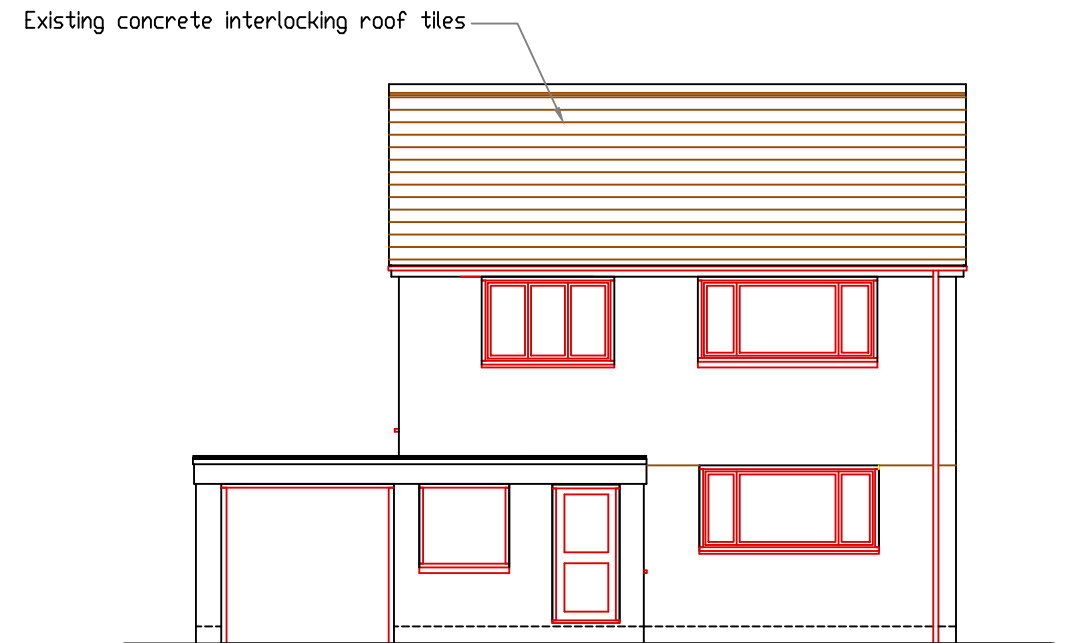


EXISTING SOUTH EAST ELEVATION
Scale 1 : 100

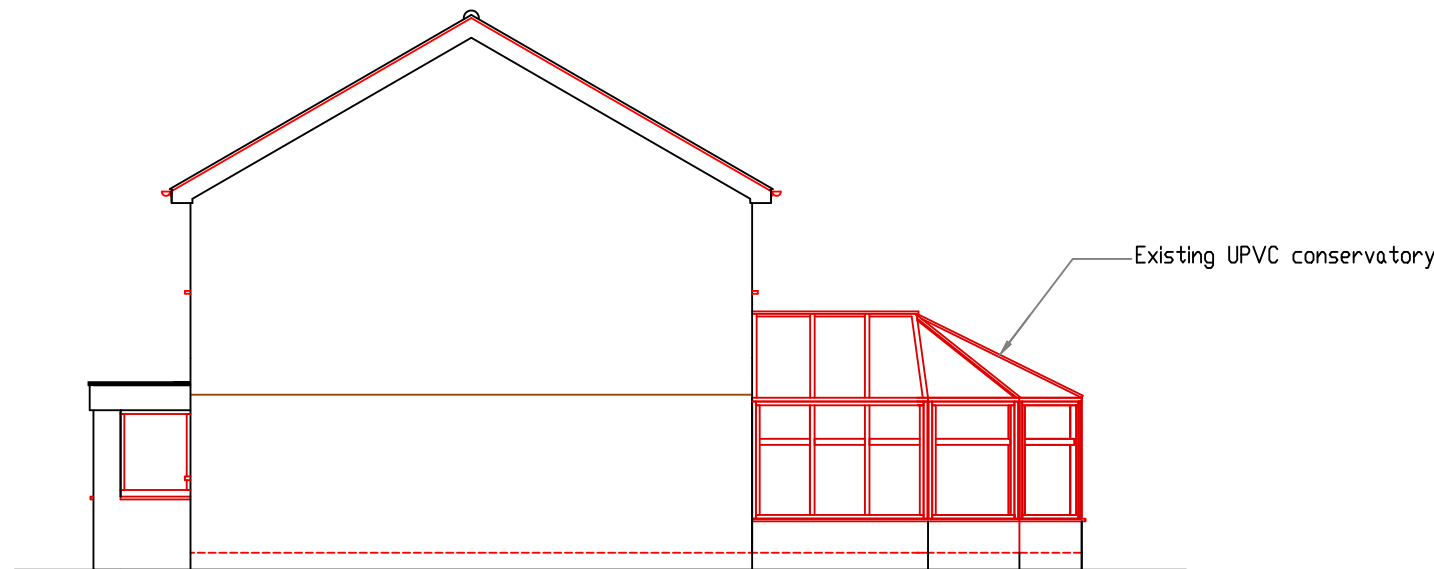

EXISTING NORTH EAST ELEVATION
Scale 1 : 100

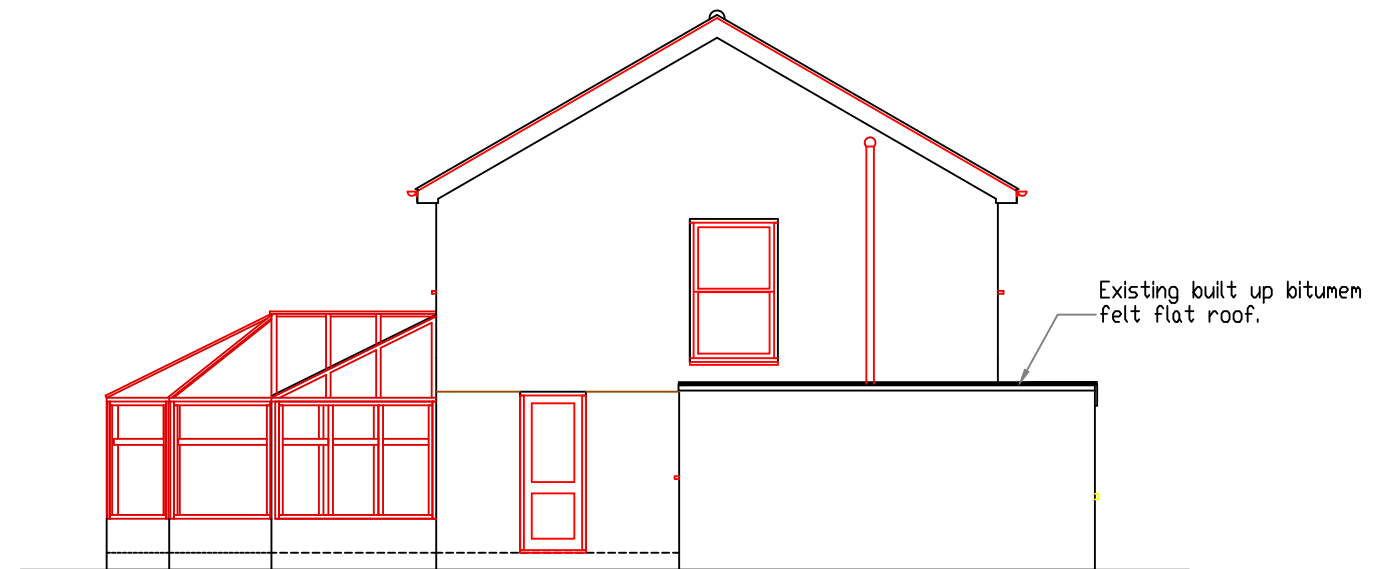

EXISTING SOUTH WEST ELEVATION
Scale 1 : 100

 

General Note:

Any discrepancy found must be reported before proceeding.

All dimensions are to be checked before proceeding with the work.

Drawing to be read in conjunction with Drg No. OAS/25/1891/1, 3-5

OASIS BUILDING & PLANNING APPLICATIONS 20 WANTAGE RD. READING, BERKSHIRE. RG30 2SE Tel: 0118 9573554 E-mail : oa.springer@btinternet.com	Client Mr P Hill 5 Richborough Close Earley Reading RG6 5PW		PROPOSED ERECTION OF SIDE TWO STOREY SIDE EXTENSION, SINGLE STOREY REAR EXTENSION AND ALTERATIONS TO EXISTING FRONT PORCH ROOF FROM FLAT TO PITCH ROOF AS APPROVED PLANNING APPLICATION REF: F/2015/1154 PLANNING APPLICATION		Scale 1 : 100	File Name: 5 Richborough Close-Pl25.dwg
					Date Sept 2025	Drawn by O.A.Springer
					Drawing No. OAS/25/1891/2	Rev. 0