

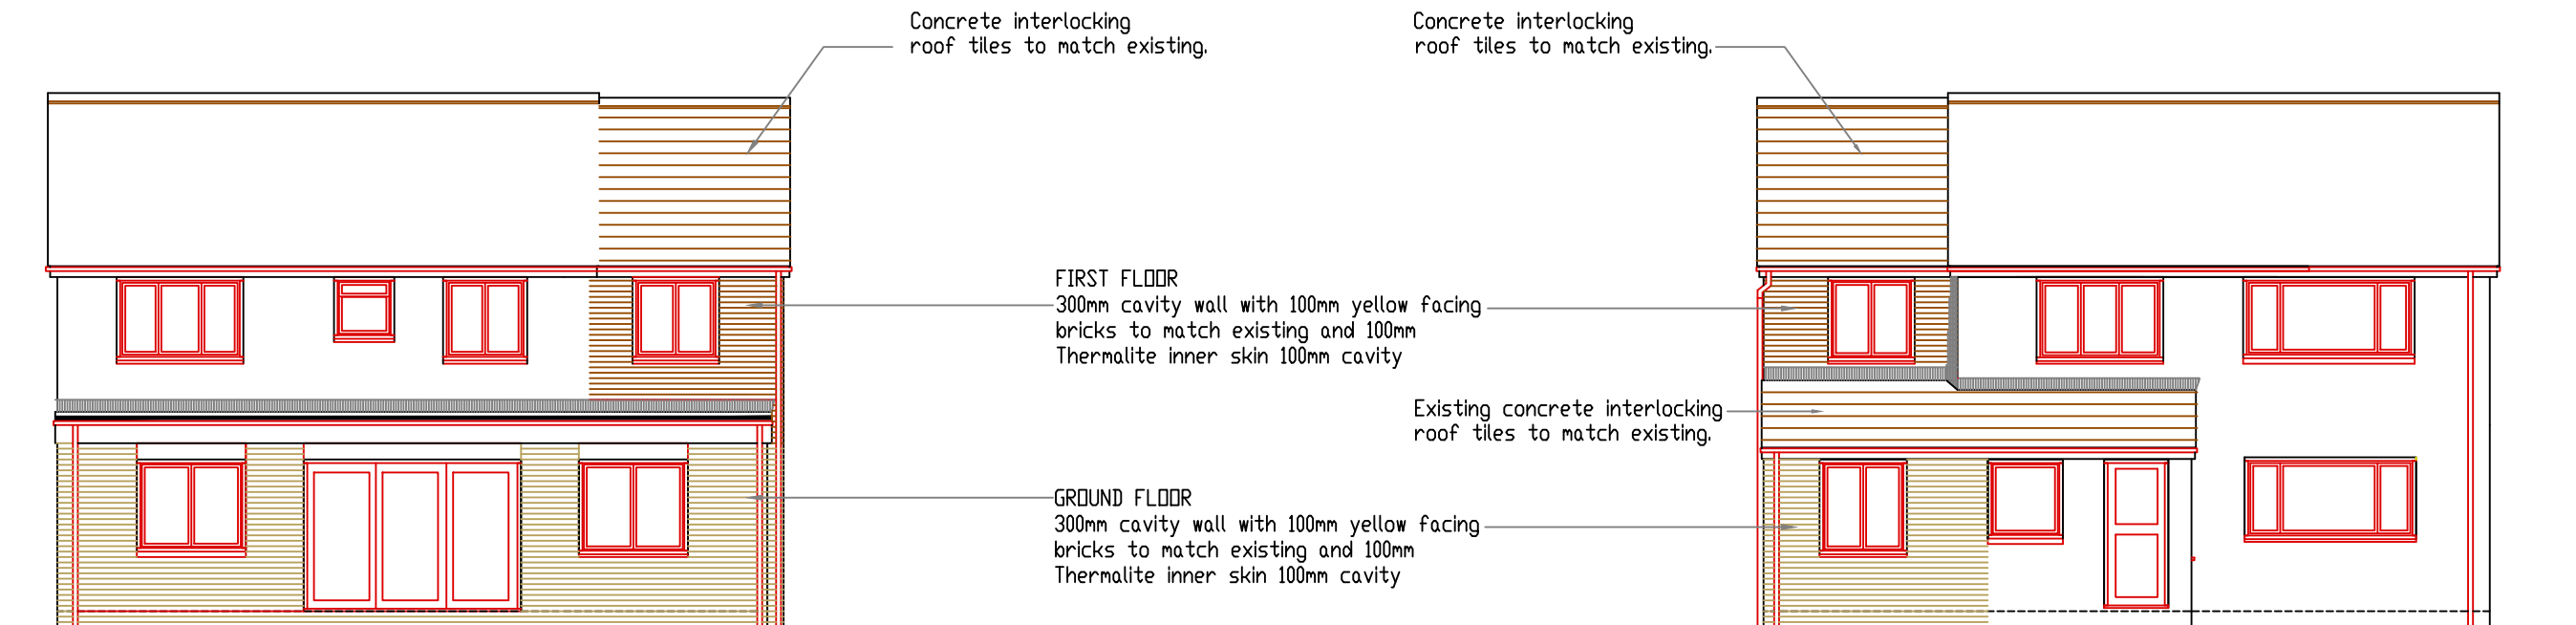


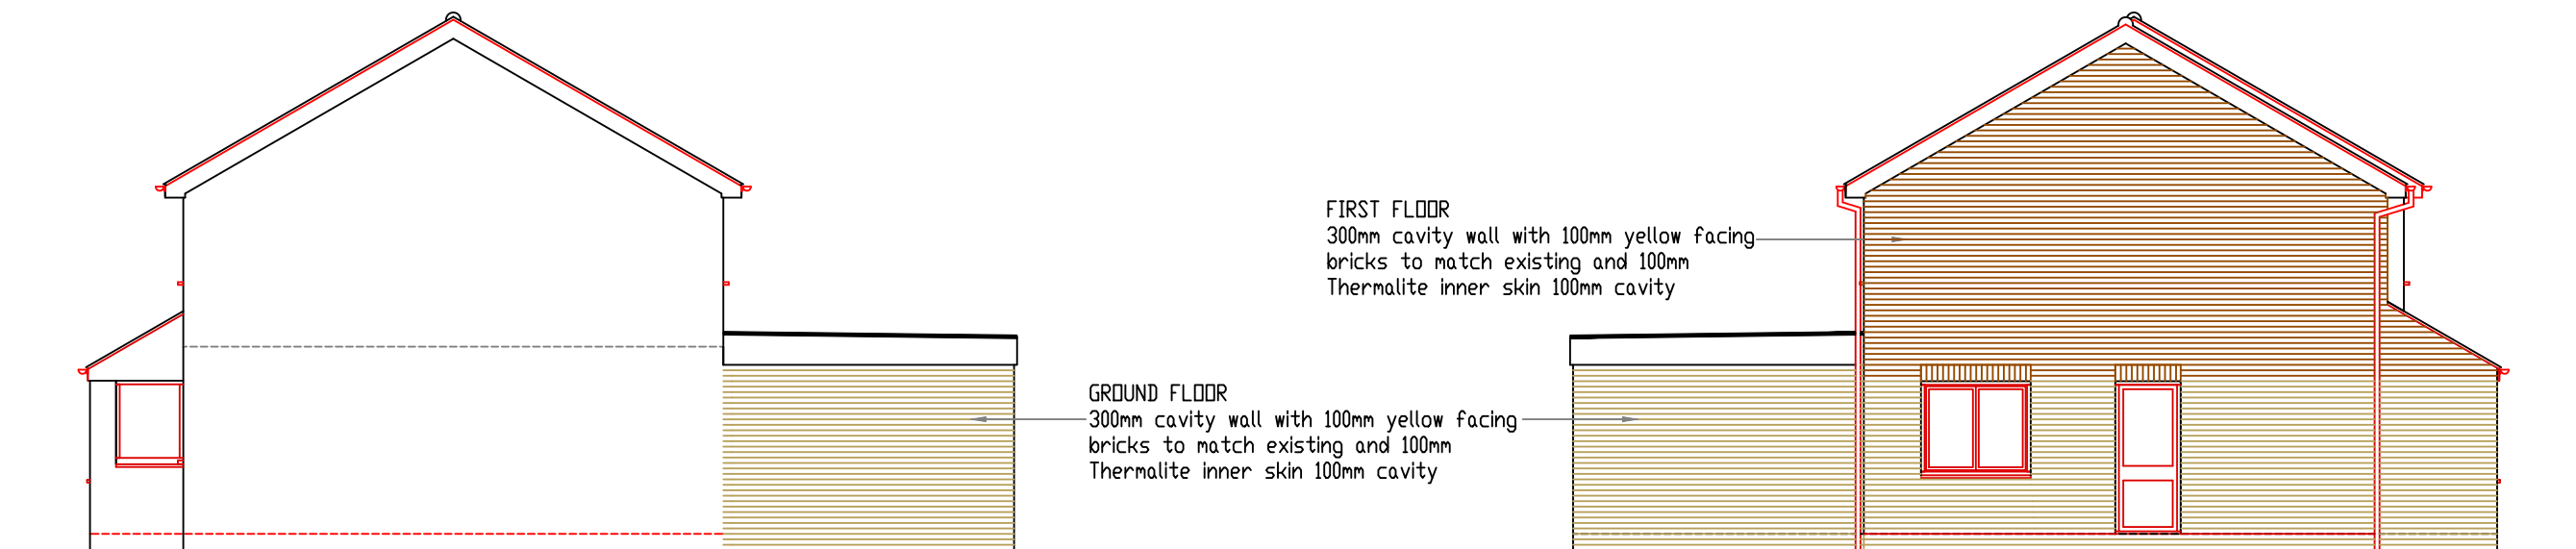

PROPOSED NORTH ELEVATION
Scale 1 : 100

PROPOSED SOUTH ELEVATION
Scale 1 : 100

 

PROPOSED WEST ELEVATION
Scale 1 : 100

PROPOSED EAST ELEVATION
Scale 1 : 100

General Note:

Any discrepancy found must be reported before proceeding.

All dimensions are to be checked before proceeding with the work.

Drawing to be read in conjunction with Drg No. OAS/25/1891/1-3, 5

OASIS BUILDING & PLANNING APPLICATIONS 20 WANTAGE RD. READING, BERKSHIRE. RG30 2SE Tel: 0118 9573554 E-mail : oa.springer@btinternet.com	Client Mr P Hill 5 Richborough Close Earley Reading RG6 5PW	PROPOSED ERECTION OF SIDE TWO STOREY SIDE EXTENSION, SINGLE STOREY REAR EXTENSION AND ALTERATIONS TO EXISTING FRONT PORCH ROOF FROM FLAT TO PITCH ROOF AS APPROVED PLANNING APPLICATION REF: F/2015/1154 PLANNING APPLICATION	Scale 1 : 100	File Name: 5 Richborough Close-Pl25.dwg
			Date Sept 2025	Drawn by O.A.Springer
			Drawing No. OAS/25/1891/4	Rev. 0