


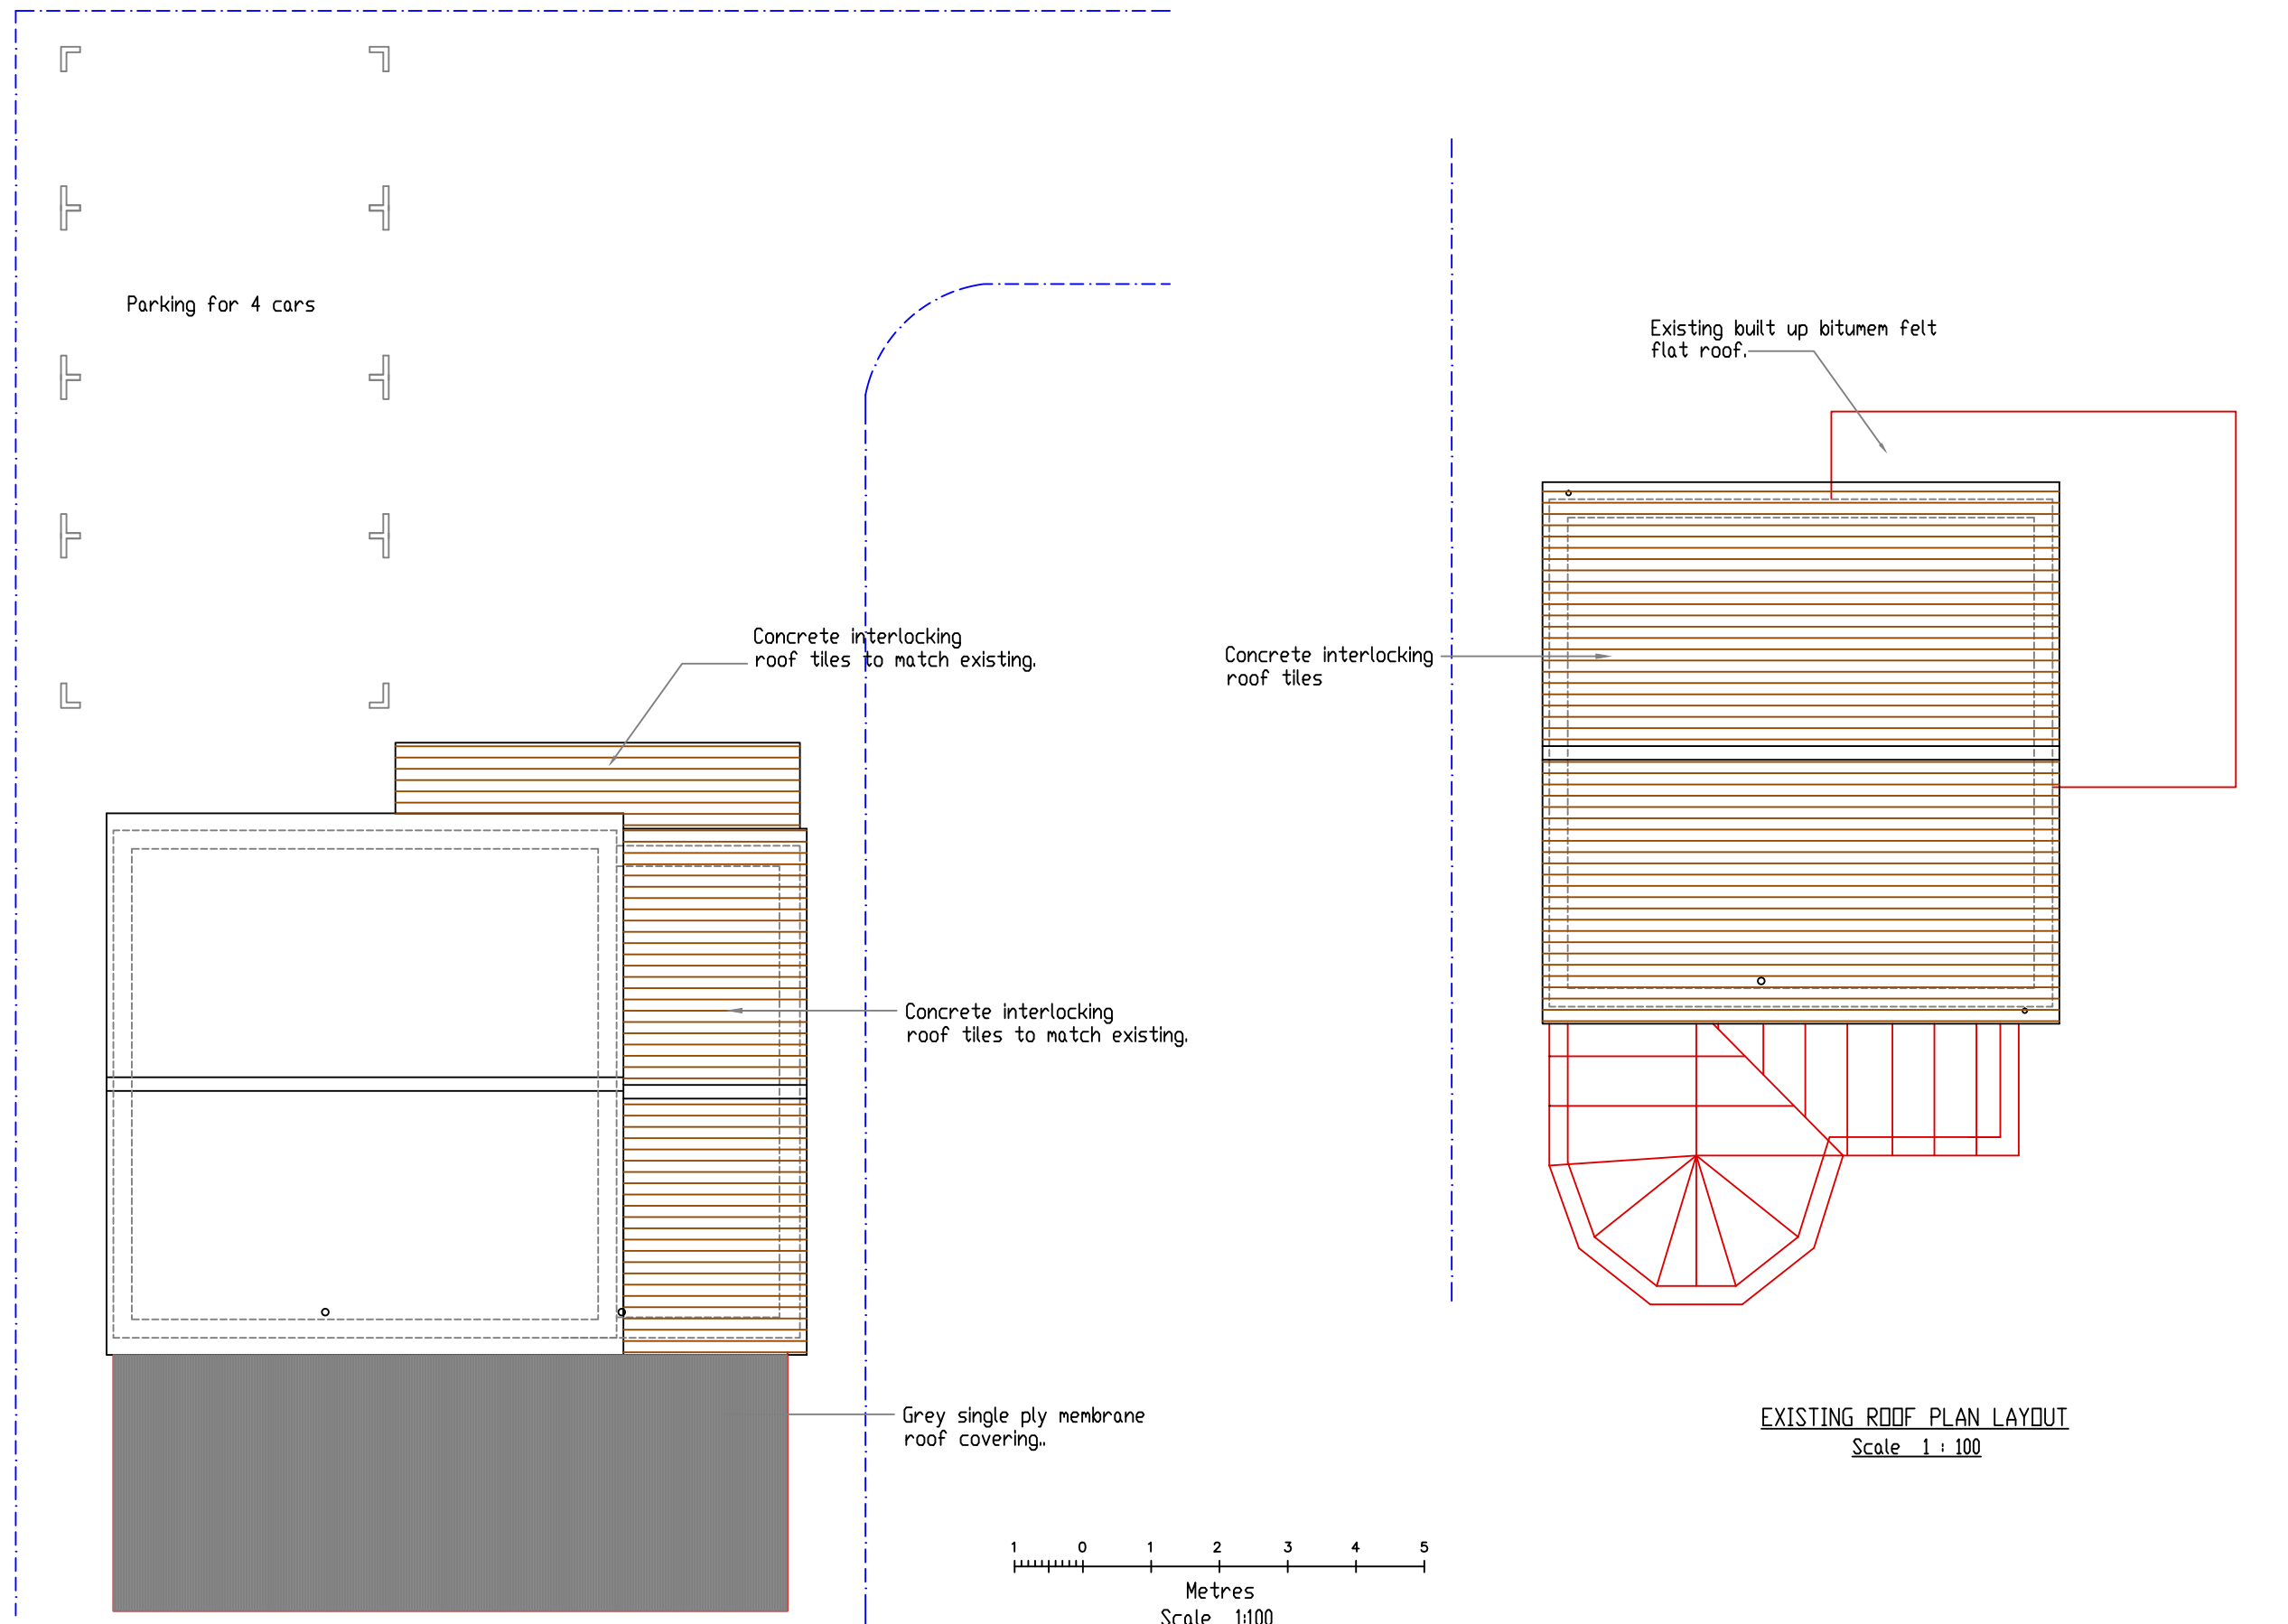

General Note:

Any discrepancy found must be reported before proceeding.

All dimensions are to be checked before proceeding with the work.

Drawing to be read in conjunction with Drg No. OAS/25/1891/2-5

PROPOSED ROOF PLAN & CAR PARKING LAYOUT

Scale 1 : 100

OASIS BUILDING & PLANNING APPLICATIONS

20 WANTAGE RD.
READING, BERKSHIRE. RG30 2SE

Tel: 0118 9573554

E-mail : oa.springer@btinternet.com

Client

Mr P Hill
5 Richborough Close
Earley
Reading
RG6 5PW

PROPOSED ERECTION OF SIDE TWO STOREY SIDE EXTENSION,
SINGLE STOREY REAR EXTENSION AND ALTERATIONS TO
EXISTING FRONT PORCH ROOF FROM FLAT TO PITCH ROOF
AS APPROVED PLANNING APPLICATION REF: F/2015/1154
PLANNING APPLICATION

Scale
1 : 100

File Name:
5 Richborough Close-Pl25.dwg

Date
Sept 2025

Drawn by
O.A.Springer

Drawing No.
OAS/25/1891/5

Rev.
0