



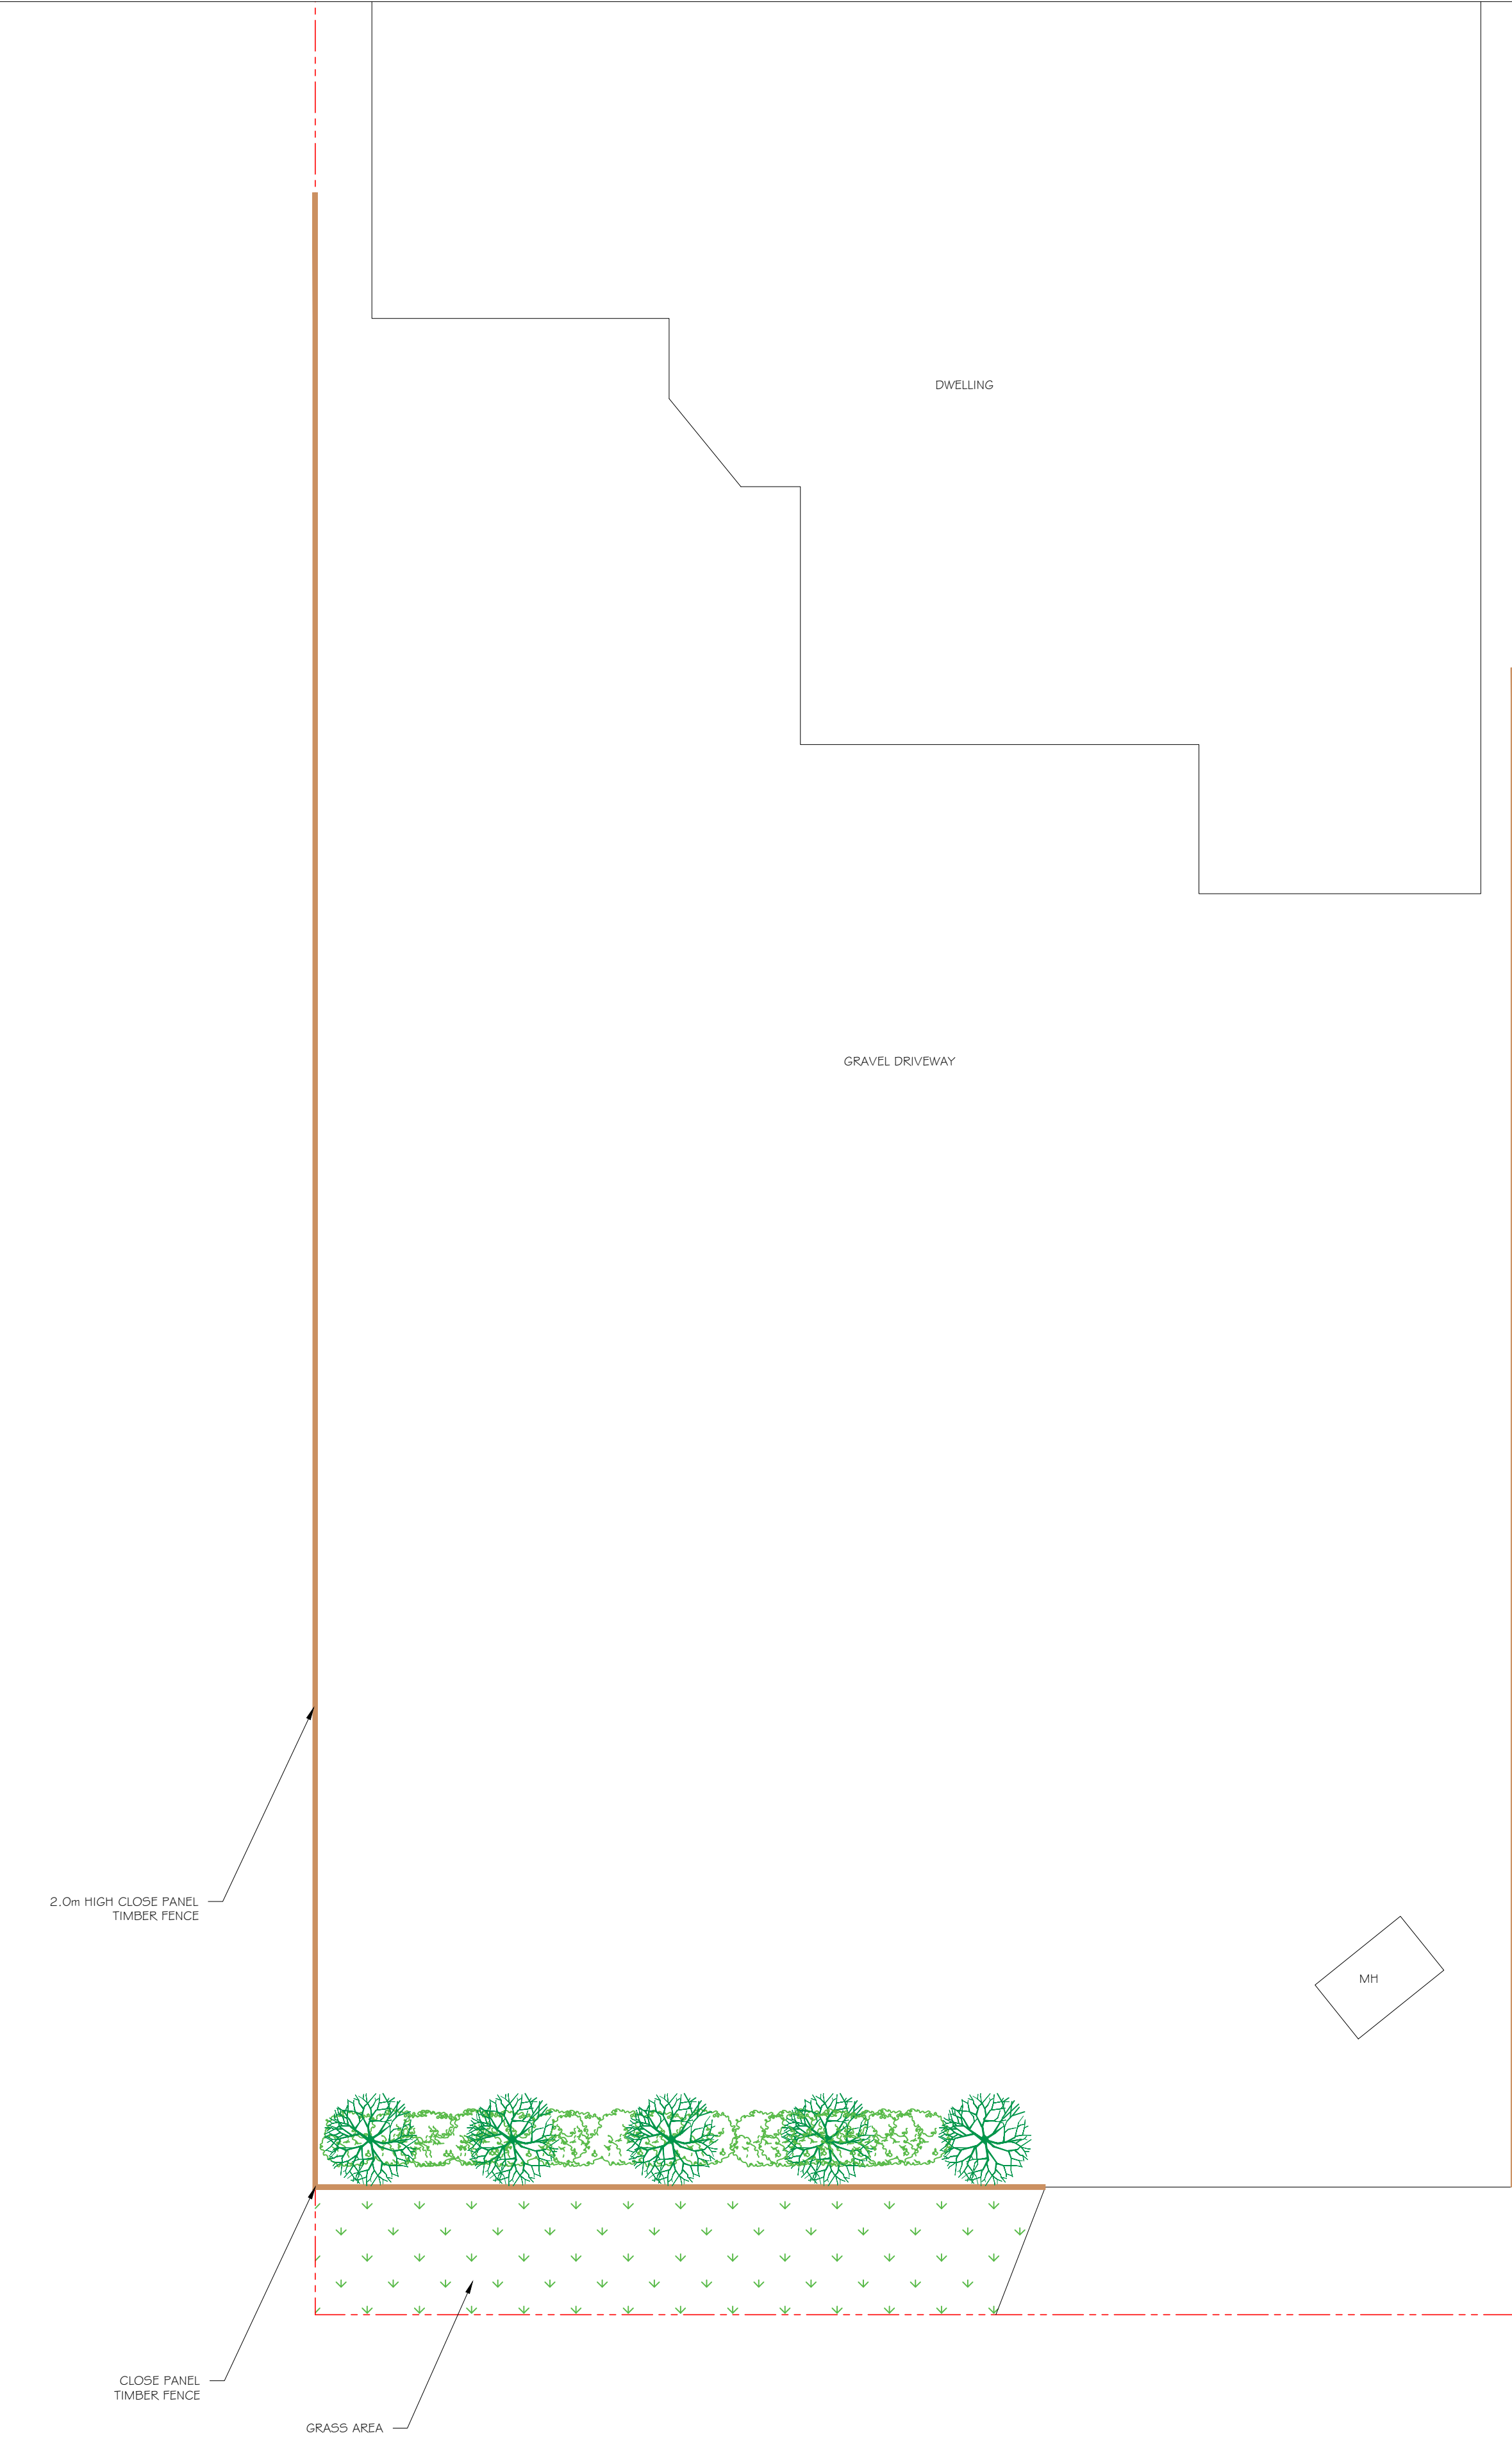


EXISTING SITE PLAN

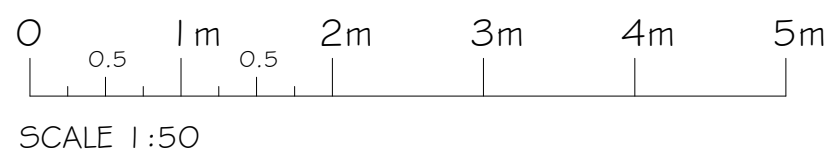

SCALE 1:50

These plans must not be acted upon until the appropriate planning and building regulation approvals have been granted. Should the works be undertaken prior to the above approvals being in place it is done so entirely at the clients own risk.

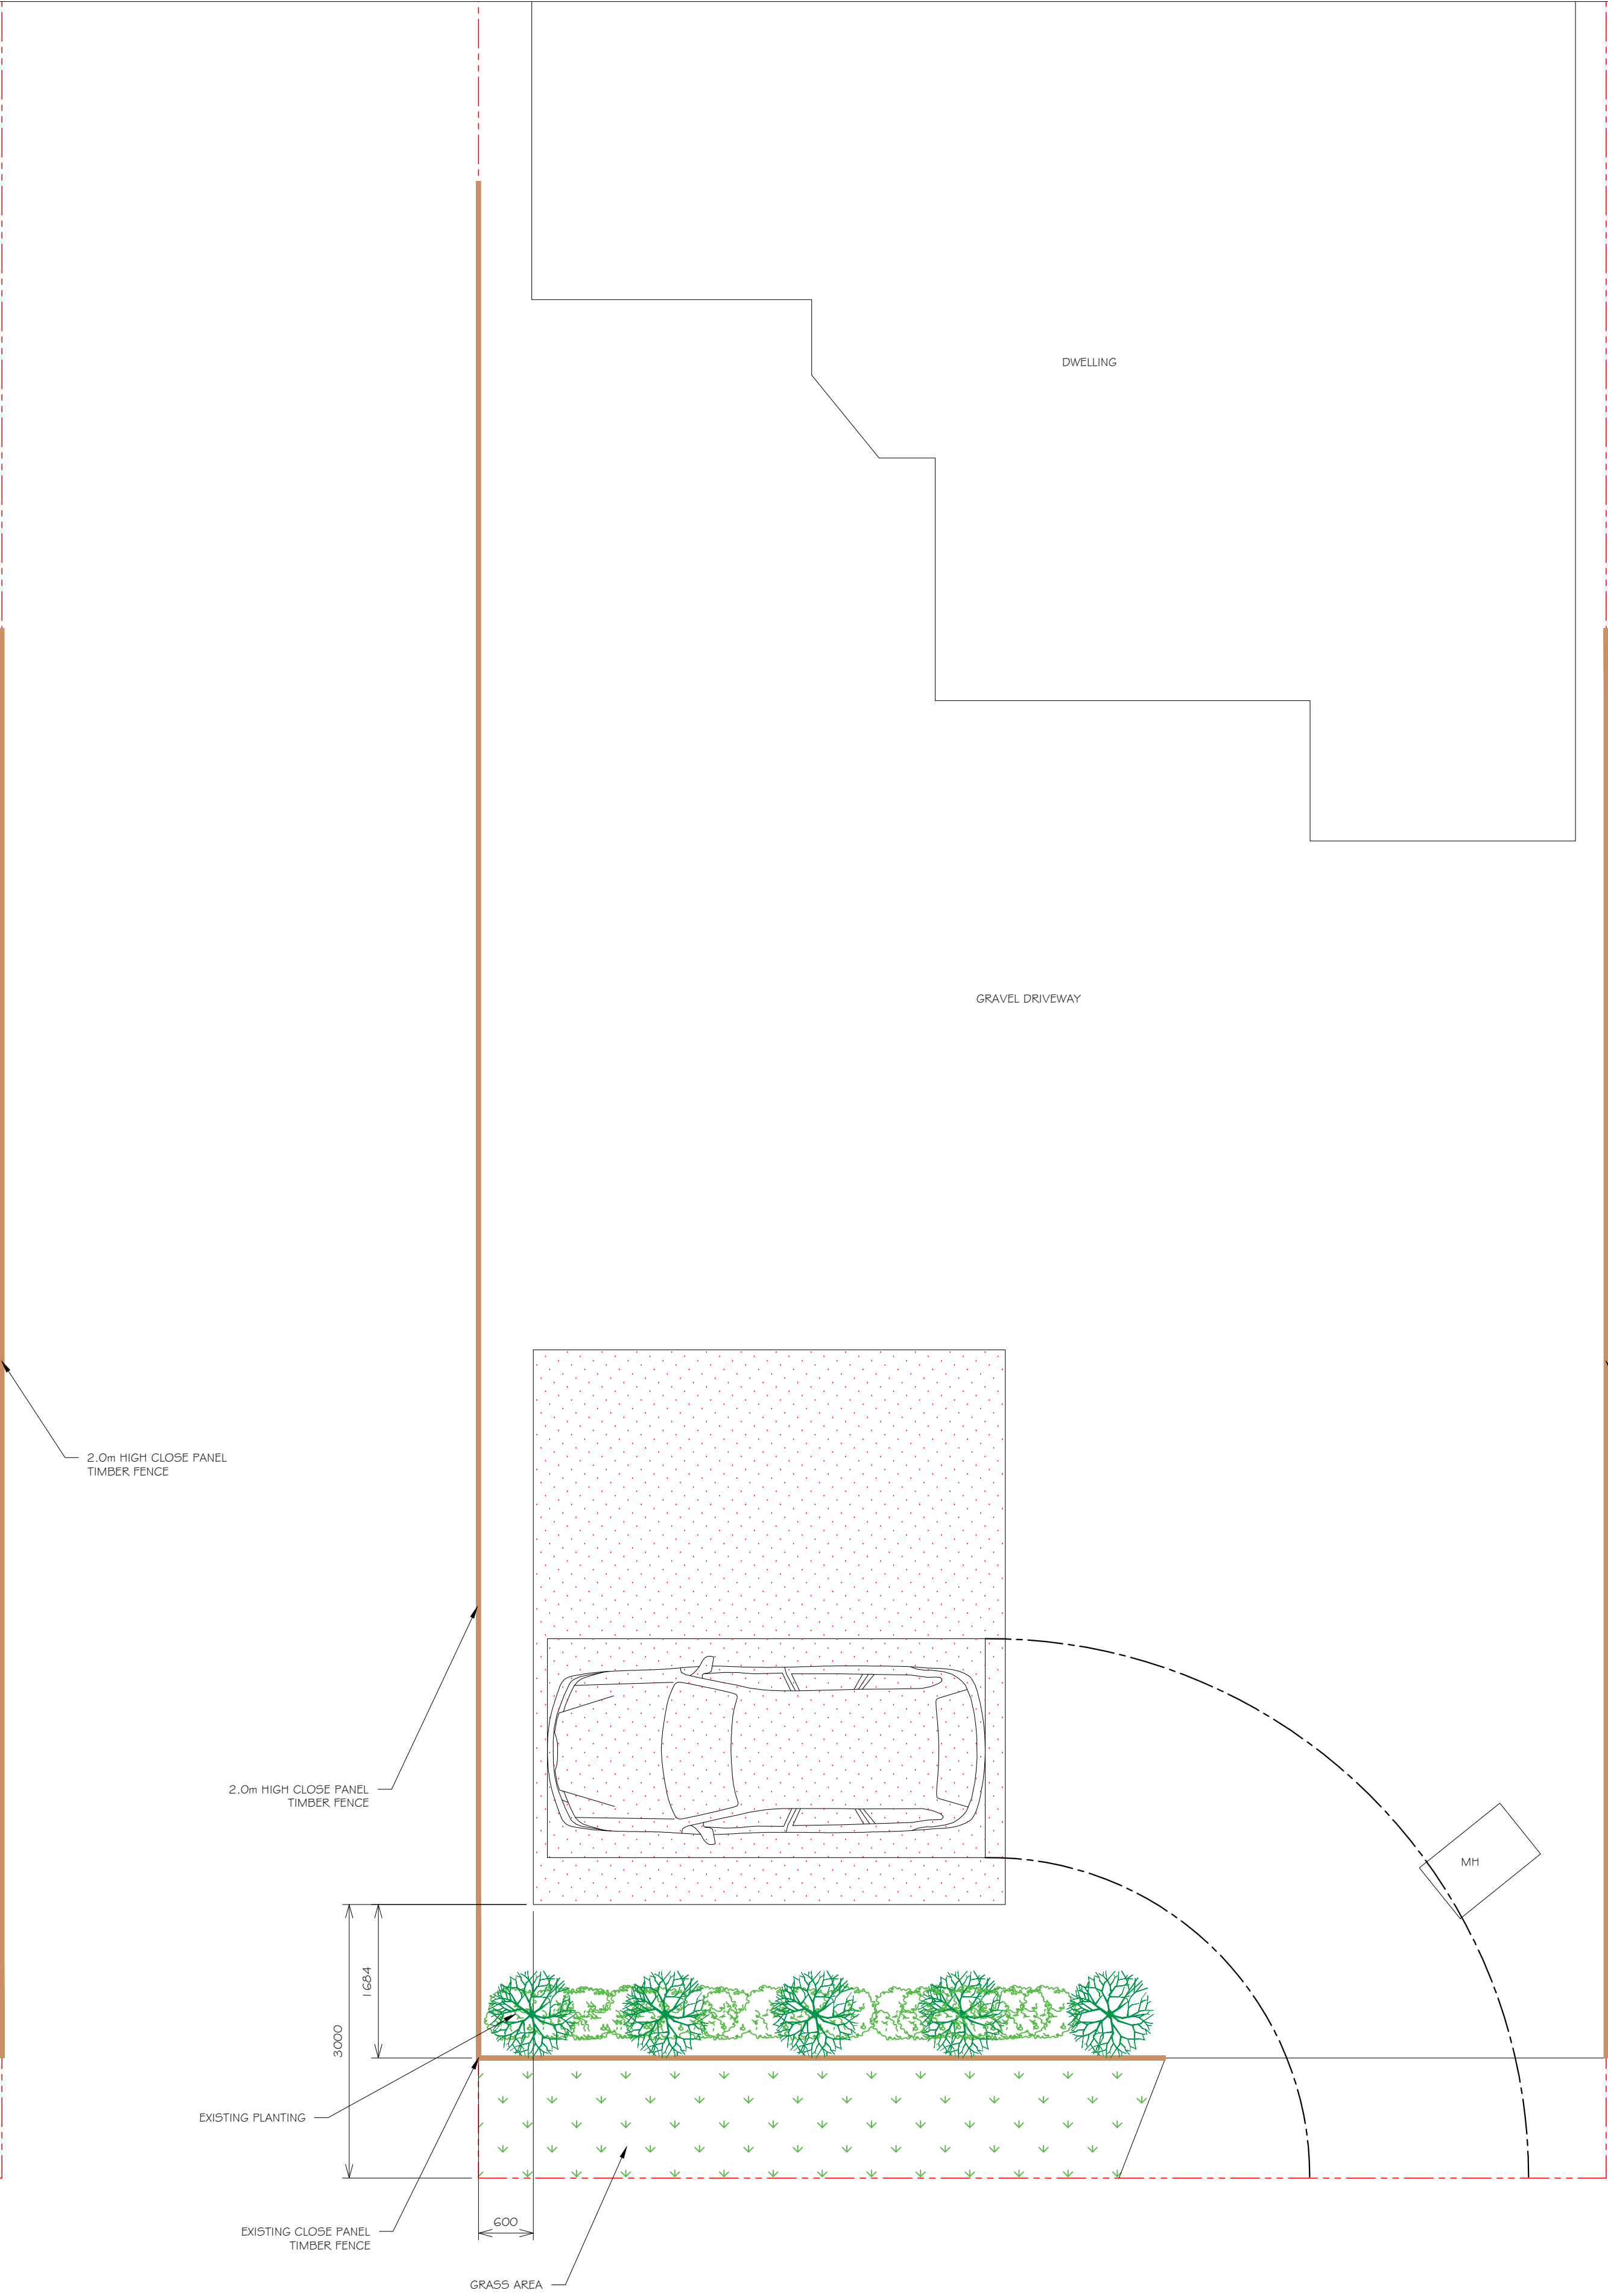

PROPOSED SITE PLAN

PROJECT PROPOSED DETACHED GARAGE AT: 162A NINE MILE RIDE FINCHAMPSTEAD RG40 4JA	
TITLE COMBINED SITE (FLOOR) PLAN	
 Cranford Design Ltd Architectural Services, CAD Design & Draughting	
DATE MAY 25	Tel 01252 872657 Mob 07525 064570 E-mail: info@cranforddesign.co.uk Website: www.cranforddesign.co.uk
SCALE SEE DRAWING	Centaur House Ancells Business Park, Ancells Road Fleet GU51 2UJ
DRAWING NUMBER D3102-01	
A1 PAPER SIZE	