

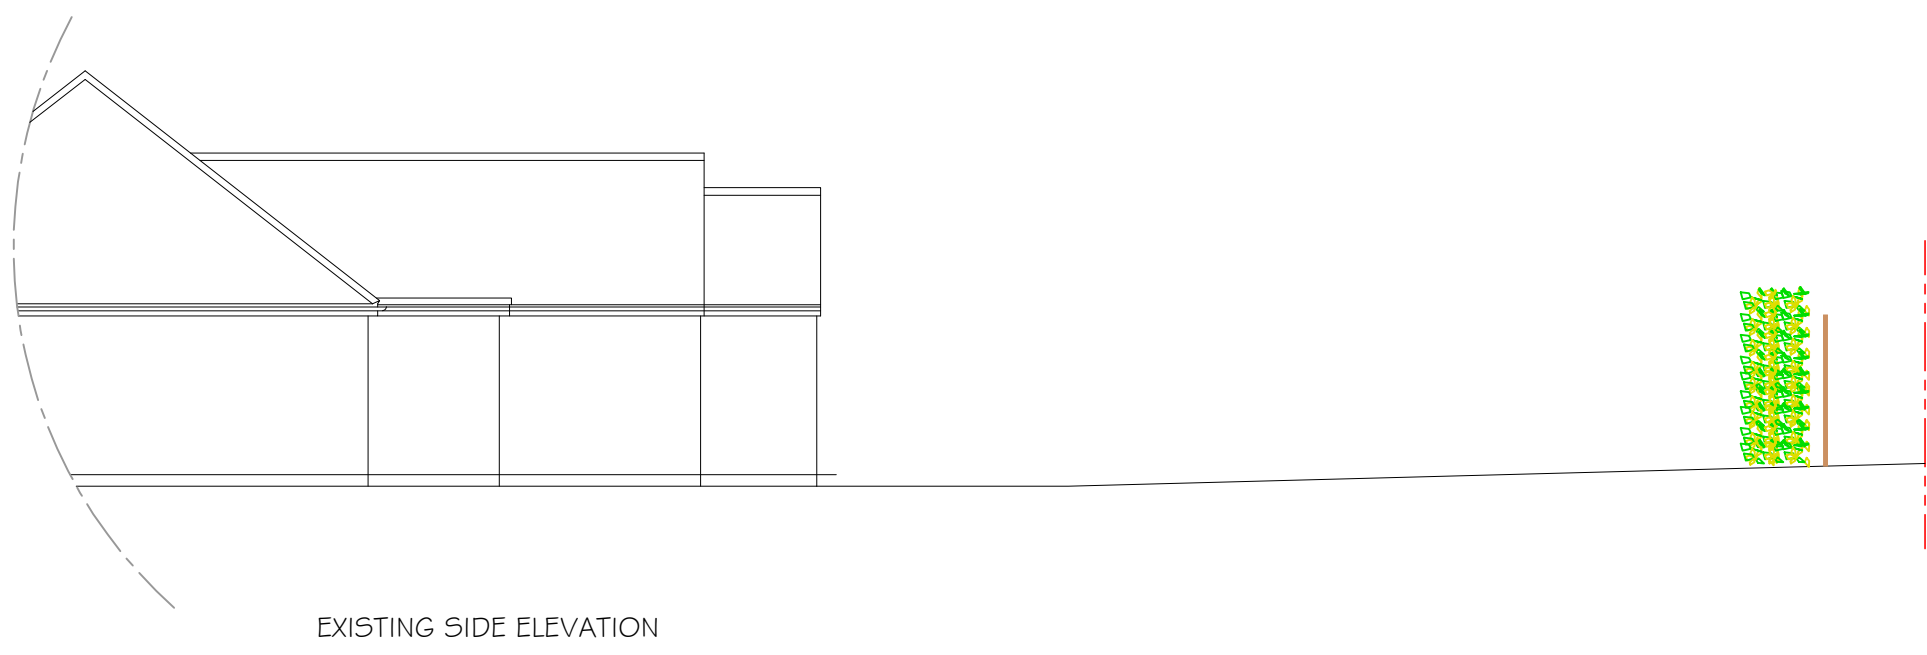
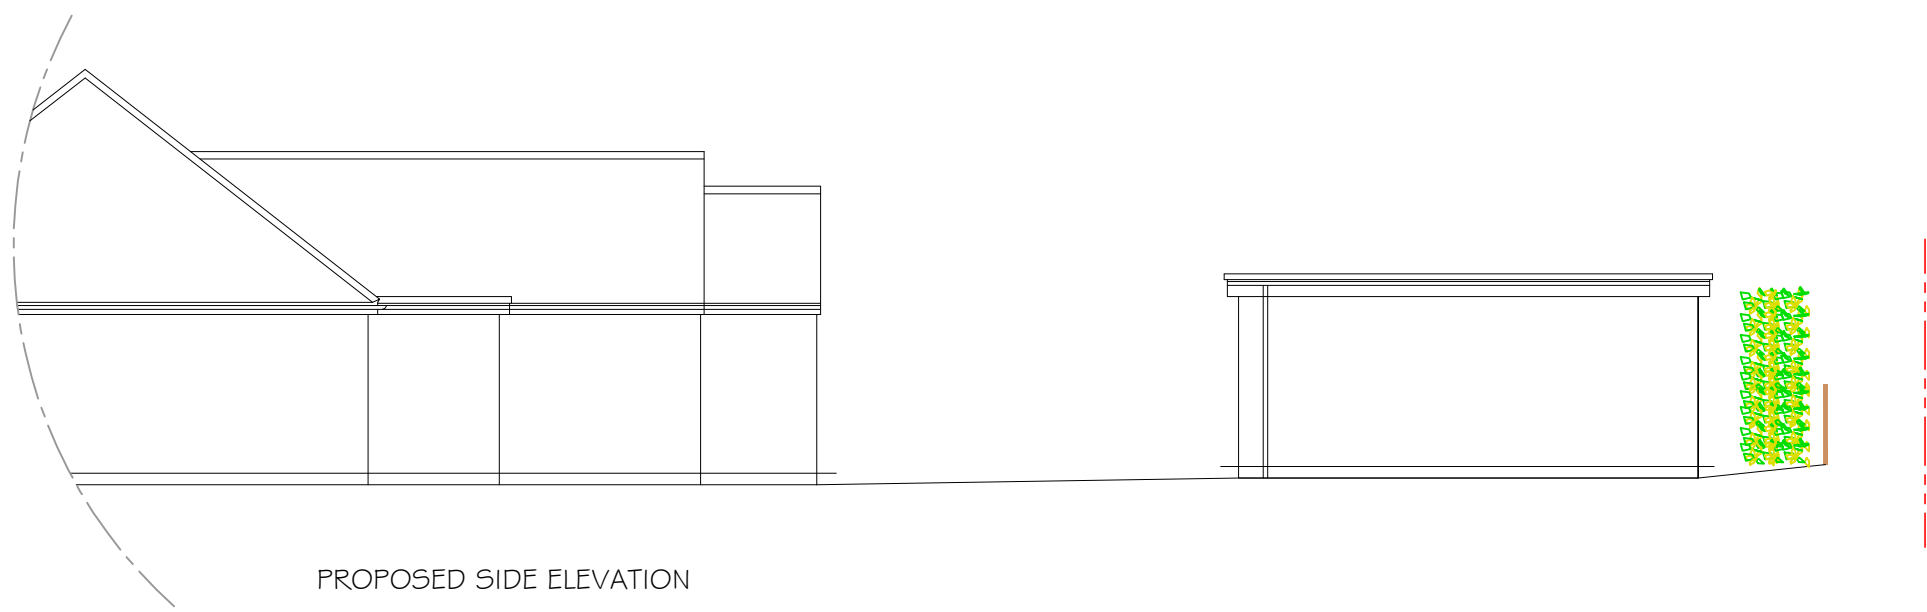


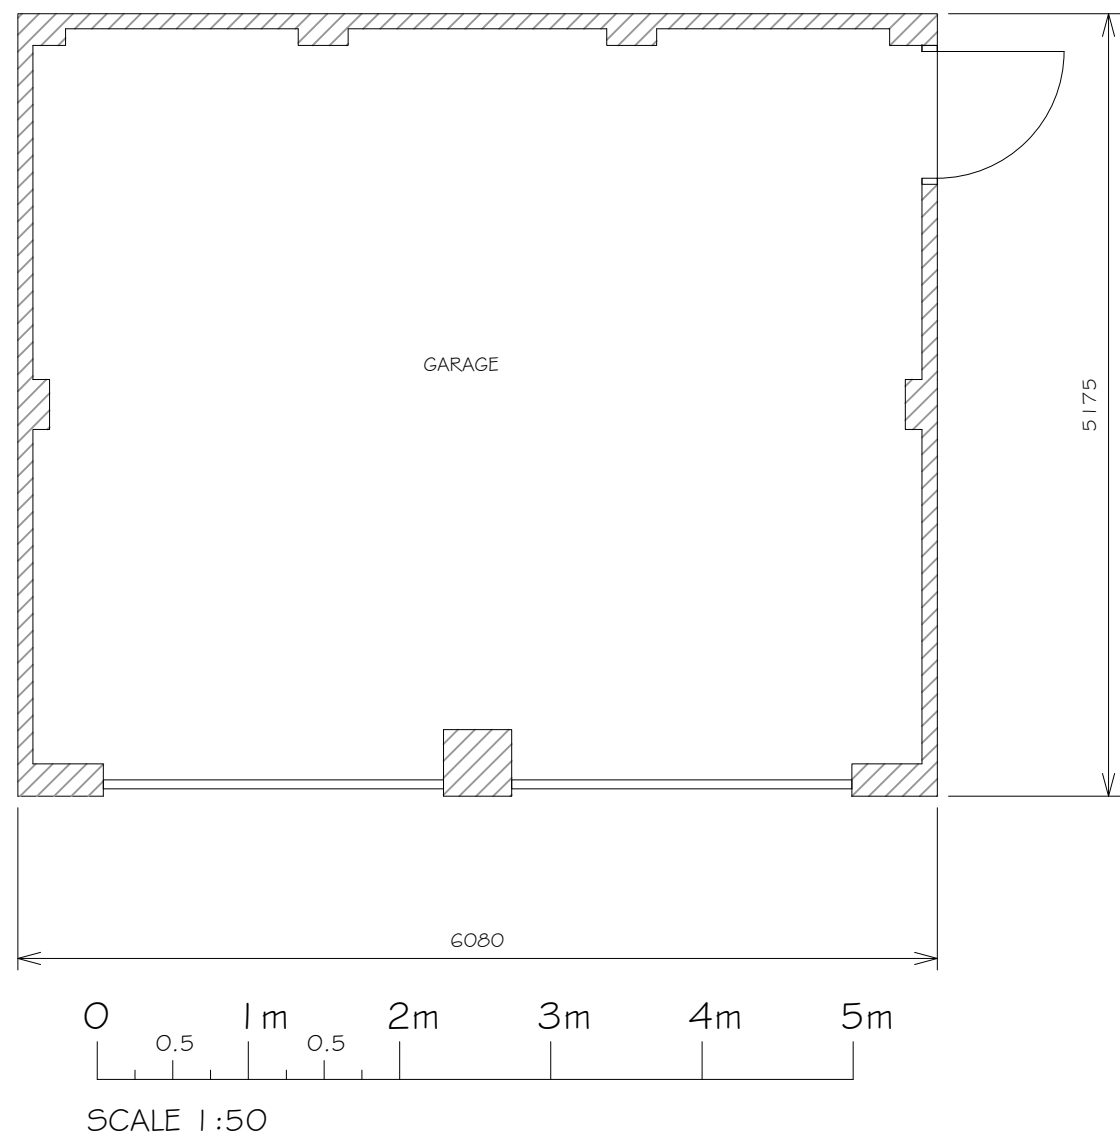


PROPOSED REAR ELEVATION

PROPOSED SIDE ELEVATION

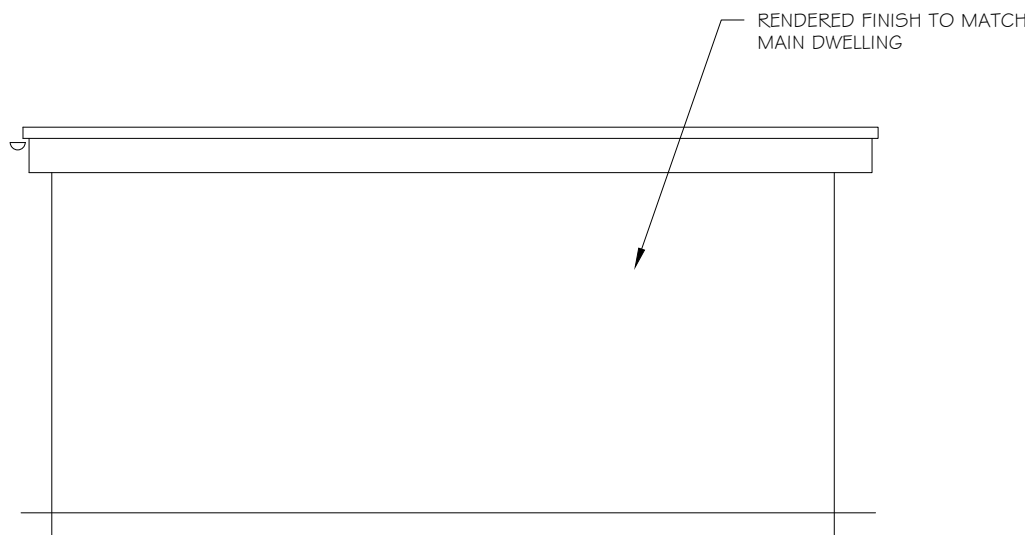


PROPOSED FRONT ELEVATION

PROPOSED SIDE ELEVATION

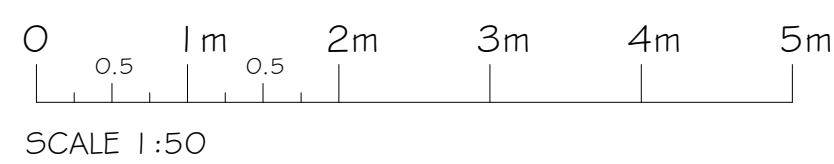

©Crown Copyright and database rights 2024 OS no. AC0000849896

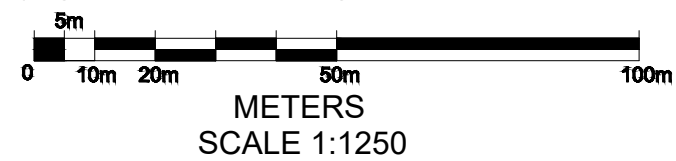

PROJECT PROPOSED DETACHED GARAGE AT: 162A NINE MILE RIDE FINCHAMPSTEAD RG40 4JA	
TITLE PROPOSED VIEWS, COMBINED STREETSCENE + LOCATION PLAN	
 Cranford Design Ltd Architectural Services, CAD Design & Draughting	
DATE MAY 25	Tel: 01252 872657 Mob: 07525 064570 E-mail: info@cranforddesign.co.uk Website: www.cranforddesign.co.uk
SCALE SEE DRAWING	Centaur House Ancells Business Park, Ancells Road Fleet GU51 2UJ
DRAWING NUMBER D3102-02	
A1 PAPER SIZE	

These plans must not be acted upon until the appropriate planning and building regulation approvals have been granted. Should the works be undertaken prior to the above approvals being in place it is done so entirely at the clients own risk.