


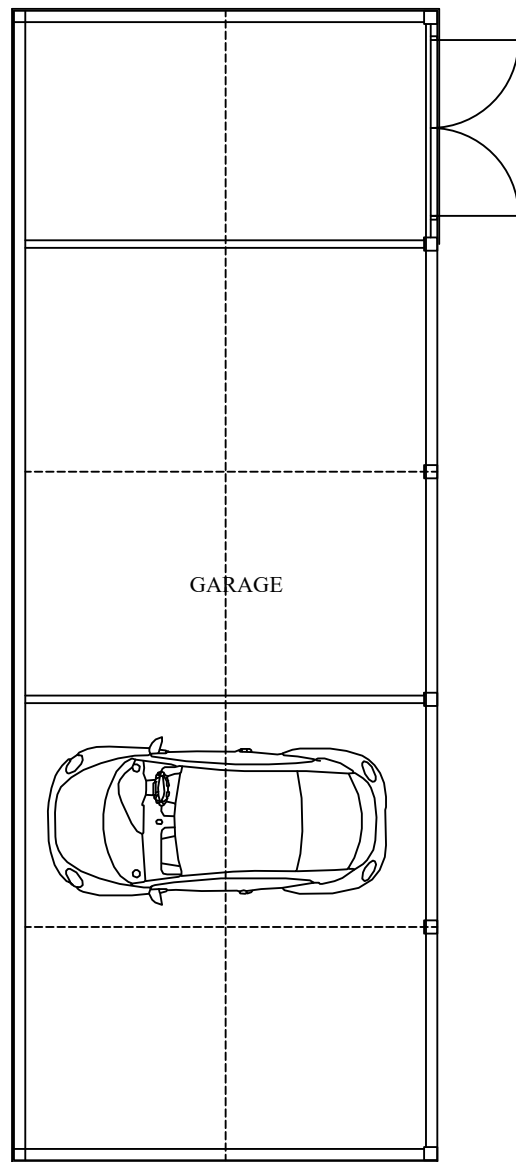


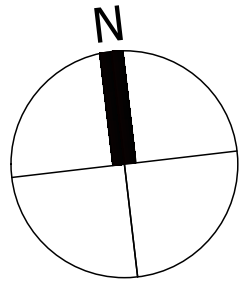


EXISTING GARAGE PLAN

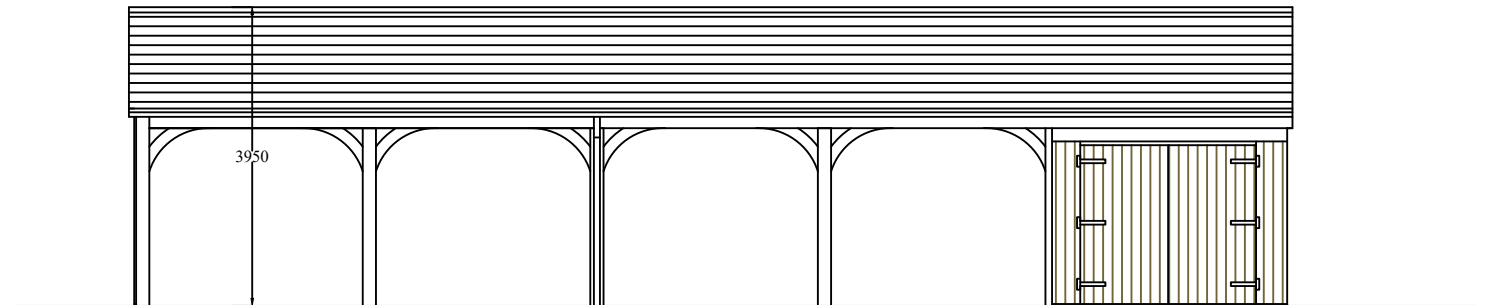


EXISTING EAST ELEVATION

 

EXISTING WEST ELEVATION

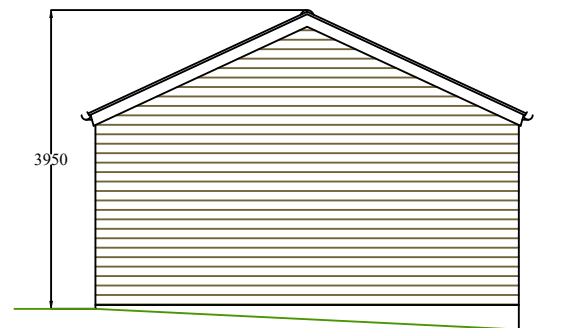

EXISTING NORTH ELEVATION

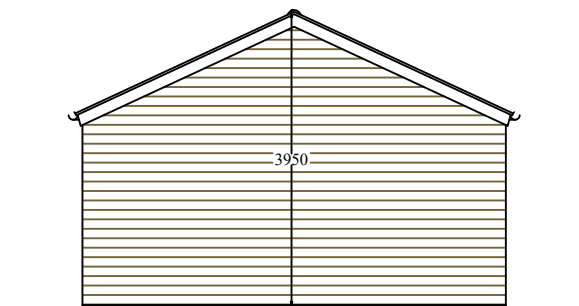

EXISTING SOUTH ELEVATION

Rev:		Date:	
s.godsman architect ph.01428 644490 email. sm.godsman@btinternet.com			
Client: B Brazzini, E Nottingham			
Job: Primrose Cottage Fleet Hill, Finchampstead			
Dwg. No. 153/01		Rev:	Drawn: SG
Existing garage 1-100 printed at A3		Date: Jan 2025	