
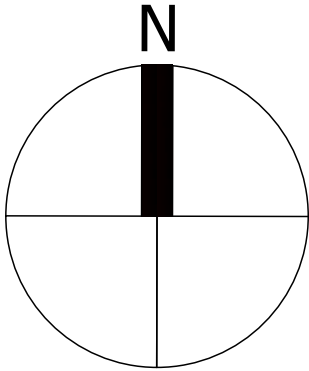


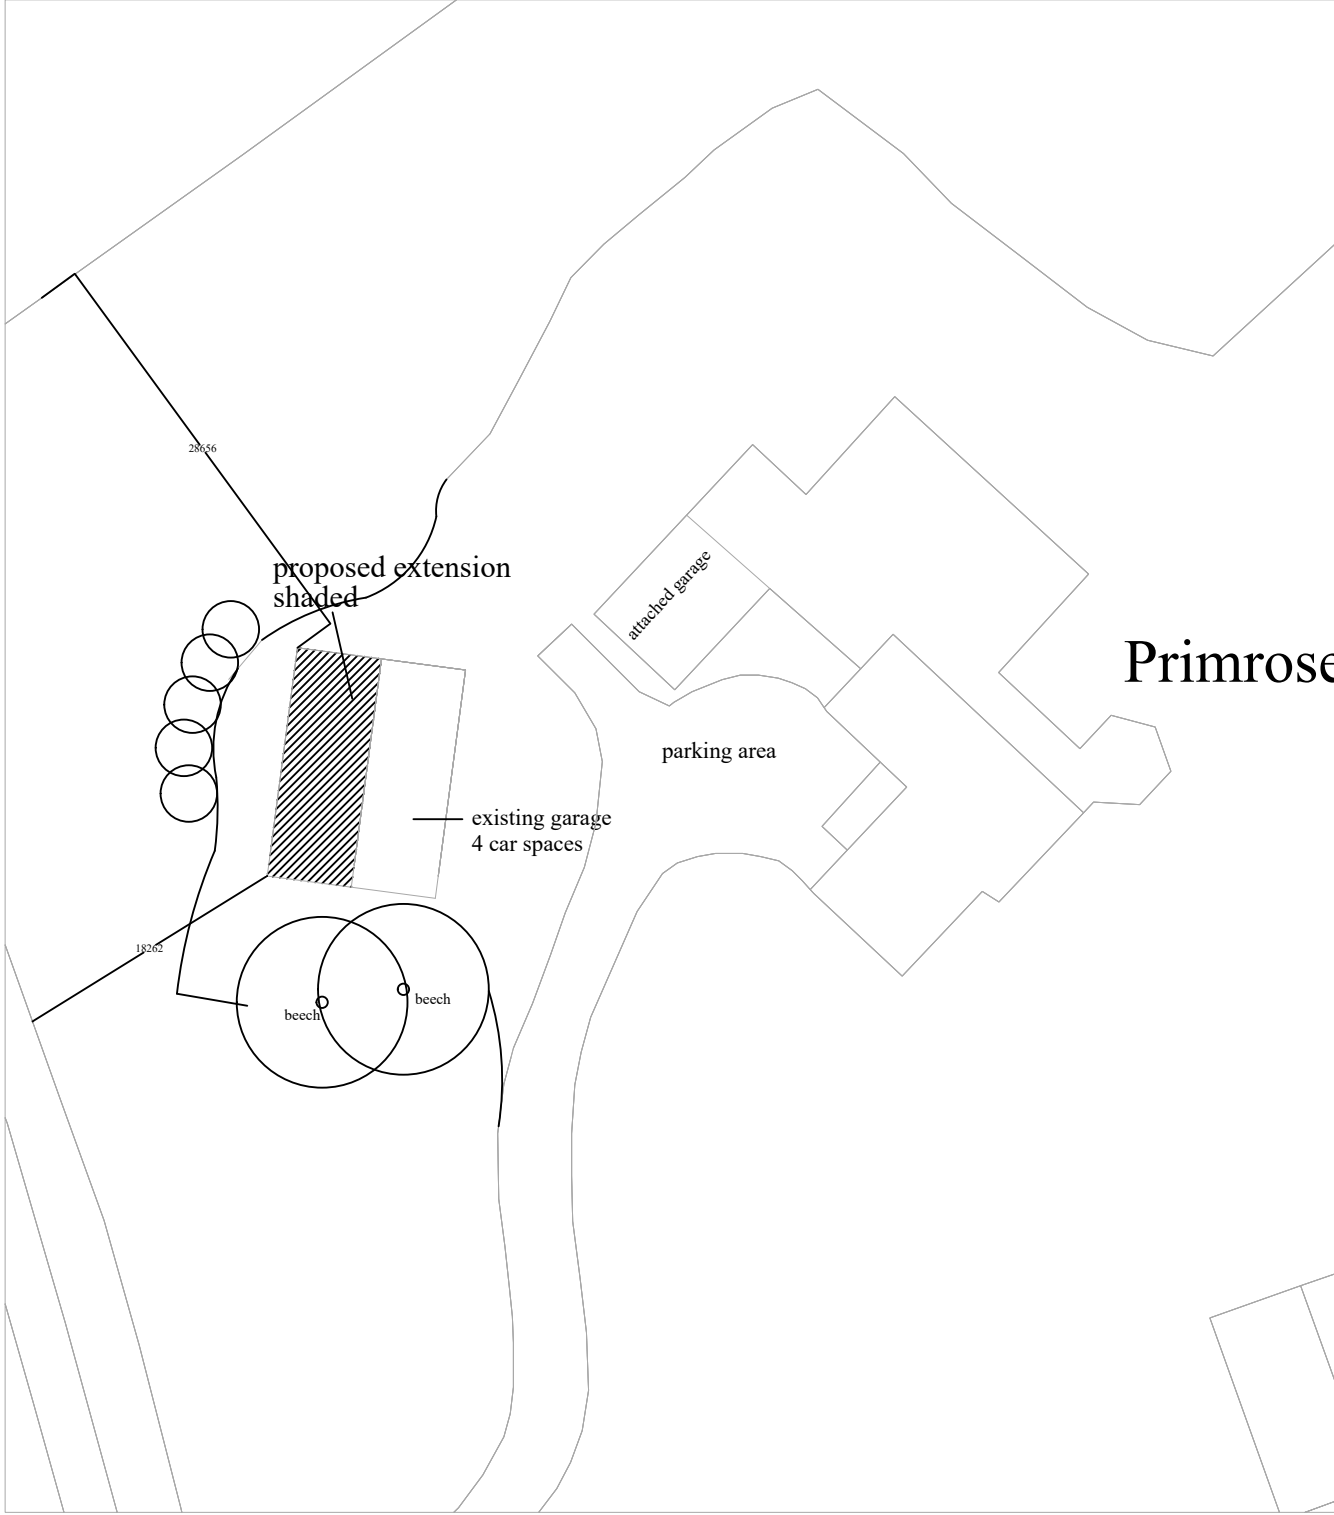

copyright to sgodsman  
All dimensions to be checked and confirmed on site  
Drawing subject to Planning & Building Control  
Approval; Not issued for construction

Rev: A Date: Mar 25

**s.godsman**  
**architect** ph.01428 644490/ 07568519565  
email. sm.godsman@btinternet.com

Client: B Brazzini,  
E Nottingham

Job: Primrose Cottage -  
outbuilding

|                 |           |           |
|-----------------|-----------|-----------|
| Dwg. No. 153/04 | Rev:<br>A | Drawn: SG |
|-----------------|-----------|-----------|

|                                  |                   |
|----------------------------------|-------------------|
| Site plan 1:500<br>printed at A3 | Date:<br>Jan 2025 |
|----------------------------------|-------------------|

ReQuestAPlan  
Map number: TQRQM25029160613747  
Title: Primrose Cottage  
Map Produced for: Sheila Godsman  
© Crown copyright and database rights 2025 OS 100042766  
Project ID:  
Date of Purchase: 29-01-2025  
1 Years subscription from 29-01-2025 for 1 workstation.

