



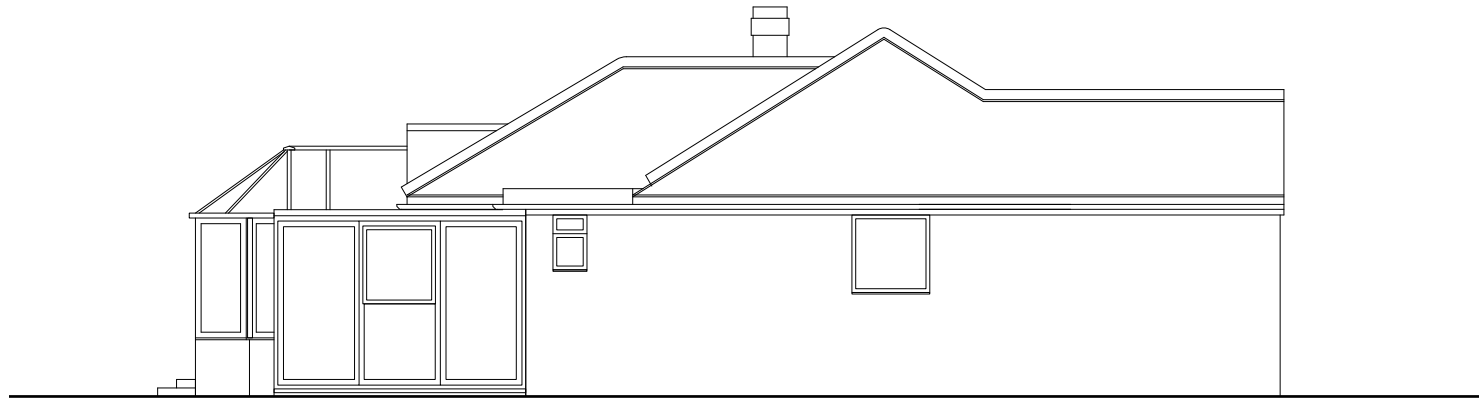

1 North Elevation

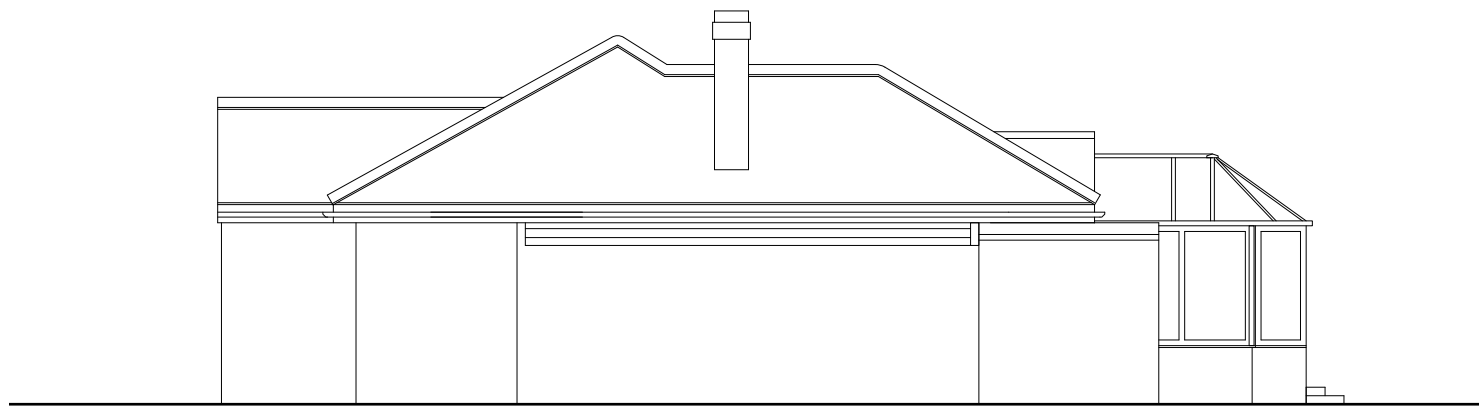

2 East Elevation



3 South Elevation



4 West Elevation

do not scale from this drawing all dimensions are in millimetres contractor to confirm all dimensions on site any discrepancies to be notified to the architect in writing before work commences this drawing is the copyright of octopi ltd	REV A 03/03/25 Chimney added Information 0 1 2 3 4 5 M	Project Dundela Close Drawn by JL Scales 1:100 @ A3 Date 251024 Title Existing Elevations Job no. 273 Drawing no. 02 Revision A	Studio Octopi 1c Burrows Mews London SE1 8LD +44 (0)20 7633 0003 www.octopi.co.uk Studio Octopi
---	--	--	--