




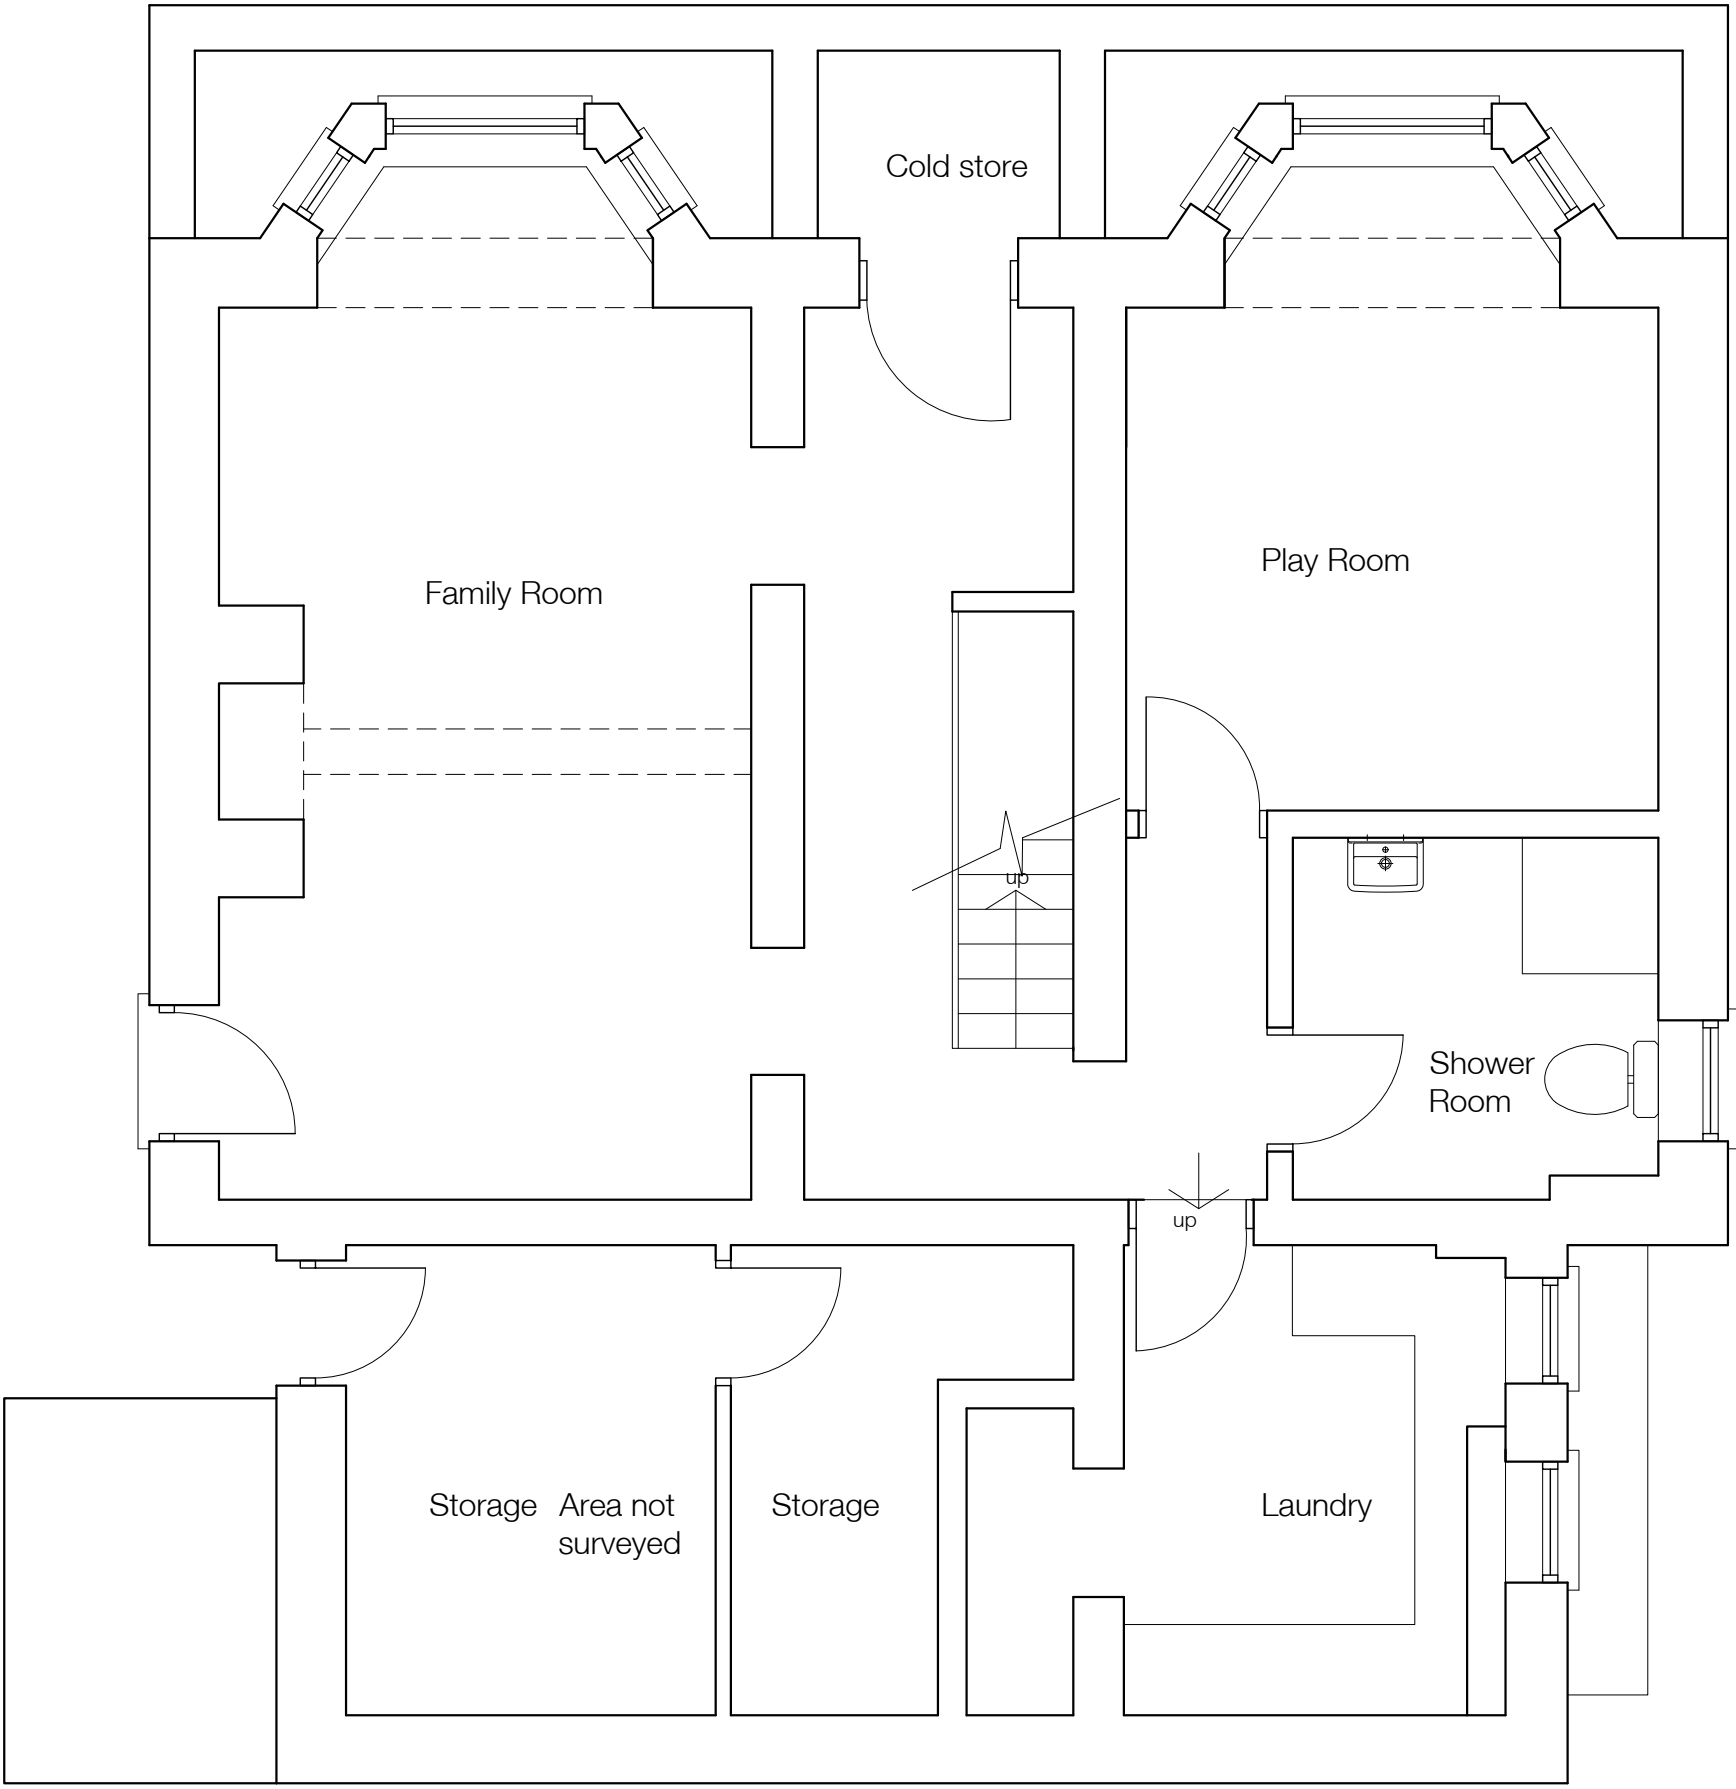

EXISTING LR GROUND FLOOR
1-50

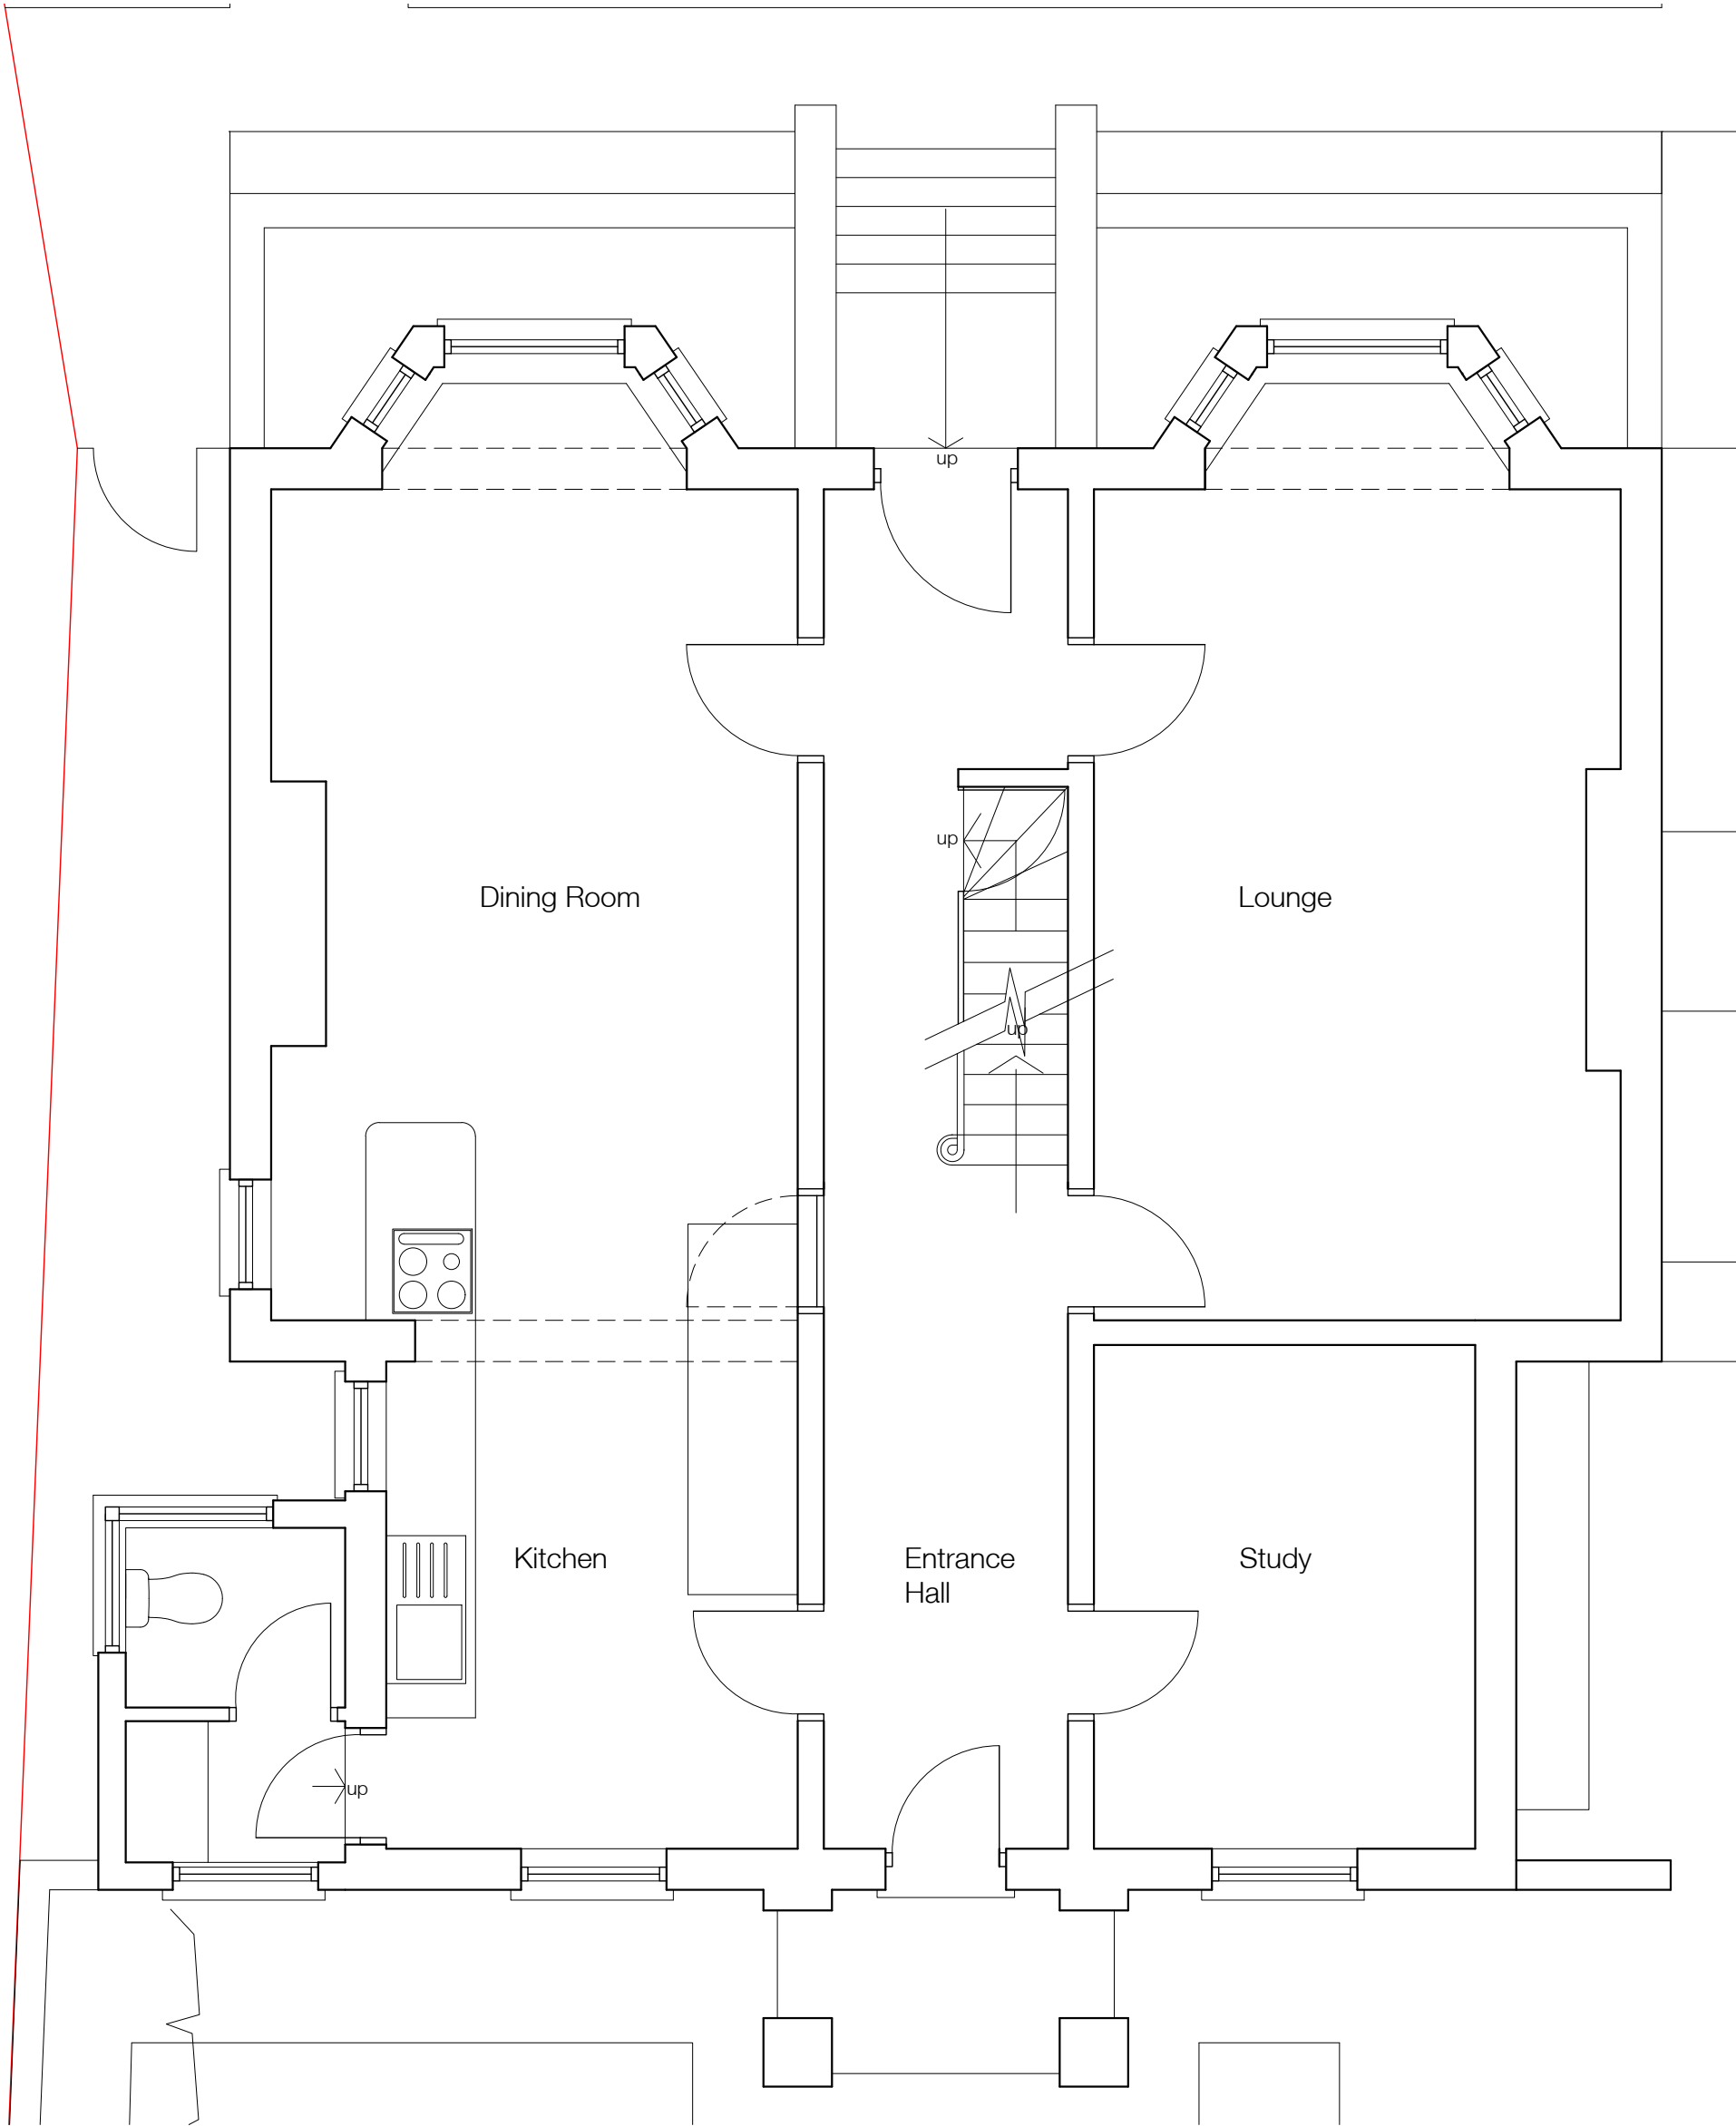

EXISTING GROUND FLOOR
1-50

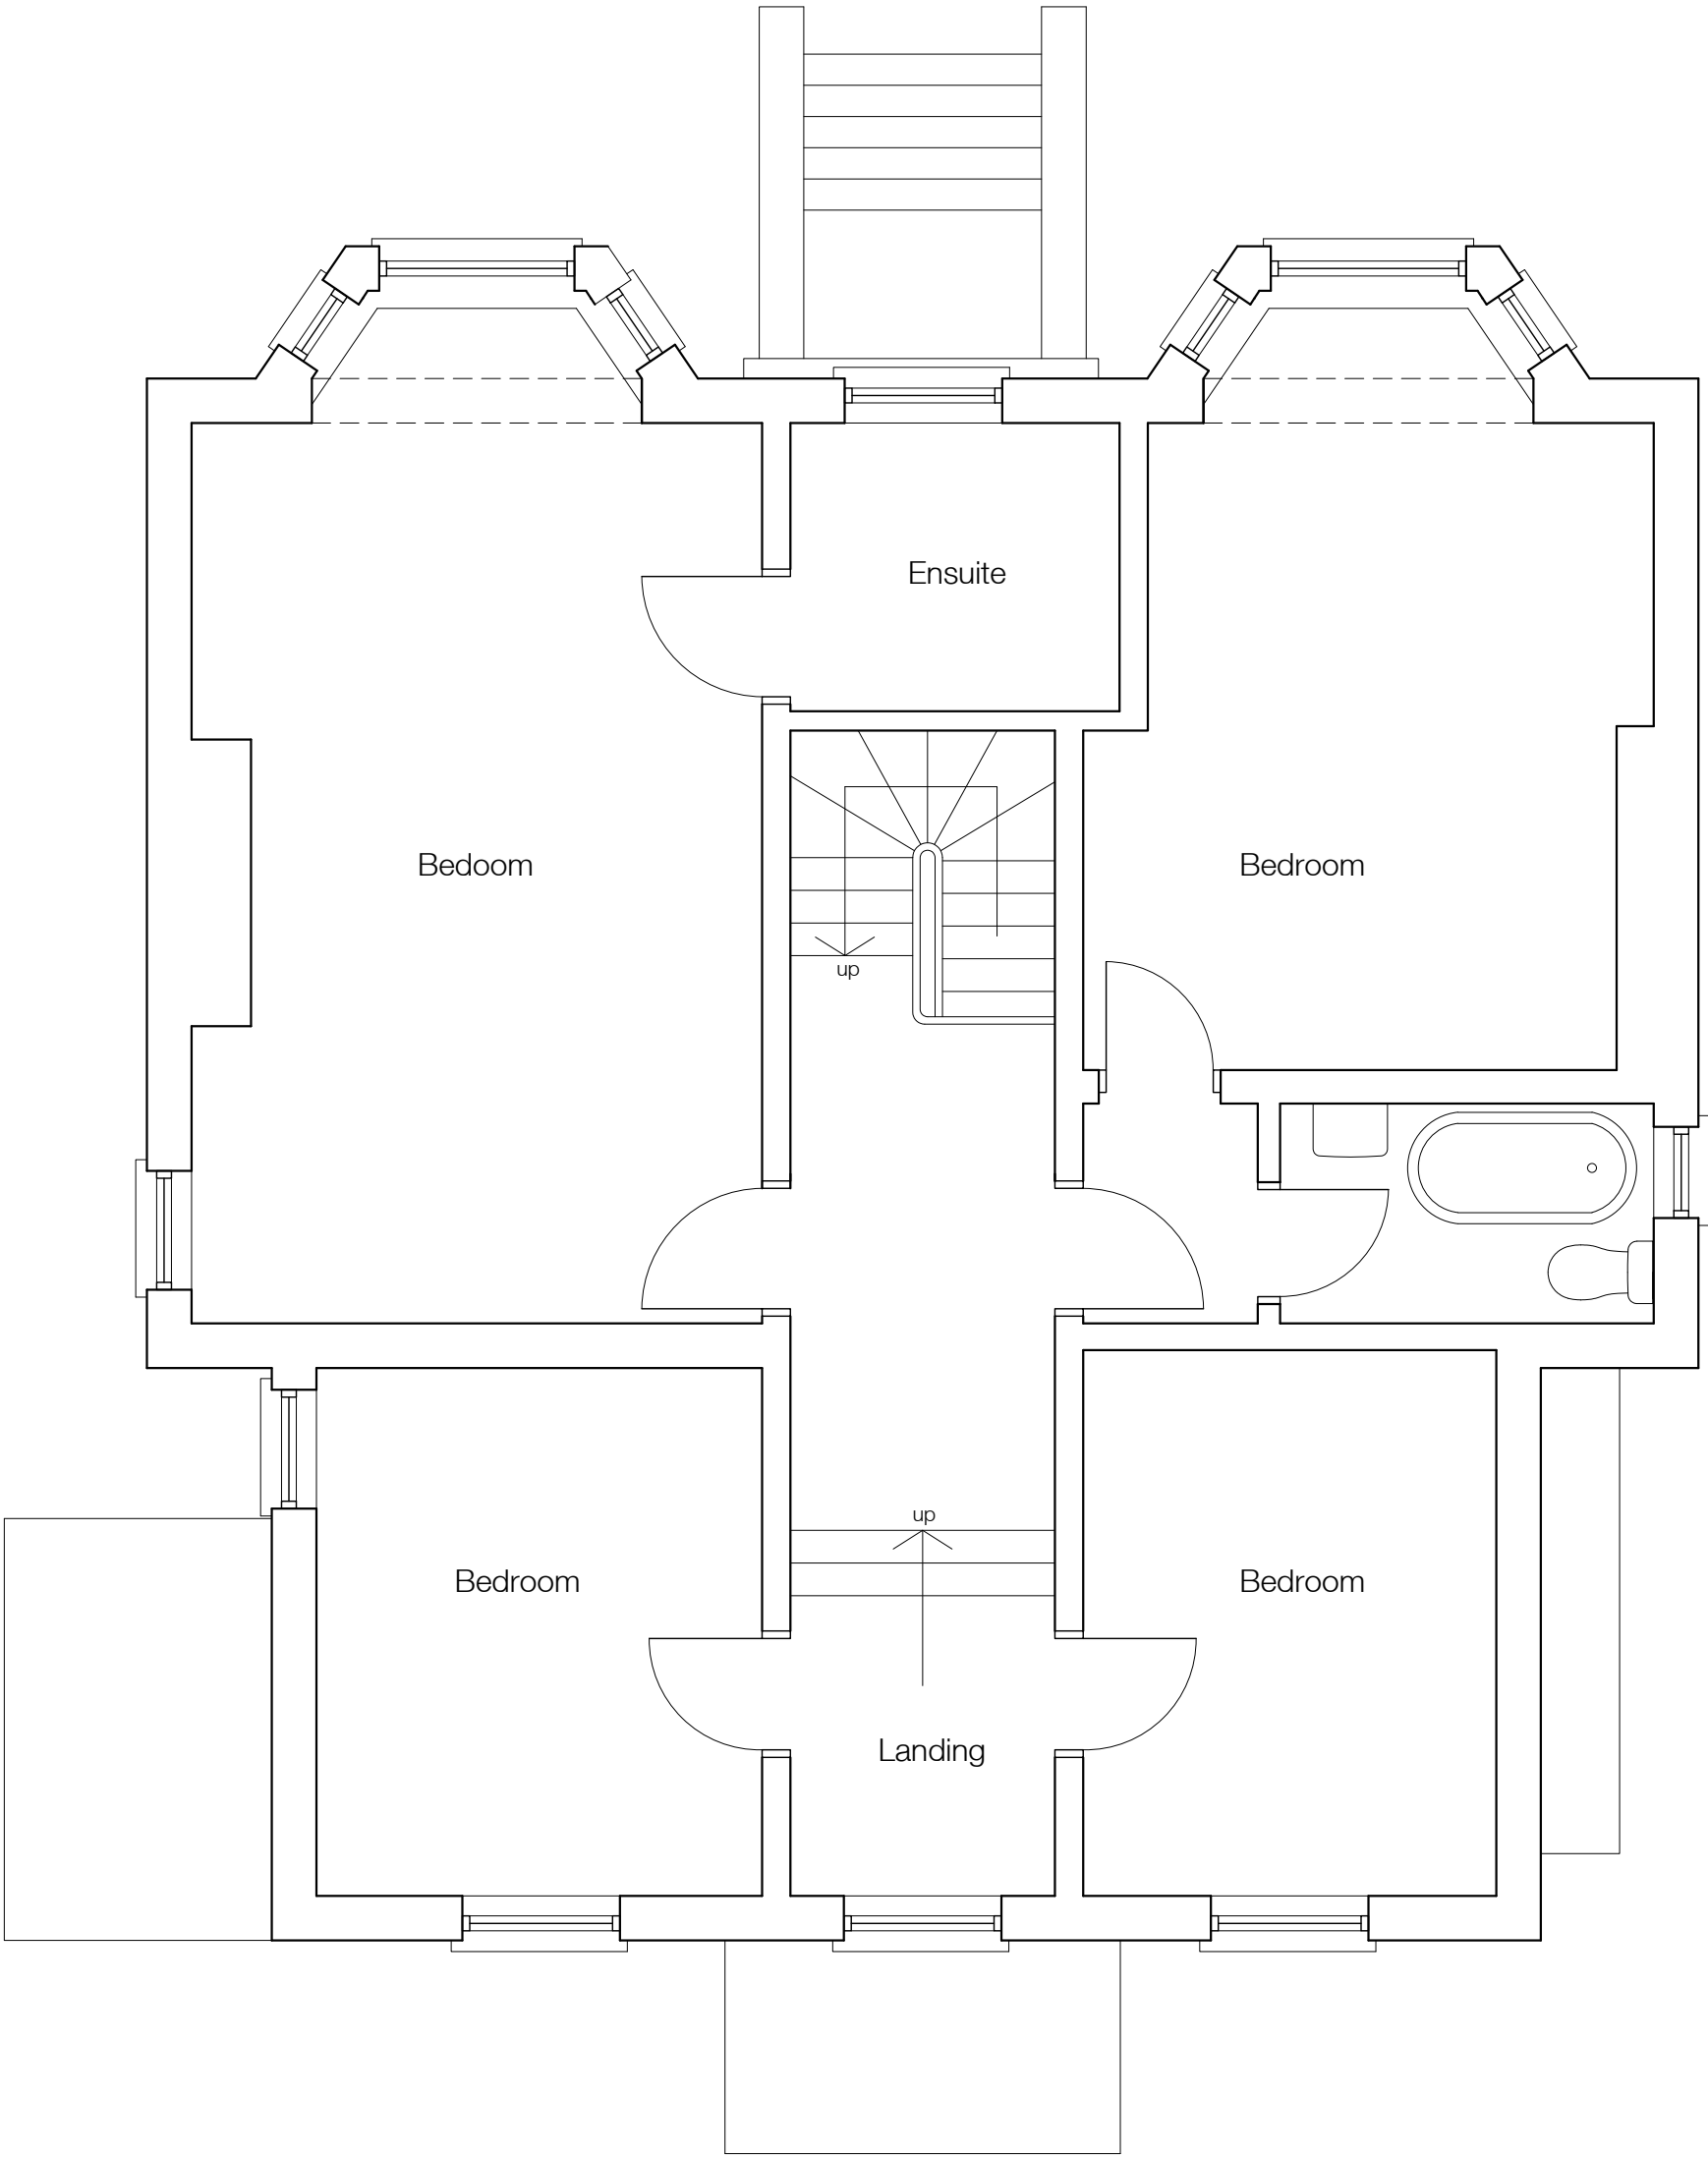

EXISTING FIRST FLOOR
1-50



revisions		
project		
THE HERMITAGE 65 LONDON ROAD, TWYFORD, RG10 9EJ		
drawing title		
EXISTING PLANS		
date	scale	number
APRIL 2025	1:50 @ A1	25-06-01
for		
DR B OLSEN		
CH ARCHITECH LTD		
62 Walsh Avenue, Warfield, Berks RG42 3XZ e-mail: catherine@charchitech.co.uk Tel: 01344 303575 Mobile: 0794 160 3002		
All dimensions to be verified before work is commenced All work is to comply with statutory requirements		



EXISTING SIDE ELEVATION

1-50



EXISTING FRONT ELEVATION

1-50



revisions		
project		
THE HERMITAGE 65 LONDON ROAD, TWYFORD, RG10 9EJ		
drawing title		
EXISTING ELEVATIONS (1)		
date	scale	number
APRIL 2025	1:50 @ A1	25-06-02
for		
DR B OLSEN		
CH ARCHITECH LTD		
52 Walsh Avenue, Warfield, Berks RG42 3XZ e-mail: catherine@charchitech.co.uk Tel: 01344 303878 Mobile: 0794 160 3002		
All dimensions to be verified before work is commenced All work is to comply with statutory requirements		




EXISTING REAR ELEVATION

1-50




EXISTING SIDDE ELEVATION

1-50

 

revisions		
project		
THE HERMITAGE 65 LONDON ROAD, TWYFORD, RG10 9EJ		
drawing title		
EXISTING ELEVATIONS (2)		
date	scale	number
APRIL 2025	1:50 @ A1	25-06-03
for		
DR B OLSEN		
CH ARCHITECH LTD		
52 Walsh Avenue, Wierfield, Berks RG42 3XZ e-mail: catherine@charchitech.co.uk Tel: 01344 303575 Mobile: 0794 160 3002		
All dimensions to be verified before work is commenced All work is to comply with statutory requirements		

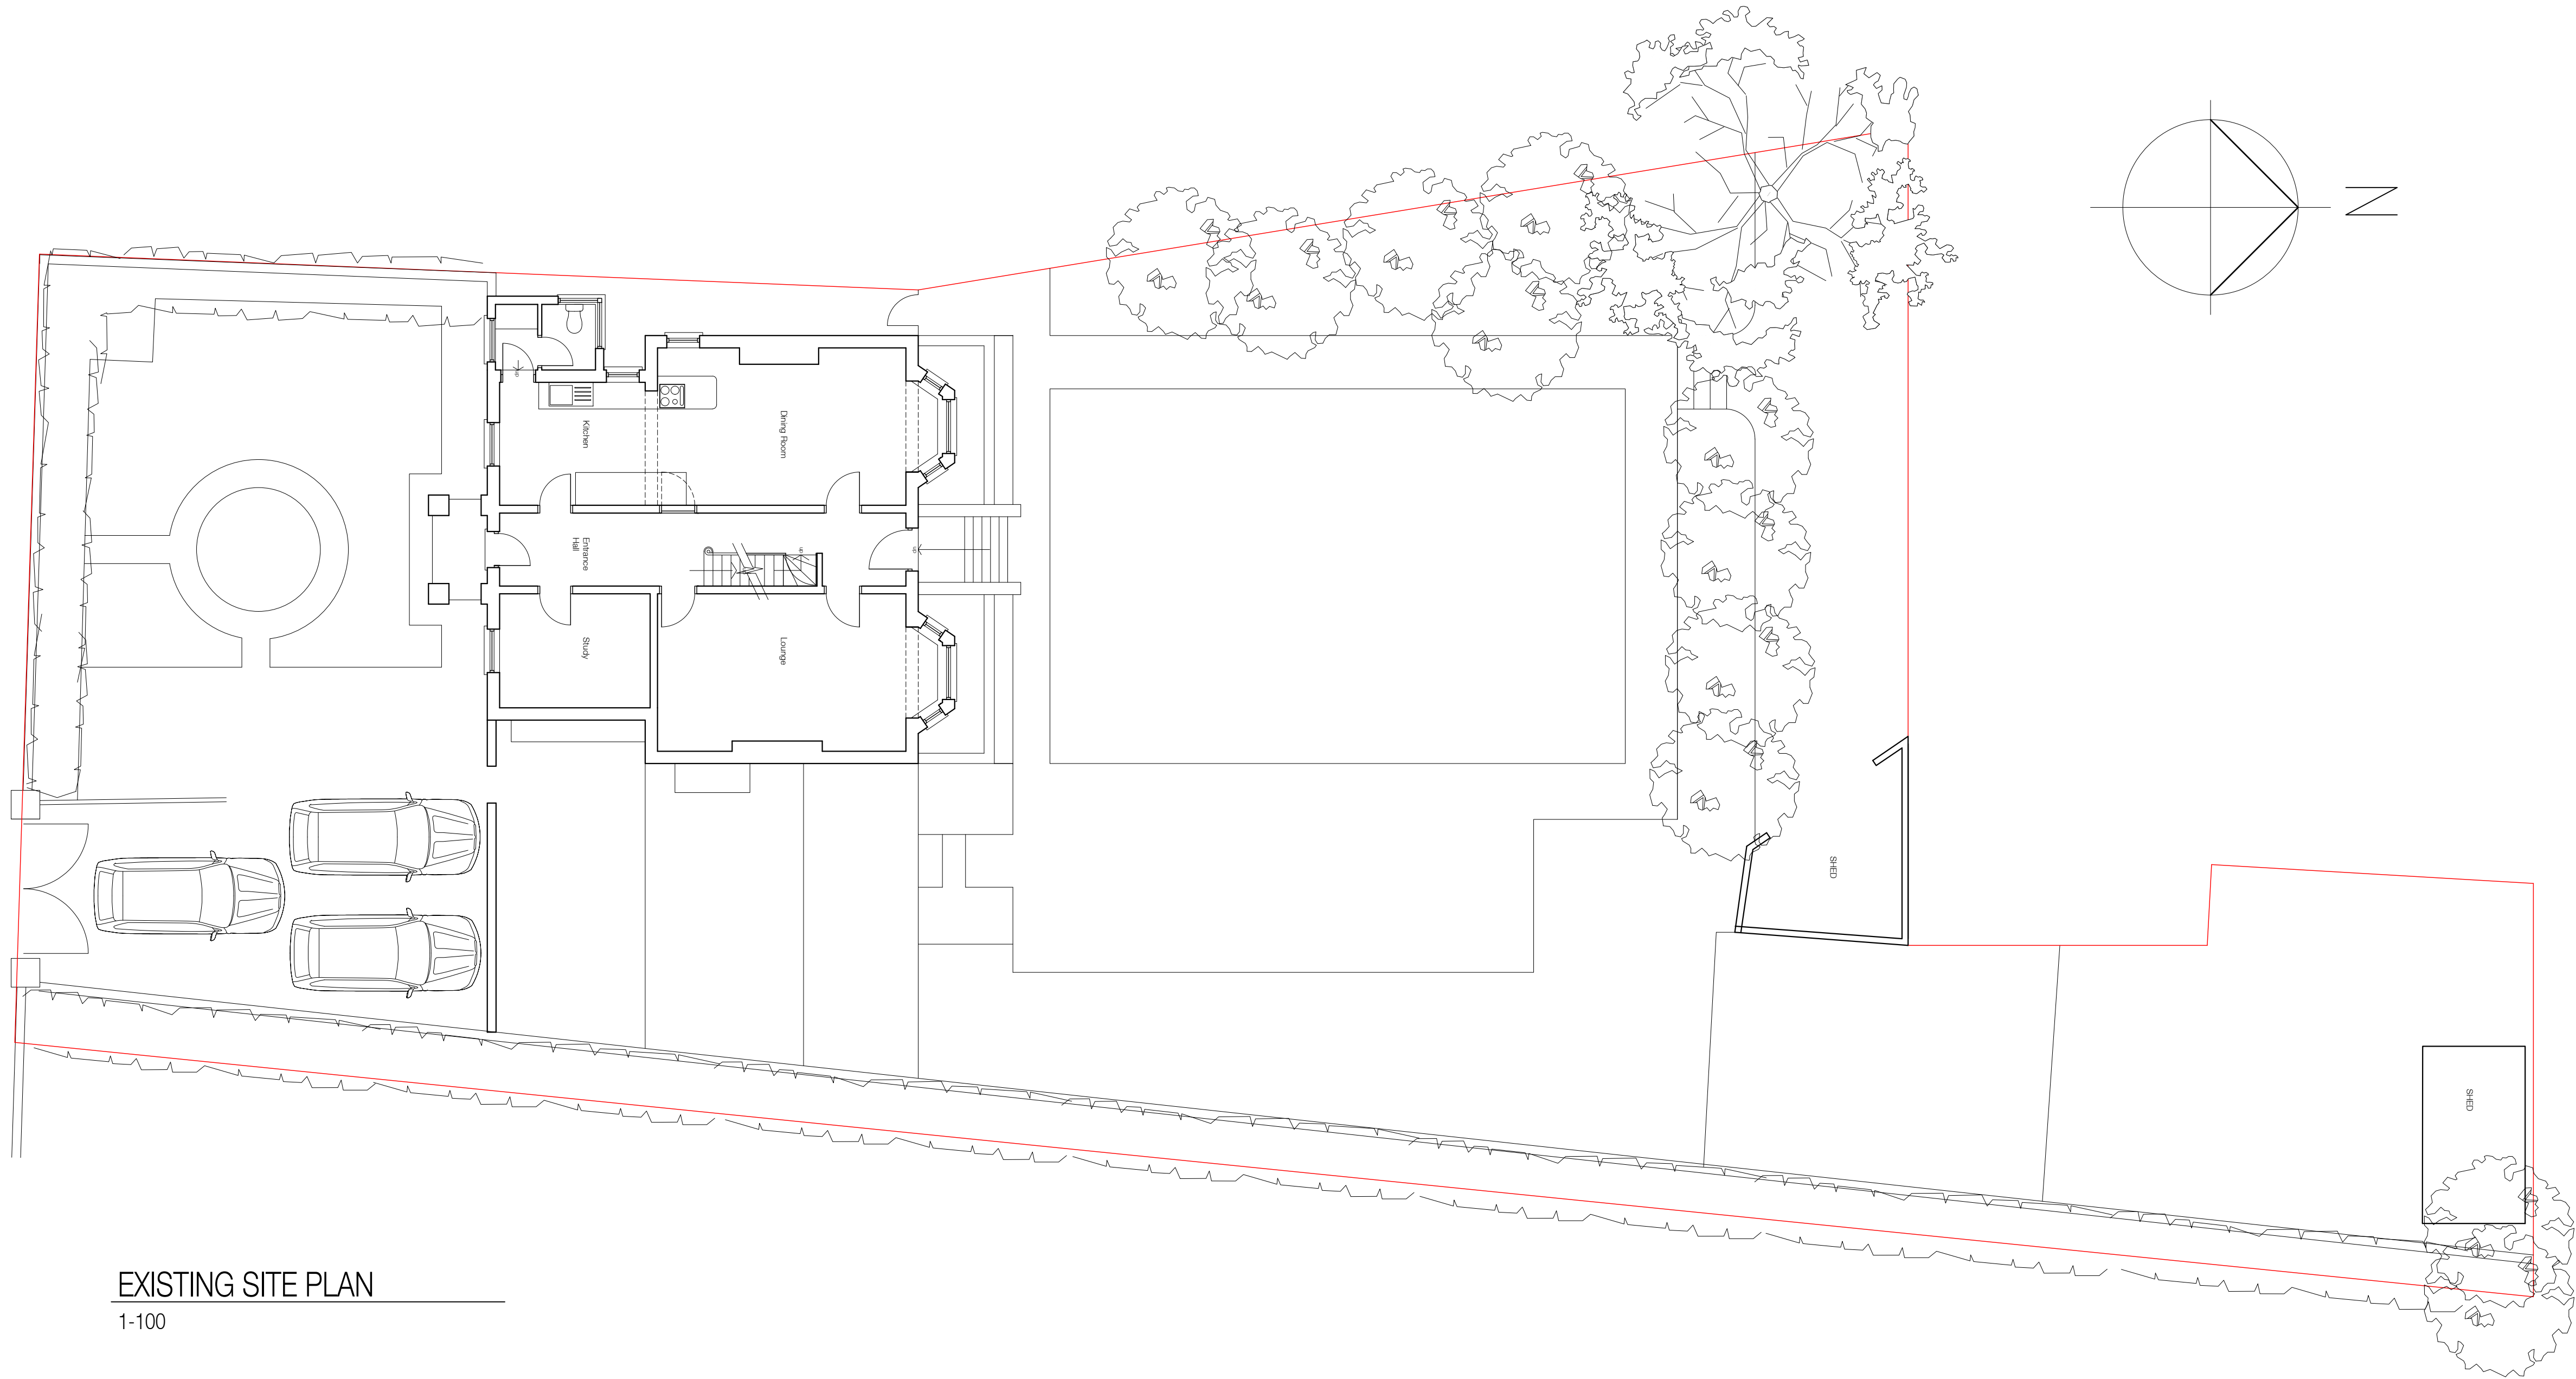

EXISTING SITE PLAN

1-100



revisions		
project		
THE HERMITAGE 65 LONDON ROAD, TWYFORD, RG10 9EJ		
drawing title		
EXISTING SITE PLAN		
date	scale	number
APRIL 2025	1:100 @ A1	25-06-04
for		
DR B OLSEN		
CH ARCHITECH LTD		
62 Walsh Avenue, Warfield, Berks RG42 3XZ e-mail: catherine@charchitech.co.uk Tel: 01344 303575 Mobile: 0794 160 5002		
All dimensions to be verified before work is commenced All work is to comply with statutory requirements		