



DEVELOPMENTS IN DESIGN LTD

WWW.DEVELOPMENTSINDESIGN.CO.UK
TEL.01344 641286

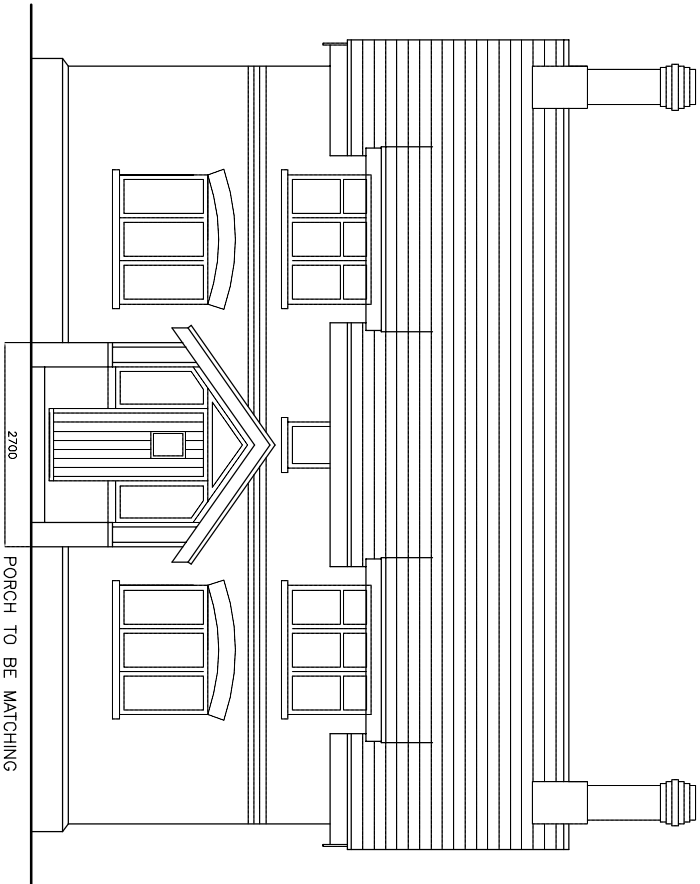


PROPOSED FRONT ELEVATION

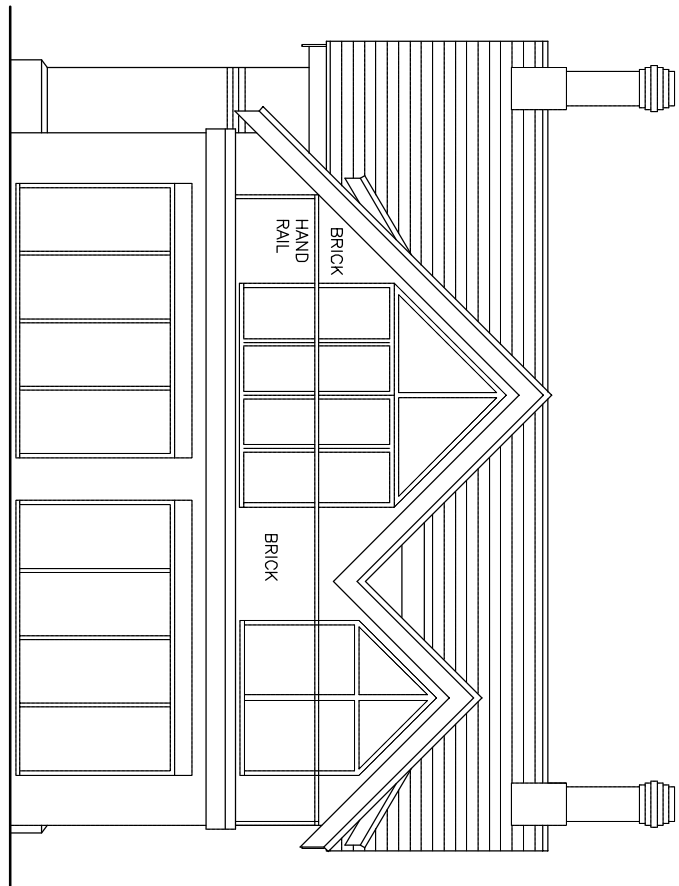


PROPOSED REAR ELEVATION

ROOF TILES, GREY PLAIN TILES
WALLS, RED STOCK BRICK AND STAINED TIMBER CLADDING
ALL CUTTERING AND DOWNPIPES BLACK PLASTIC
WINDOWS WHITE UPVC
EXTERNAL TIMBER PAINTED WHITE

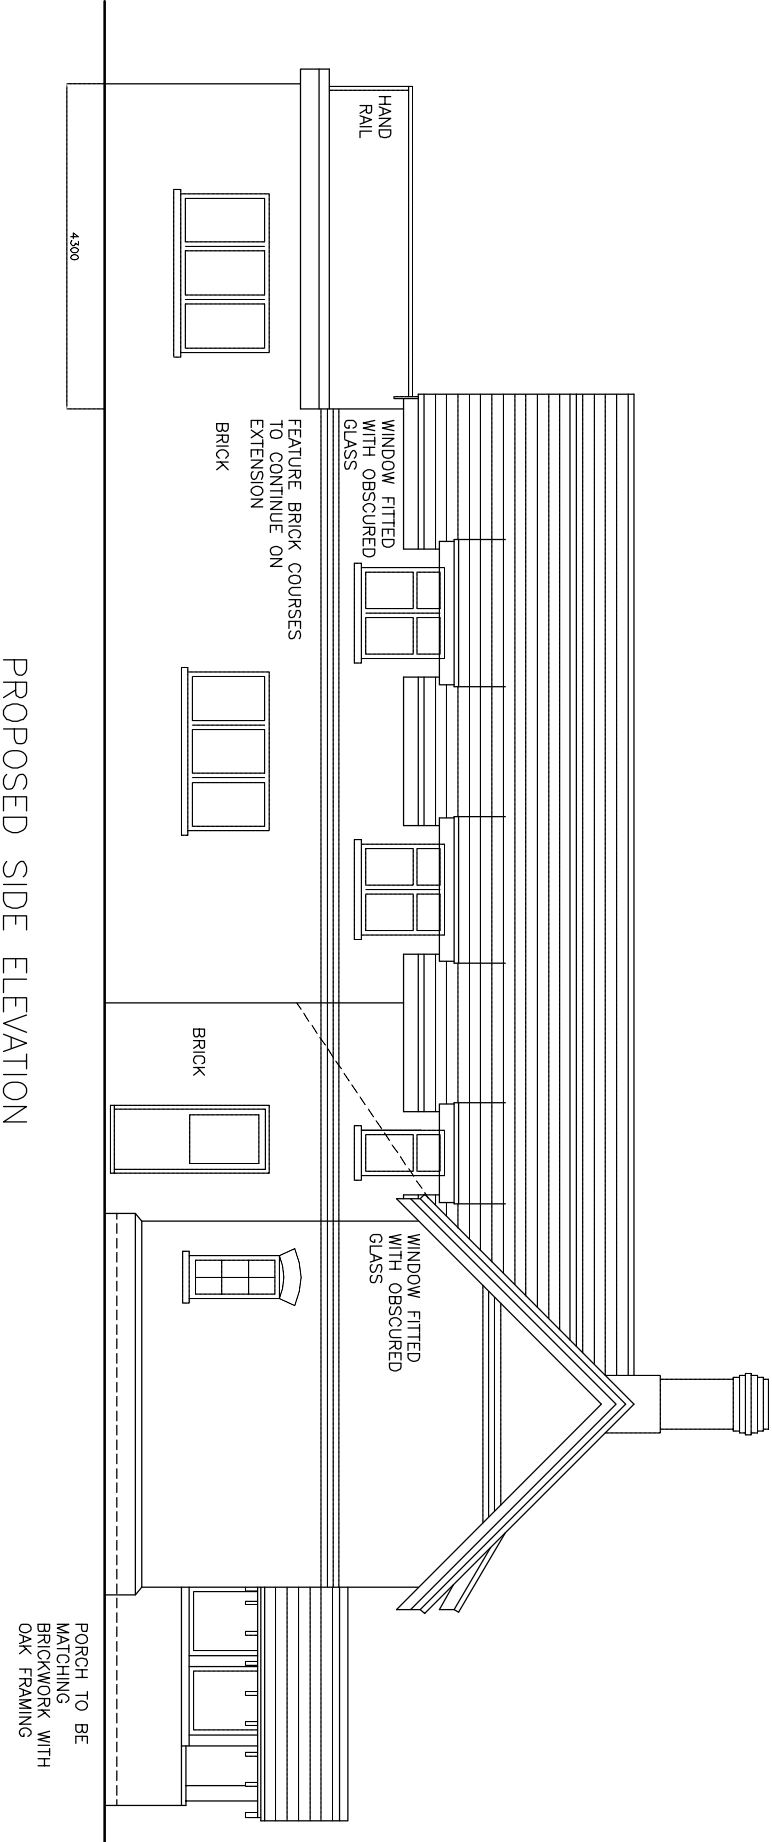

PROPOSED SIDE ELEVATION

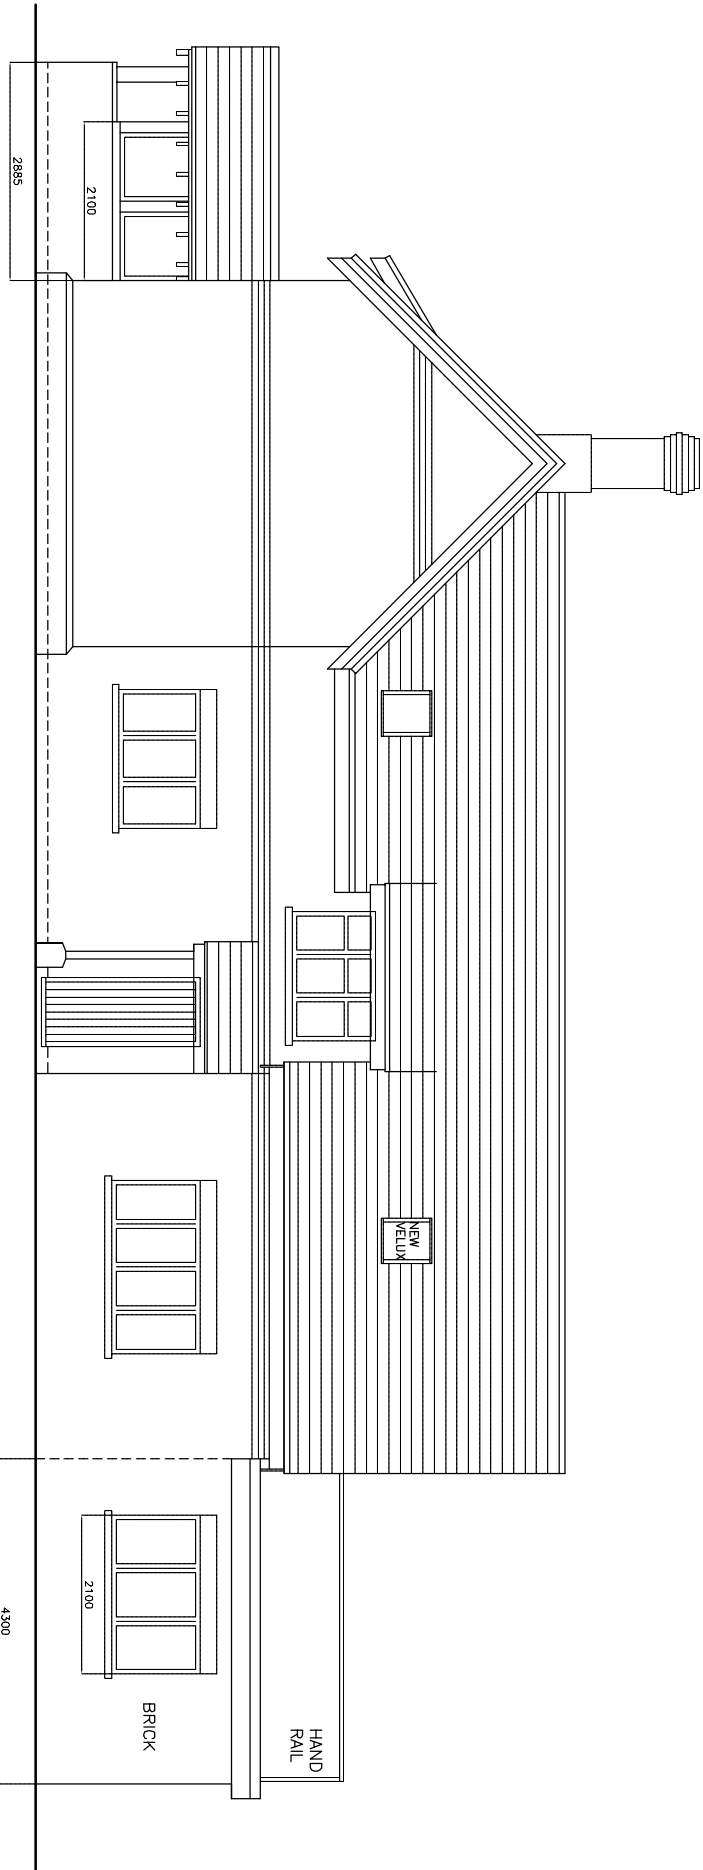

PROPOSED SIDE ELEVATION

MR NICHOLLS AND MRS PONCIA

PROPOSED 2 STOREY EXTENSION

0 1 2 3 4 5M

DRAWING NO. NL.002B
DATE 23.1.26
SCALE 1:100

MANOR COTTAGE BARKHAM STREET BARKHAM BERKS RG40 4PJ