




 

SITE PLAN (1:500)

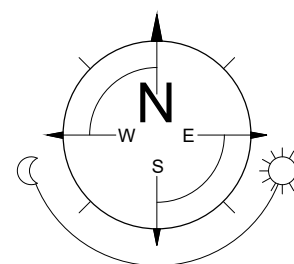

LOCATION PLAN (1:1250)

 

NOTE
Any discrepancies between this drawing, specialist contractor's drawings and client's specification should be notified immediately. All specialist contractors must visit site and be responsible for their own dimensions

REV.	DATE	COMMENTS
PROJECT 18 Danywern Drive, Winnersh, RG41 5NR		
PROJECT TITLE Proposed garden room		
DRAWING TITLE SITE & LOCATION PLAN		

SK-tec Ltd

Planning & Technical Services
58 Hilltop Road, earley, Reading, Berkshire, RG6 1DA
tel: 01183 759987, mob: 07714 100537
e-mail: steve@sk-tec.co.uk

CLIENT Mr & Mrs Freeman	
SCALE As Shown (A3)	DATE Aug 24
DRG. No. 24/907-01	REV. A