
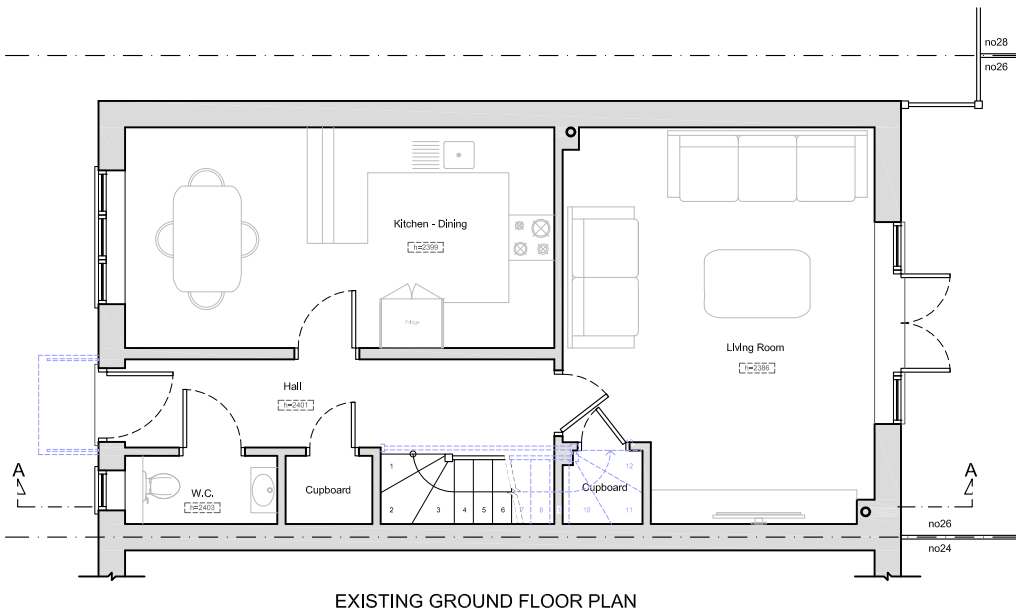
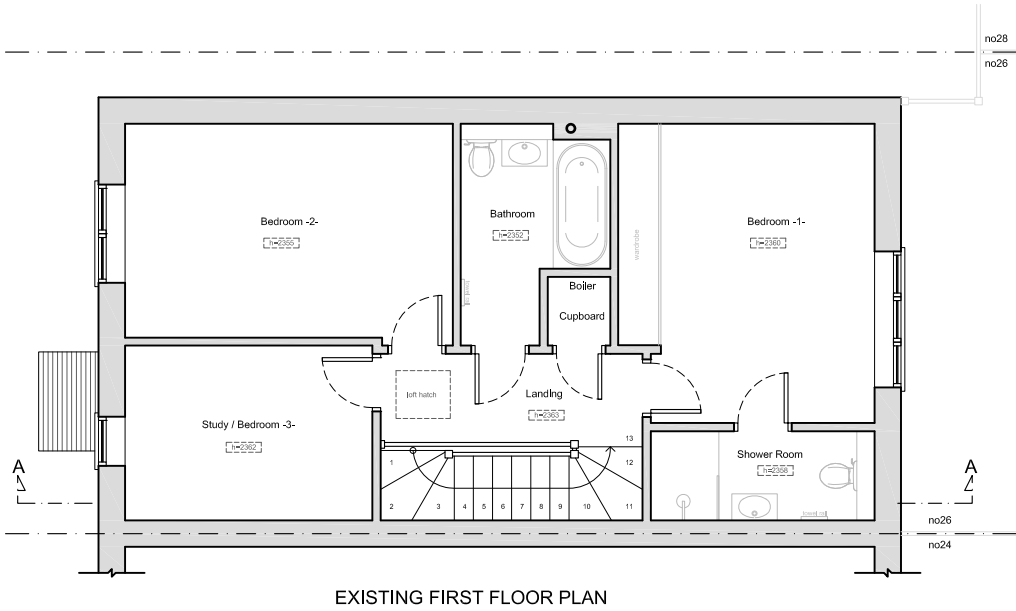
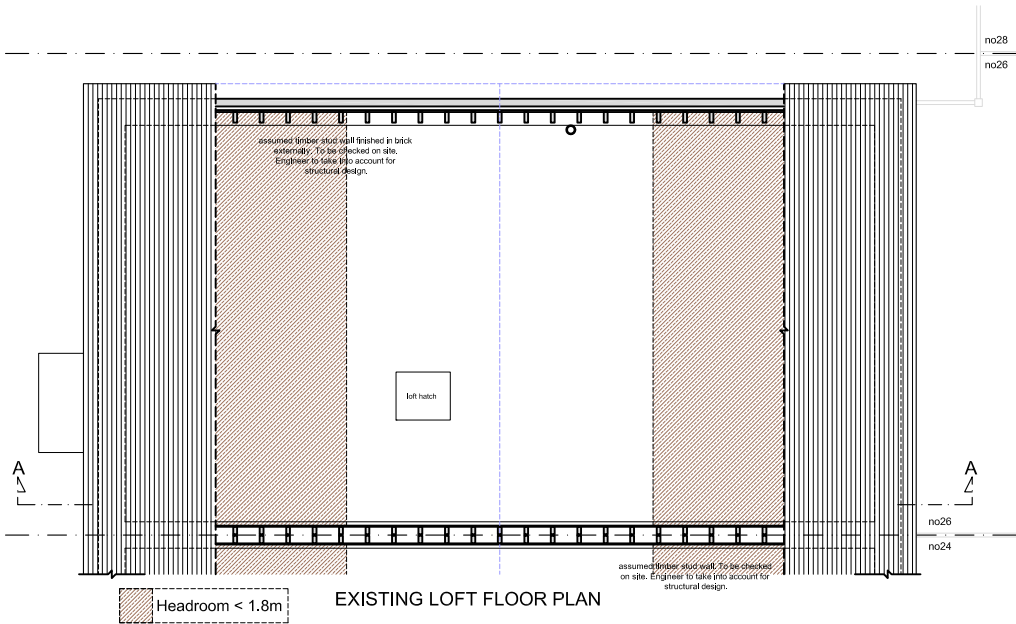


Existing Floor Plans _ scale 1:100 @ A3

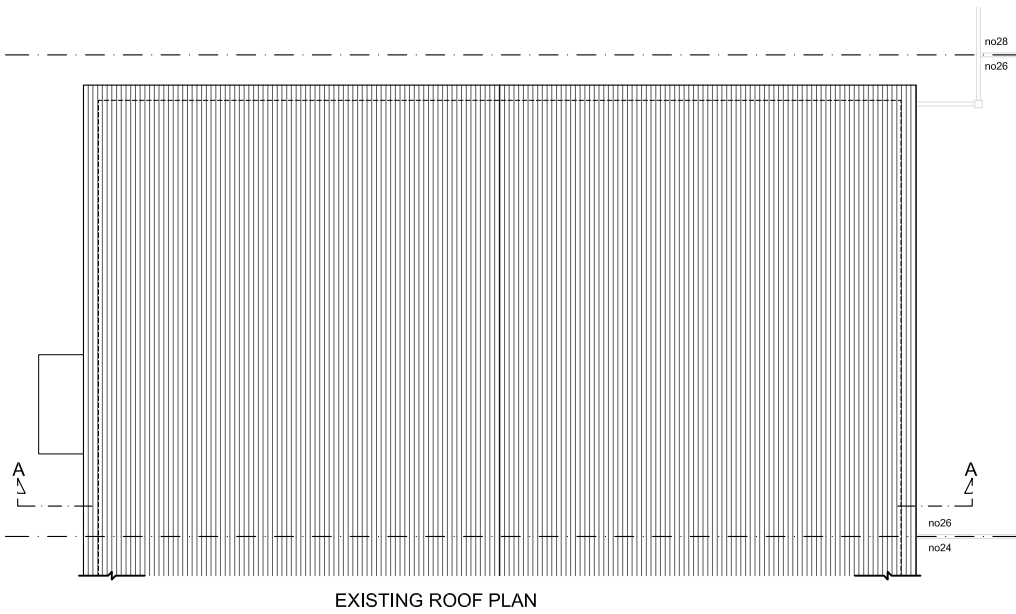

Copyright © The Loft Room

This drawing which is the property of The Loft Room Ltd is the subject of Intellectual Property Rights including copyright and design right and shall not be reproduced, copied, loaned or submitted to any other party without the written consent of The Loft Room Ltd.

Any discrepancies to be reported to The Loft Room Ltd prior to setting out or ordering of any materials.

Notes:

Proposed staircase is shown as a guide. Exact layout and dimensions is to be confirmed by the staircase company and the Building Control on site.


Plans may change after Contract is Signed subject to Final Design and Specific Structural Engineer Specifications.

The Contractor should check all dimensions on site prior to ordering materials or fitting any steel beams/timber joists.

Exact position and size of all chimney stacks/breasts to be confirmed on site prior to ordering materials. In case the proposed structure is affected, the Contractor should report back to the Engineer or Architect.

General Notes on Layout and Furniture :

Please note furniture, beds, kitchens and cupboard shown are for illustration purposes only and are Not Included in the Contract UNLESS PREVIOUSLY AGREED and/or OTHERWISE SPECIFIED on plans.

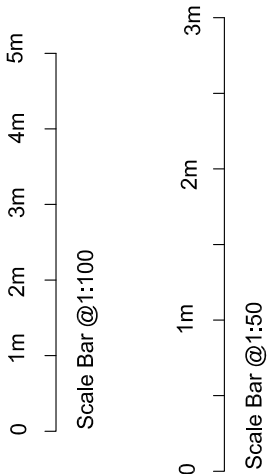

THE LOFT ROOM

BUILDING ABOVE THE REST

Email: info@the-loftroom.com Web: www.the-loftroom.co.uk


Registered Office: Causeway House, 13 The Causeway, Teddington, TW11 0JR

Project			
REAR DORMER LOFT CONVERSION 28 LOCKHART DRIVE WOKINGHAM RG40 5BG			
Client Calum & Gemma Miller 28 LOCKHART DRIVE WOKINGHAM RG40 5BG			
Drawing Title EXISTING FLOOR PLANS			
Scale 1:100@A3	Drawn — 22nd January 2020	Checked — —	Authorised — —
Drawing Number LR_26_26LOCKHARTDRIVE_01		Rev Prelim	

Existing Elevations _ scale 1:100 @ A3




EXISTING FRONT ELEVATION

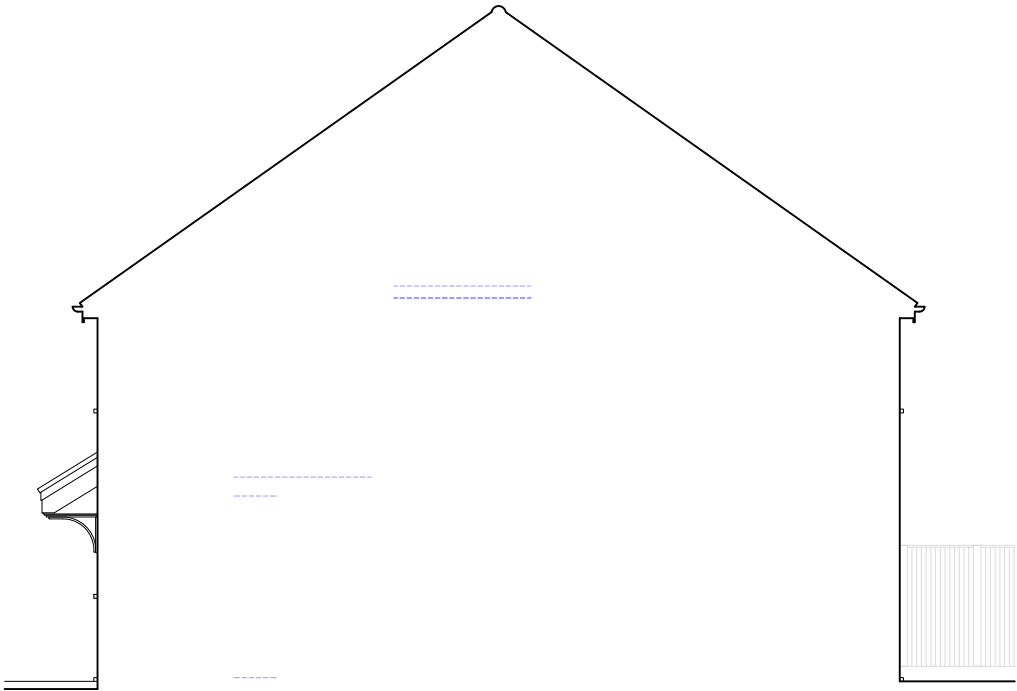

EXISTING SIDE ELEVATION -A-



EXISTING REAR ELEVATION

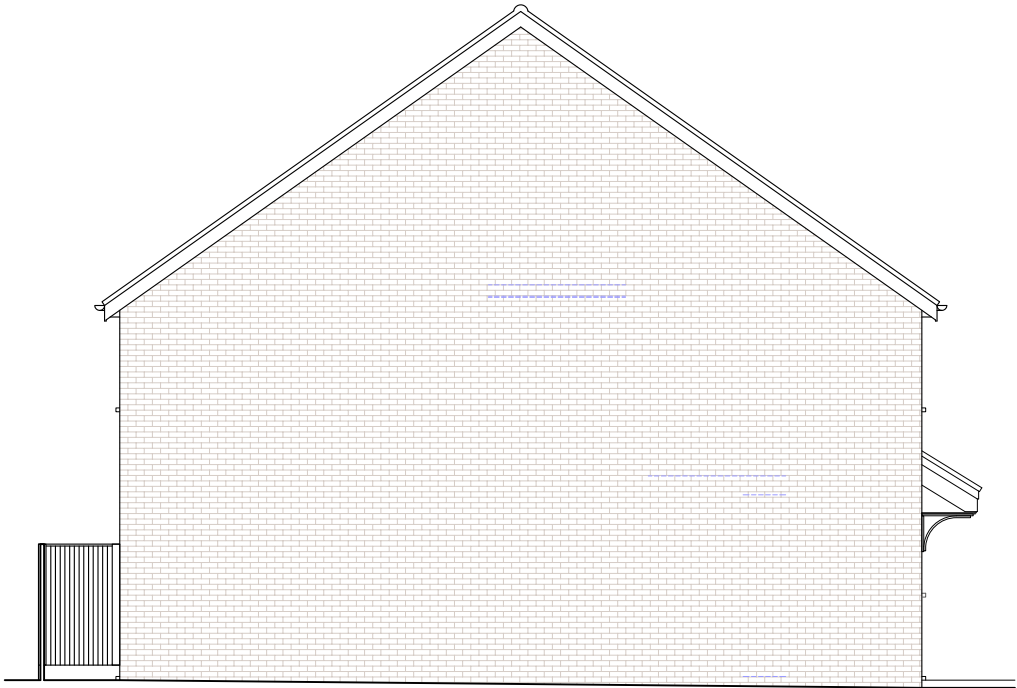

EXISTING SIDE ELEVATION -B-

Copyright © The Loft Room

This drawing which is the property of The Loft Room Ltd is the subject of Intellectual Property Rights including copyright and design right and shall not be reproduced, copied, loaned or submitted to any other party without the written consent of The Loft Room Ltd.

Any discrepancies to be reported to The Loft Room Ltd prior to setting out or ordering of any materials.

Notes:

Proposed staircase is shown as a guide. Exact layout and dimensions is to be confirmed by the staircase company and the Building Control on site.


Plans may change after Contract is Signed subject to Final Design and Specific Structural Engineer Specifications.

The Contractor should check all dimensions on site prior to ordering materials or fitting any steel beams/limber joists.

Exact position and size of all chimney stacks/breasts to be confirmed on site prior to ordering materials. In case the proposed structure is affected, the Contractor should report back to the Engineer or Architect.

General Notes on Layout and Furniture :

Please note furniture, beds, kitchens and cupboard shown are for illustration purposes only and are Not Included in the Contract UNLESS PREVIOUSLY AGREED and/or OTHERWISE SPECIFIED on plans.

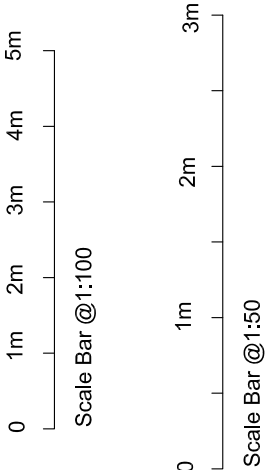

Project

REAR DORMER LOFT CONVERSION
26 LOCKHART DRIVE
WOKINGHAM
RG40 5BG

Client
Calum & Gemma Millar
26 LOCKHART DRIVE
WOKINGHAM
RG40 5BG

Drawing Title
EXISTING ELEVATIONS

Scale	Drawn	Checked	Authorised
1:100@A3	—	22nd January 2026	—

Drawing Number	Rev
LR_26_26LOCKHARTDRIVE_02	Prelim

Existing Section A-A _ scale 1:50 @ A3



EXISTING SECTION A-A

Copyright © The Loft Room

This drawing which is the property of The Loft Room Ltd is the subject of Intellectual Property Rights including copyright and design right and shall not be reproduced, copied, loaned or submitted to any other party without the written consent of The Loft Room Ltd.

Any discrepancies to be reported to The Loft Room Ltd prior to setting out or ordering of any materials.

Notes:


Proposed staircase is shown as a guide. Exact layout and dimensions is to be confirmed by the staircase company and the Building Control on site.

Plans may change after Contract is Signed subject to Final Design and Specific Structural Engineer Specifications.

The Contractor should check all dimensions on site prior to ordering materials or fitting any steel beams/limber joists.





Exact position and size of all chimney stacks/breasts to be confirmed on site prior to ordering materials. In case the proposed structure is affected, the Contractor should report back to the Engineer or Architect.

General Notes on Layout and Furniture :
Please note furniture, beds, kitchens and cupboard shown are for illustration purposes only and are Not Included in the Contract UNLESS PREVIOUSLY AGREED and/or OTHERWISE SPECIFIED on plans.

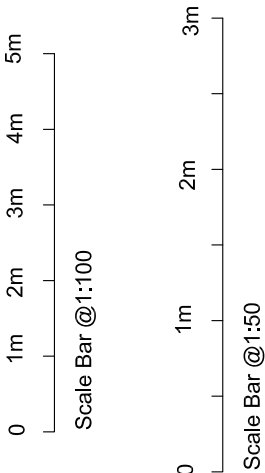

Project			
REAR DORMER LOFT CONVERSION 26 LOCKHART DRIVE WOKINGHAM RG40 5BG			
Client Calum & Gemma Miller 26 LOCKHART DRIVE WOKINGHAM RG40 5BG			
Drawing Title EXISTING SECTION A-A			
Scale 1:50@A3	Drawn — 22nd January 2026	Checked — —	Authorised — —
Drawing Number LR_26_26LOCKHARTDRIVE_03			Rev Prelim

Proposed Floor Plans _ scale 1:100 @ A3

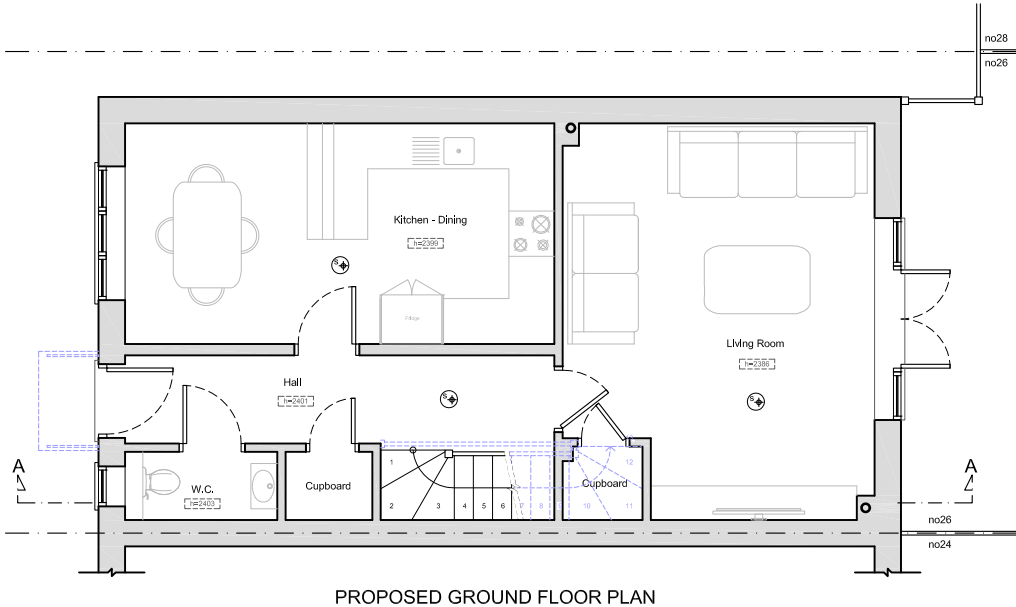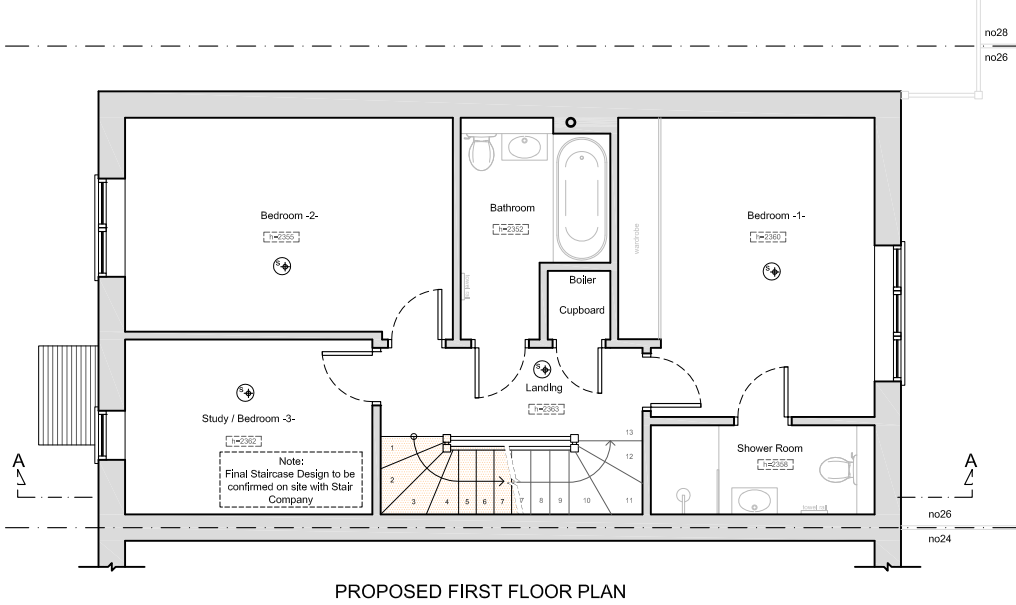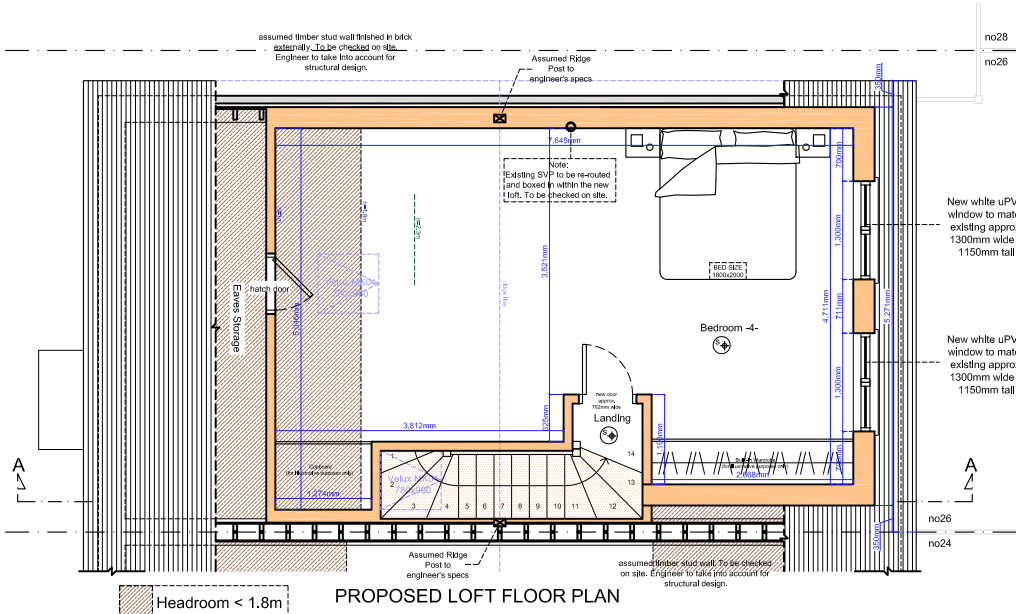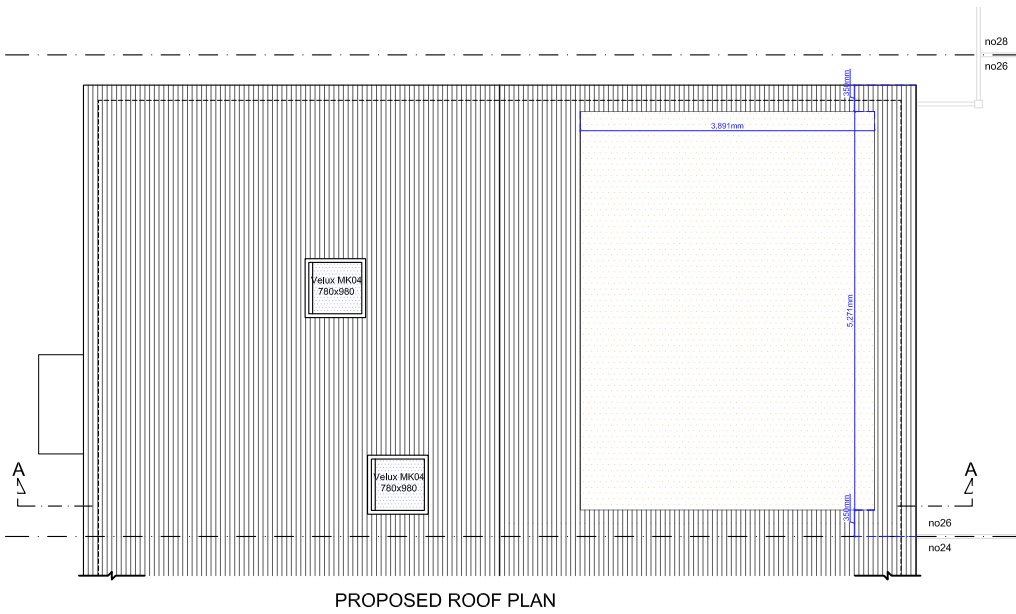

Copyright © The Loft Room

This drawing which is the property of The Loft Room Ltd is the subject of Intellectual Property Rights including copyright and design right and shall not be reproduced, copied, loaned or submitted to any other party without the written consent of The Loft Room Ltd.

Any discrepancies to be reported to The Loft Room Ltd prior to setting out or ordering of any materials.

Notes:

Proposed staircase is shown as a guide. Exact layout and dimensions is to be confirmed by the staircase company and the Building Control on site.


Plans may change after Contract is Signed subject to Final Design and Specific Structural Engineer Specifications.

The Contractor should check all dimensions on site prior to ordering materials or fitting any steel beams/timber joists.

Exact position and size of all chimney stacks/breasts to be confirmed on site prior to ordering materials. In case the proposed structure is affected, the Contractor should report back to the Engineer or Architect.

General Notes on Layout and Furniture :

Please note furniture, beds, kitchens and cupboard shown are for illustration purposes only and are Not Included in the Contract UNLESS PREVIOUSLY AGREED and/or OTHERWISE SPECIFIED on plans.

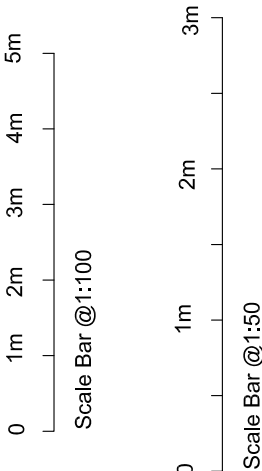

Project

REAR DORMER LOFT CONVERSION
26 LOCKHART DRIVE
WOKINGHAM
RG40 5BG

Client

Calum & Gemma Miller
26 LOCKHART DRIVE
WOKINGHAM
RG40 5BG

Drawing Title

PROPOSED FLOOR PLANS

Scale	Drawn	Checked	Authorised
1:100@A3	—	—	—
	22nd January 2020	—	—

Drawing Number	Rev
LR_26_26LOCKHARTDRIVE_04	Prelim

Proposed First Floor Plan _ scale 1:50 @ A3

Copyright © The Loft Room

This drawing which is the property of The Loft Room Ltd is the subject of Intellectual Property Rights including copyright and design right and shall not be reproduced, copied, loaned or submitted to any other party without the written consent of The Loft Room Ltd.

Any discrepancies to be reported to The Loft Room Ltd prior to setting out or ordering of any materials.

Notes:


Proposed staircase is shown as a guide. Exact layout and dimensions is to be confirmed by the staircase company and the Building Control on site.

Plans may change after Contract is Signed subject to Final Design and Specific Structural Engineer Specifications.

The Contractor should check all dimensions on site prior to ordering materials or fitting any steel beams/limber joists.

Exact position and size of all chimney stacks/breasts to be confirmed on site prior to ordering materials. In case the proposed structure is affected, the Contractor should report back to the Engineer or Architect.

General Notes on Layout and Furniture :
Please note furniture, beds, kitchens and cupboard shown are for **Illustration purposes only** and are **Not** Included in the Contract **UNLESS PREVIOUSLY AGREED** and/or OTHERWISE SPECIFIED on plans.

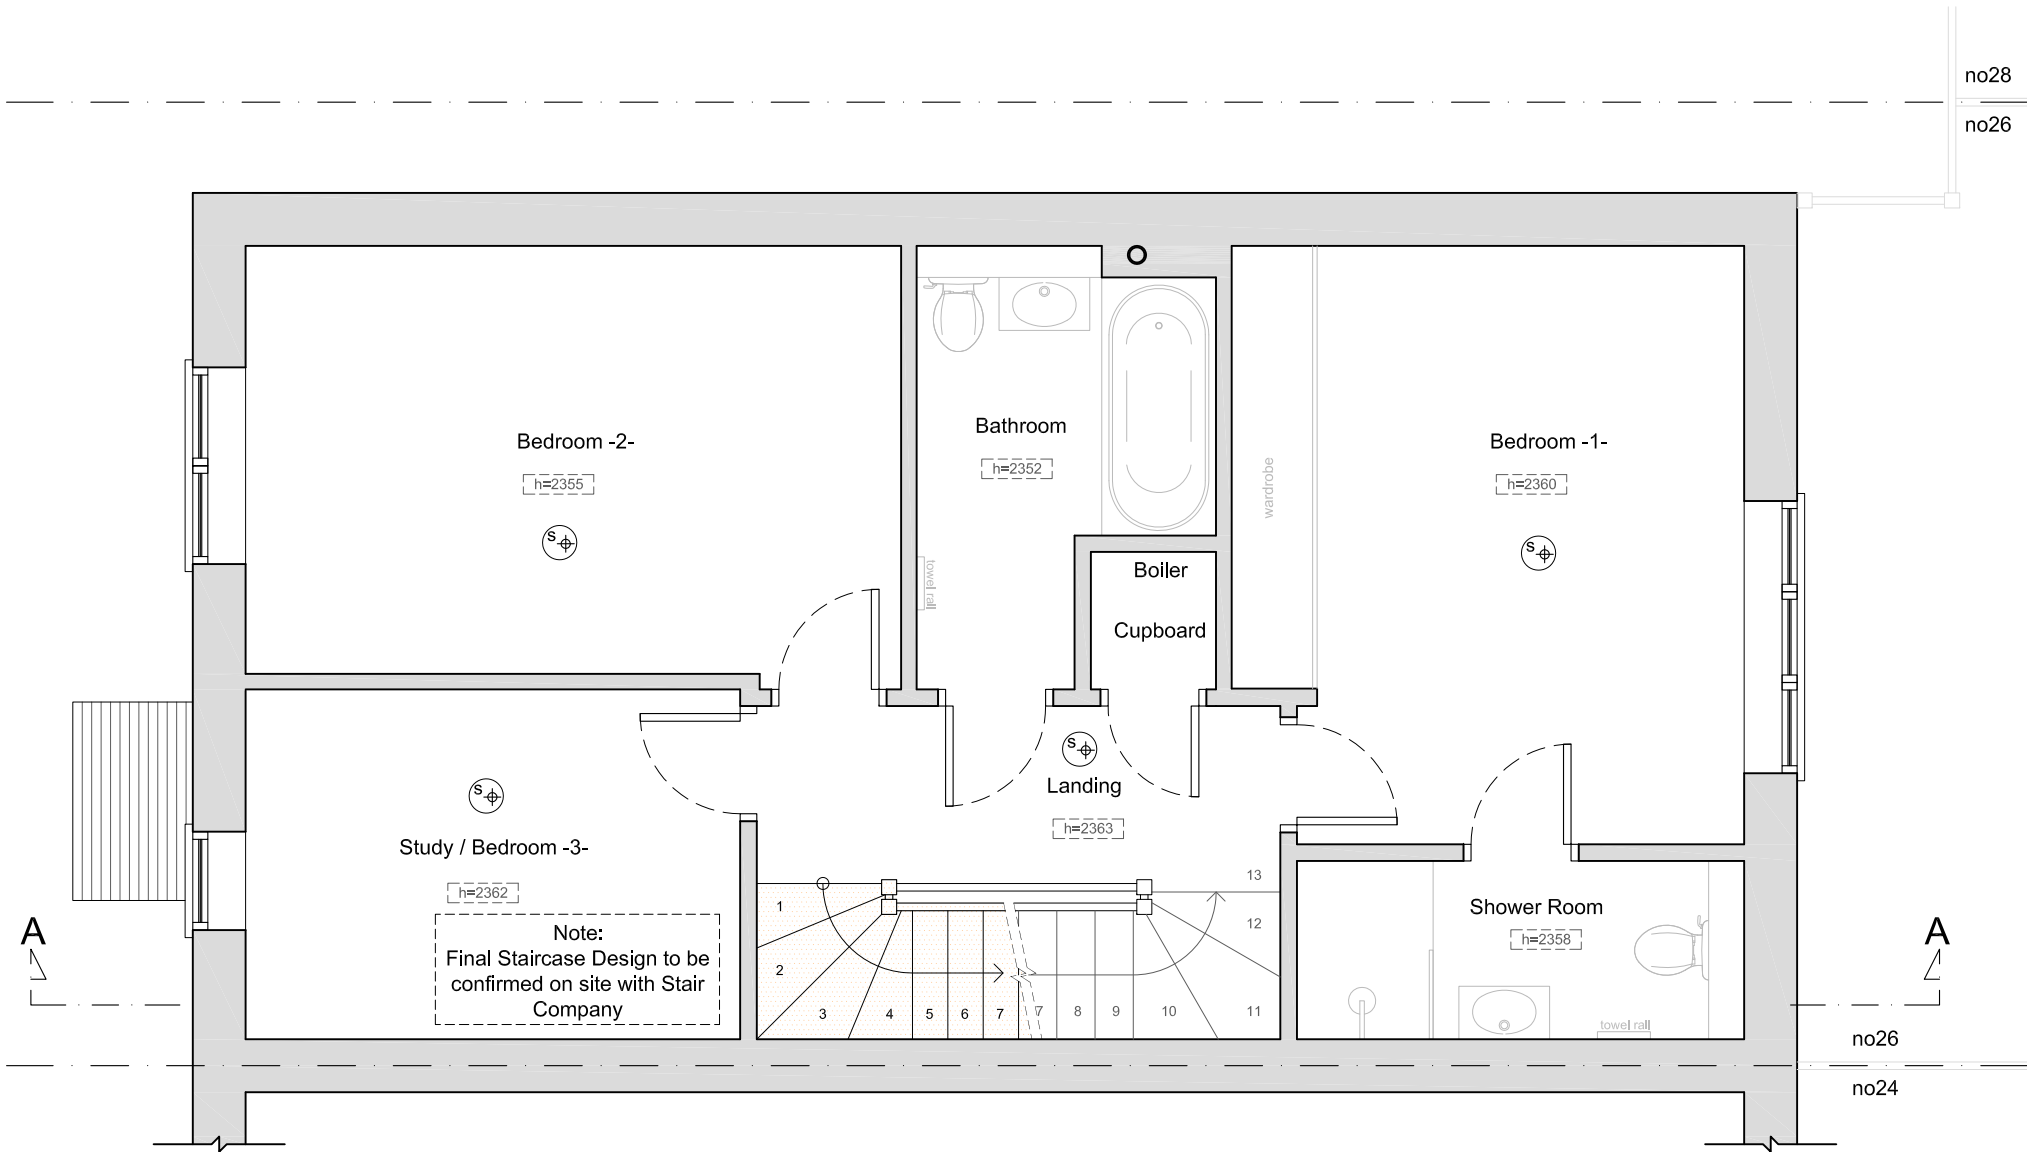

PROPOSED FIRST FLOOR PLAN

THE LOFT ROOM
BUILDING ABOVE THE REST

Email: info@the-loftroom.com Web: www.the-loftroom.co.uk

Registered Office: Causeway House, 13 The Causeway, Teddington, TW11 0JR

Project			
REAR DORMER LOFT CONVERSION 26 LOCKHART DRIVE WOKINGHAM RG40 5BG			
Client Calum & Gemma Miller 26 LOCKHART DRIVE WOKINGHAM RG40 5BG			
Drawing Title PROPOSED FIRST FLOOR PLAN			
Scale 1:50@A3	Drawn — 22nd January 2026	Checked — —	Authorised — —
Drawing Number LR_26_26LOCKHARTDRIVE_05			Rev Prelim

Proposed Loft Floor Plan _ scale 1:50 @ A3

This drawing which is the property of The Loft Room Ltd is the subject of Intellectual Property Rights including copyright and design right and shall not be reproduced, copied, loaned or submitted to any other party without the written consent of The Loft Room Ltd.

Any discrepancies to be reported to The Loft Room Ltd prior to setting out or ordering of any materials.

Notes:

Proposed staircase is shown as a guide. Exact layout and dimensions is to be confirmed by the staircase company and the Building Control on site.



Plans may change after Contract is Signed subject to Final Design and Specific Structural Engineer Specifications.

The Contractor should check all dimensions on site prior to ordering materials or fitting any steel beams/timber joists.

Exact position and size of all chimney stacks/breasts to be confirmed on site prior to ordering materials. In case the proposed structure is affected, the Contractor should report back to the Engineer or Architect.

General Notes on Layout and Furniture :

Please note furniture, beds, kitchens and cupboard shown are **for Illustration purposes only** and are **Not Included** in the Contract **UNLESS PREVIOUSLY AGREED** and/or OTHERWISE SPECIFIED on plans.

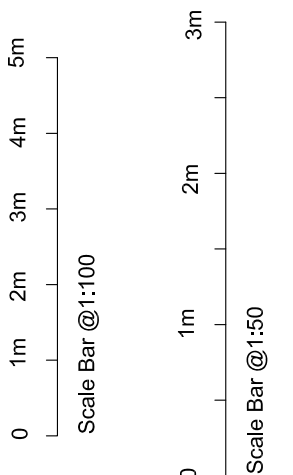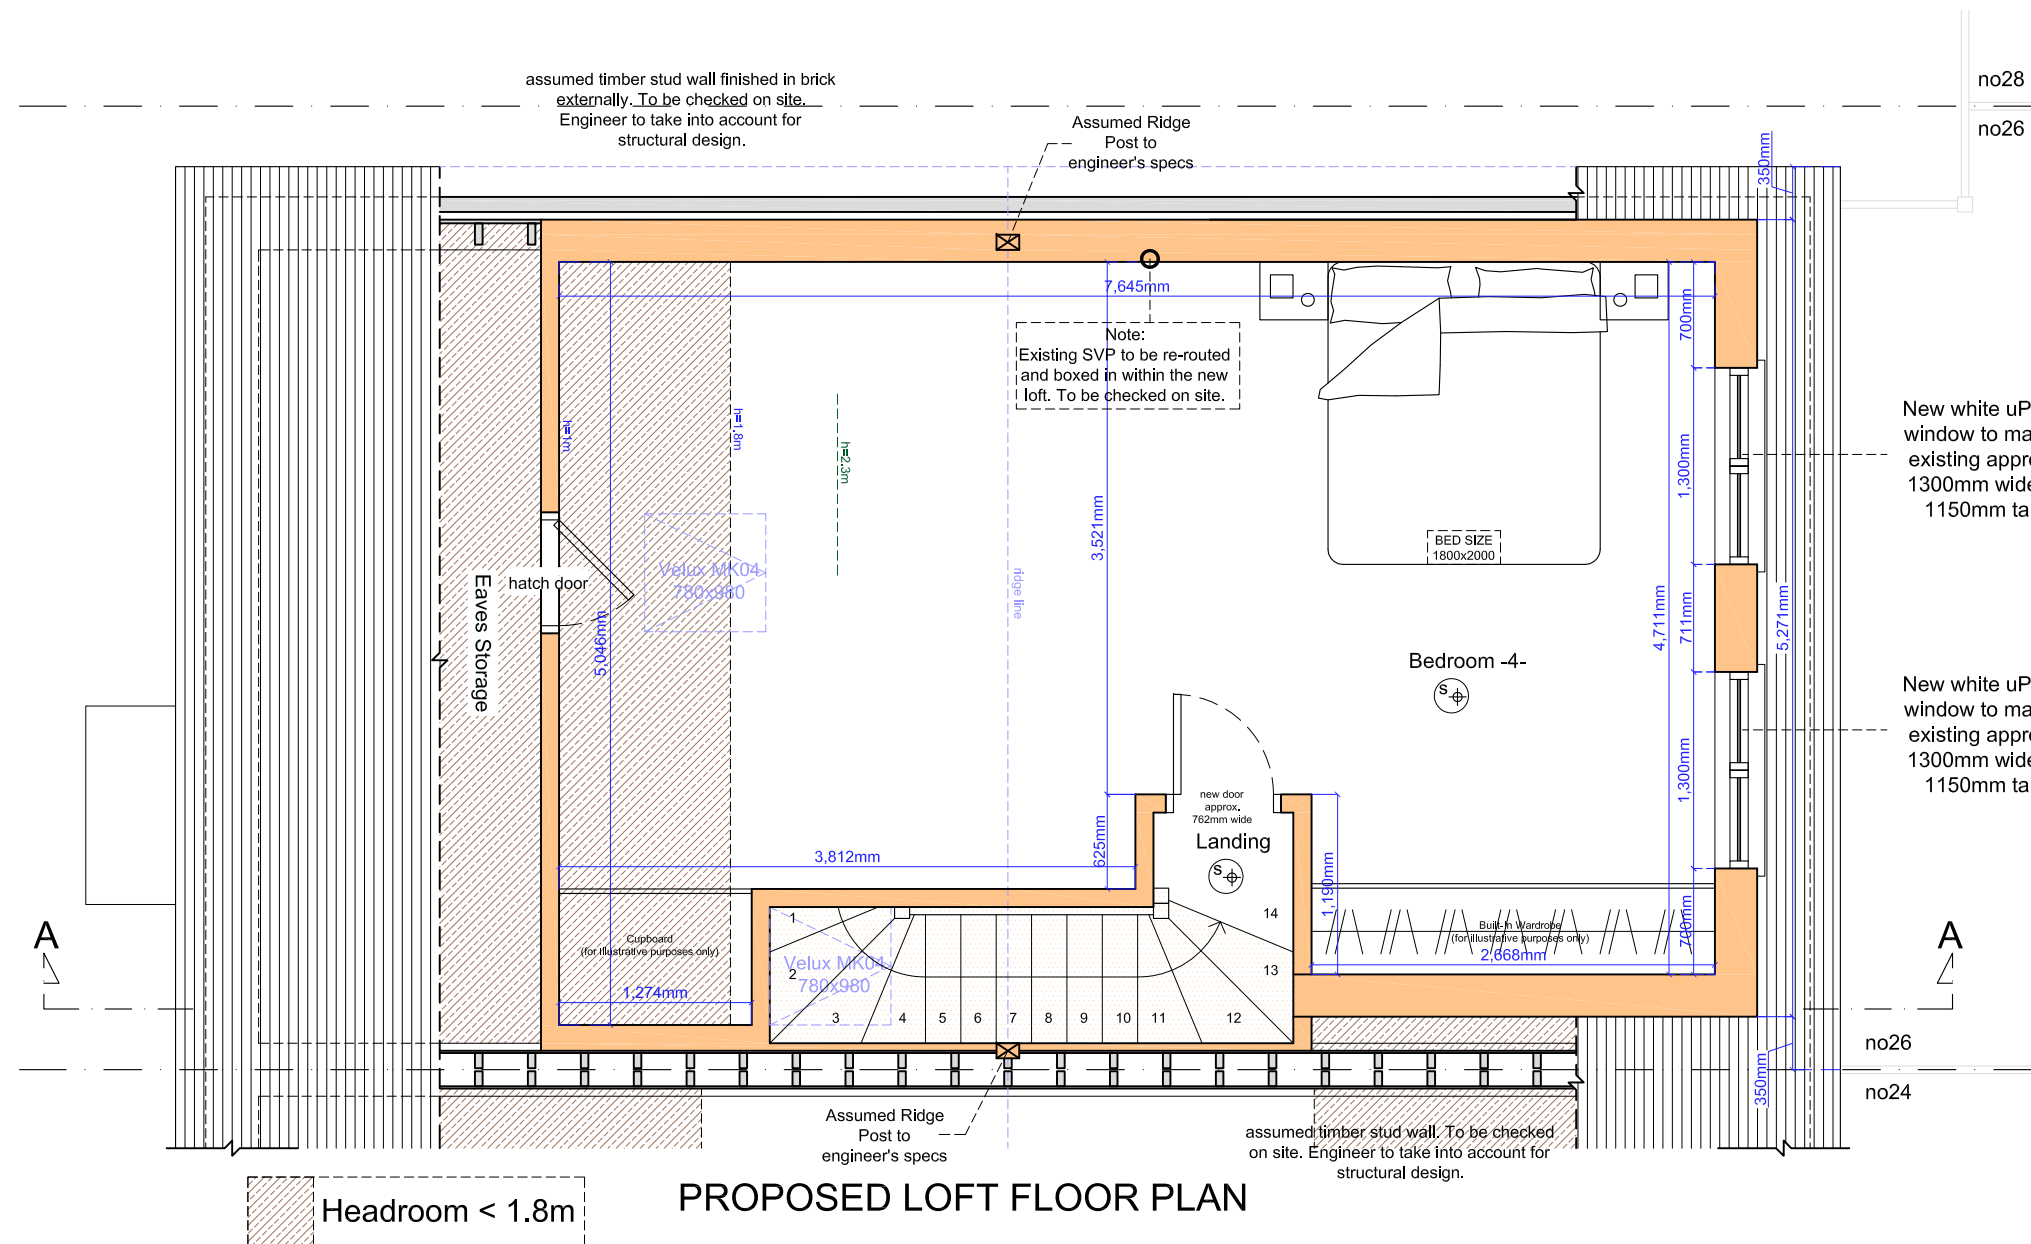

Project

REAR DORMER LOFT CONVERSION
26 LOCKHART DRIVE
WOKINGHAM
RG40 5BG

Client
Calum & Gemma Millar
26 LOCKHART DRIVE
WOKINGHAM
RG40 5BG

Drawing Title
PROPOSED LOFT FLOOR PLAN


Scale	Drawn	Checked	Authorised
1:50@A3	—	—	—
	22nd January 2026	—	—

Drawing Number	Rev
LR_26_26LOCKHARTDRIVE_06	Prelim


Proposed Elevations _ scale 1:100 @ A3




PROPOSED FRONT ELEVATION

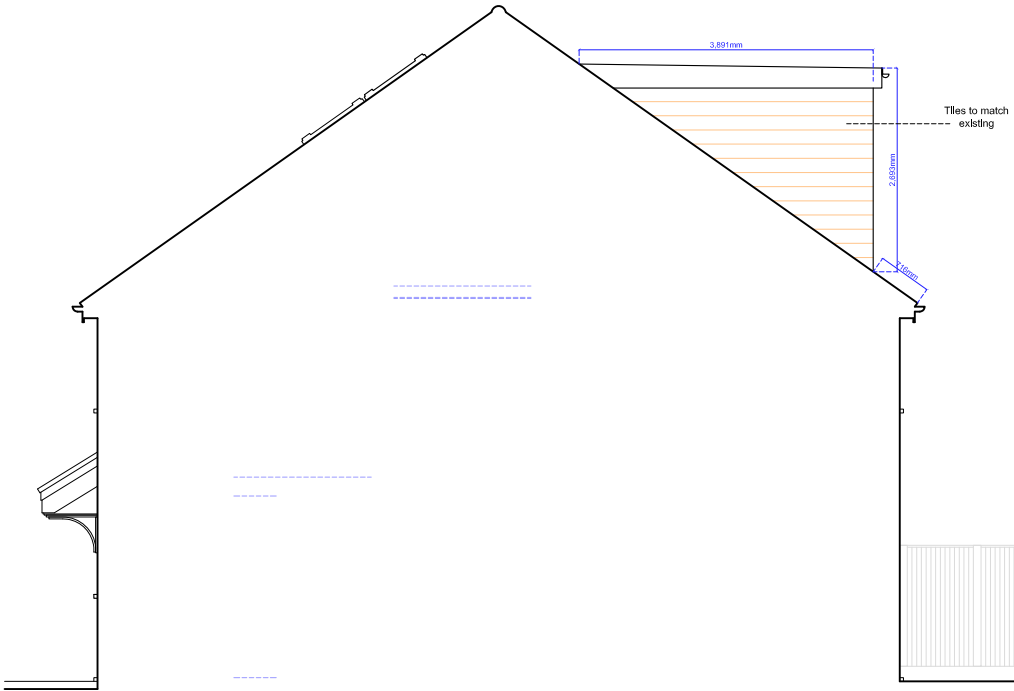

PROPOSED SIDE ELEVATION -A-

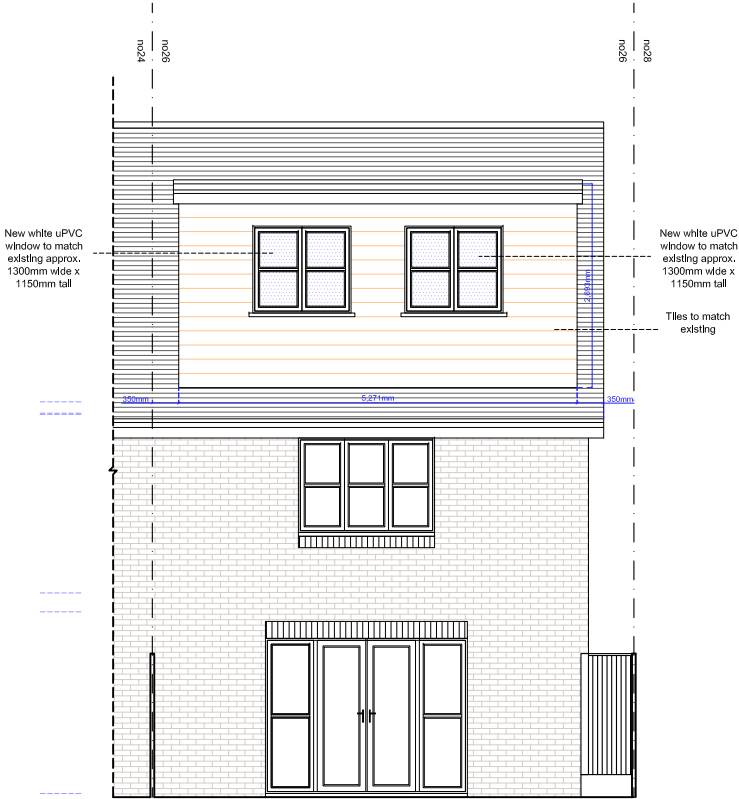

PROPOSED REAR ELEVATION

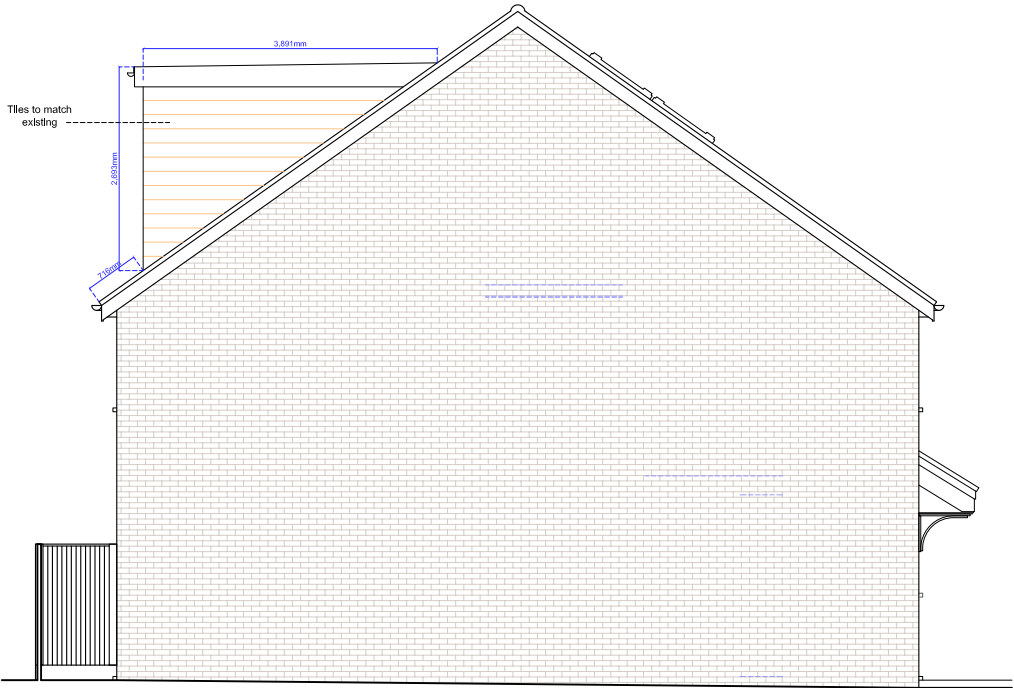

PROPOSED SIDE ELEVATION -B-

Copyright © The Loft Room

This drawing which is the property of The Loft Room Ltd is the subject of Intellectual Property Rights including copyright and design right and shall not be reproduced, copied, loaned or submitted to any other party without the written consent of The Loft Room Ltd.

Any discrepancies to be reported to The Loft Room Ltd prior to setting out or ordering of any materials.

Notes:


Proposed staircase is shown as a guide. Exact layout and dimensions is to be confirmed by the staircase company and the Building Control on site.

Plans may change after Contract is Signed subject to Final Design and Specific Structural Engineer Specifications.

The Contractor should check all dimensions on site prior to ordering materials or fitting any steel beams/limber joists.

Exact position and size of all chimney stacks/breasts to be confirmed on site prior to ordering materials. In case the proposed structure is affected, the Contractor should report back to the Engineer or Architect.

General Notes on Layout and Furniture :
Please note furniture, beds, kitchens and cupboard shown are for illustration purposes only and are Not Included in the Contract UNLESS PREVIOUSLY AGREED and/or OTHERWISE SPECIFIED on plans.

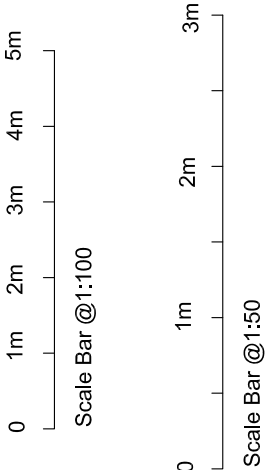

Email: info@the-loftroom.com Web: www.the-loftroom.co.uk

Registered Office: Causeway House, 13 The Causeway, Teddington, TW11 0JR

Project


REAR DORMER LOFT CONVERSION
26 LOCKHART DRIVE
WOKINGHAM
RG40 5BG

Client
Calum & Gemma Miller
26 LOCKHART DRIVE
WOKINGHAM
RG40 5BG

Drawing Title
PROPOSED ELEVATIONS

Scale 1:100@A3	Drawn — 22nd January 2026	Checked — —	Authorised — —
Drawing Number LR_26_26LOCKHARTDRIVE_07			Rev Prelim

Proposed Section A-A _ scale 1:50 @ A3

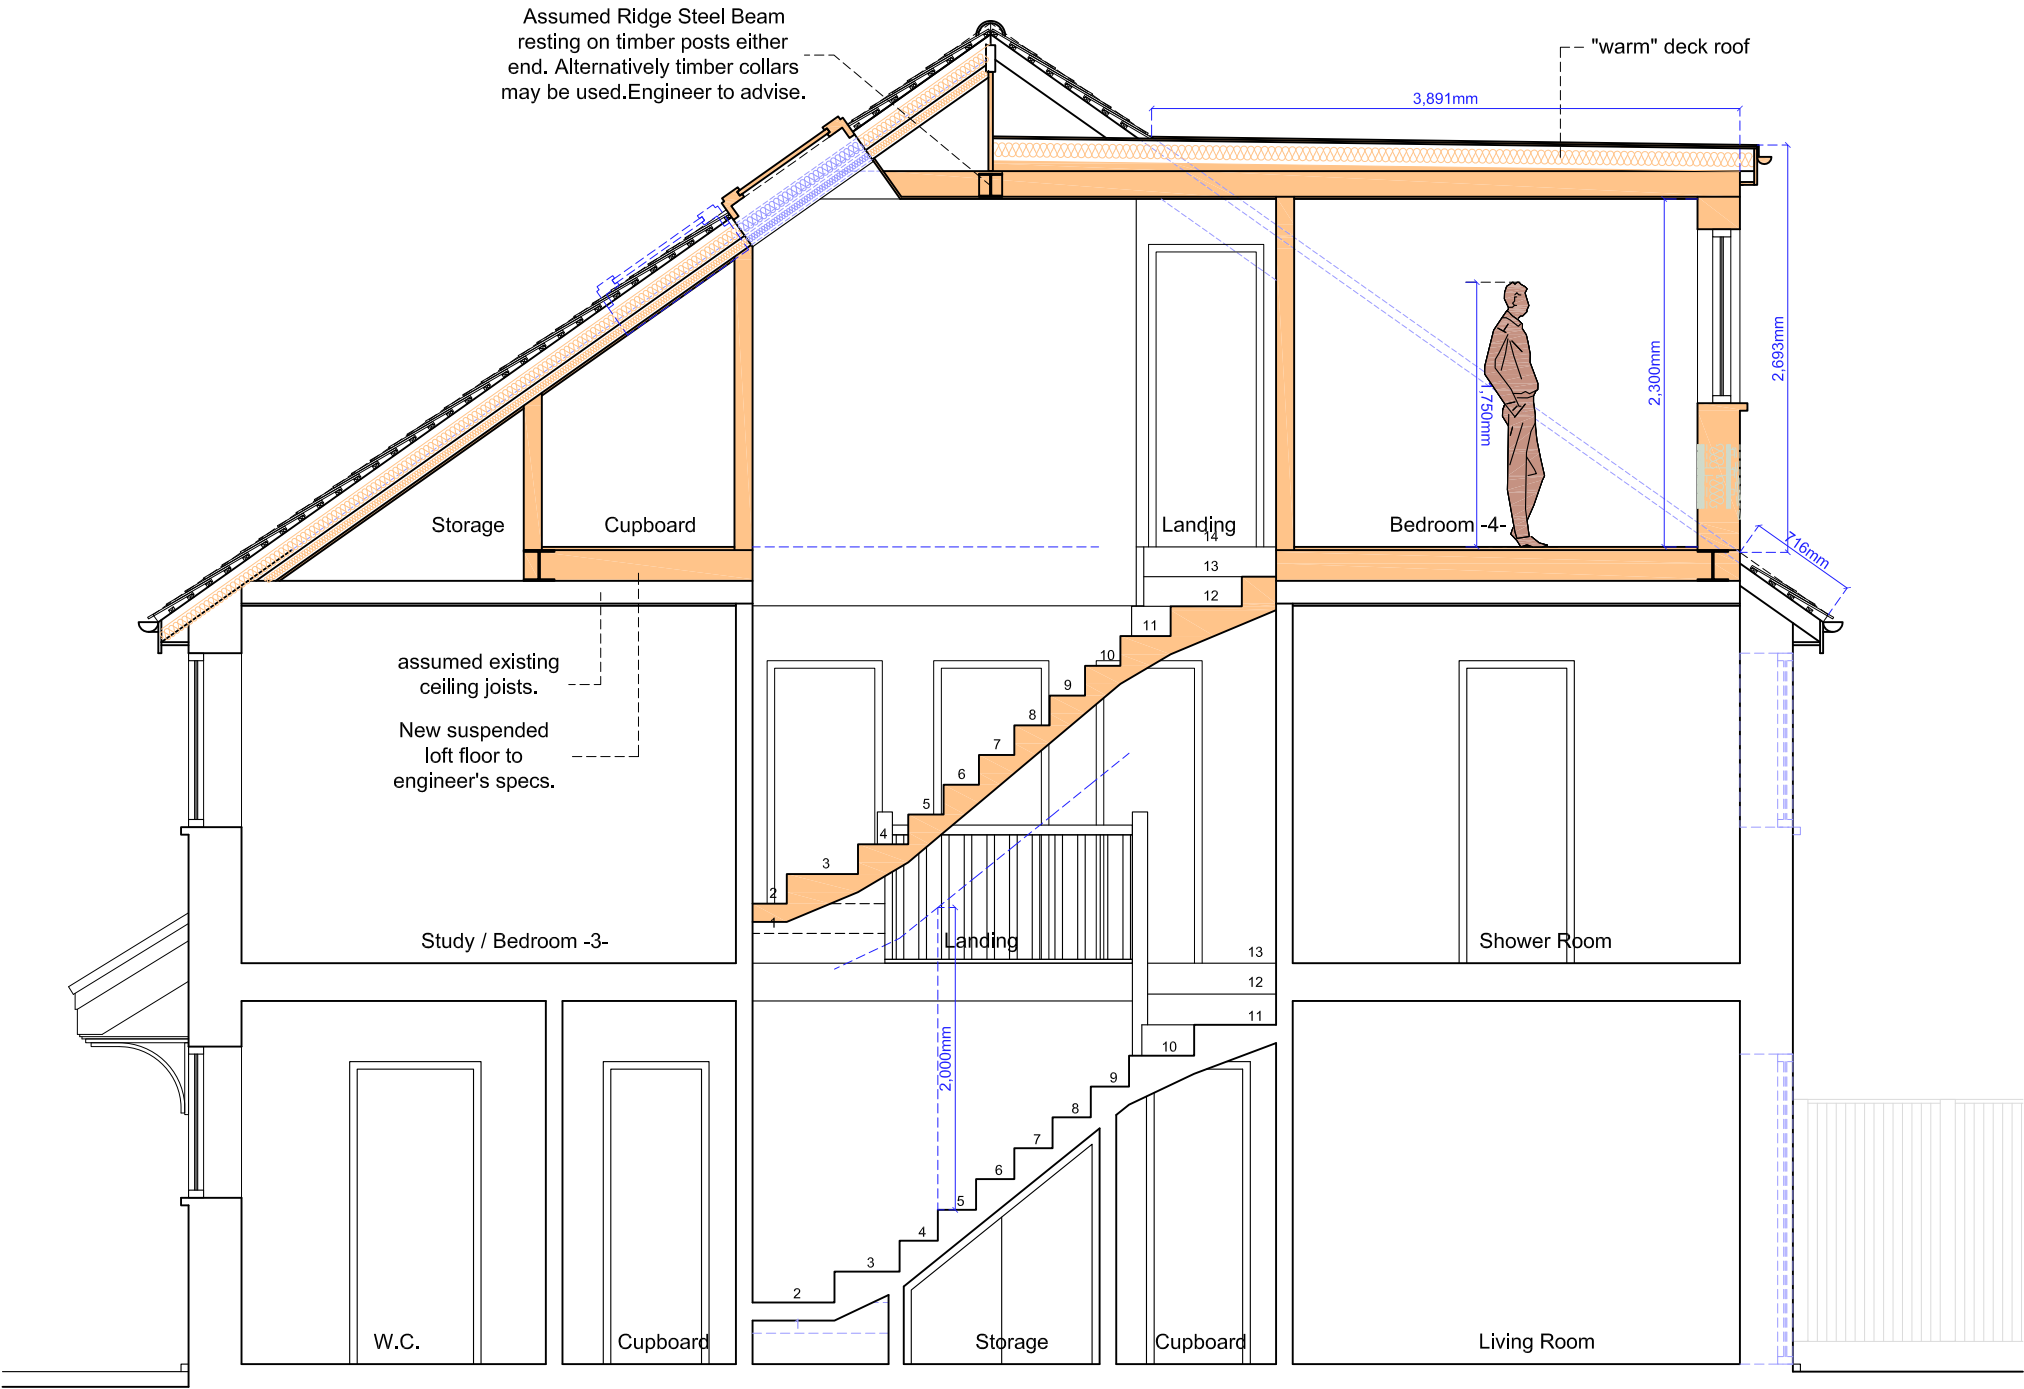

PROPOSED SECTION A-A

Copyright © The Loft Room

This drawing which is the property of The Loft Room Ltd is the subject of Intellectual Property Rights including copyright and design right and shall not be reproduced, copied, loaned or submitted to any other party without the written consent of The Loft Room Ltd.

Any discrepancies to be reported to The Loft Room Ltd prior to setting out or ordering of any materials.

Notes:

Proposed staircase is shown as a guide. Exact layout and dimensions is to be confirmed by the staircase company and the Building Control on site.

Plans may change after Contract is Signed subject to Final Design and Specific Structural Engineer Specifications.

The Contractor should check all dimensions on site prior to ordering materials or fitting any steel beams/timber joists.

Exact position and size of all chimney stacks/breasts to be confirmed on site prior to ordering materials. In case the proposed structure is affected, the Contractor should report back to the Engineer or Architect.

General Notes on Layout and Furniture :

Please note furniture, beds, kitchens and cupboard shown are for **Illustration purposes only** and are **Not Included** in the Contract **UNLESS PREVIOUSLY AGREED** and/or OTHERWISE SPECIFIED on plans.

5m

4m

3m

2m

1m

0

Scale Bar @1:100

3m

2m

1m

0

Scale Bar @1:50

THE

LOFT ROOM

BUILDING ABOVE THE REST

Email: info@the-loftroom.com Web: www.the-loftroom.co.uk

Registered Office: Causeway House, 13 The Causeway, Teddington, TW11 0JR

Project

REAR DORMER LOFT CONVERSION
26 LOCKHART DRIVE
WOKINGHAM
RG40 5BG

Client

Calum & Gemma Miller
26 LOCKHART DRIVE
WOKINGHAM
RG40 5BG

Drawing Title

PROPOSED SECTION A-A

Scale	Drawn	Checked	Authorised
1:50@A3	—	—	—
	22nd January 2026	—	—

Drawing Number	Rev
LR_26_26LOCKHARTDRIVE_08	Prelim