




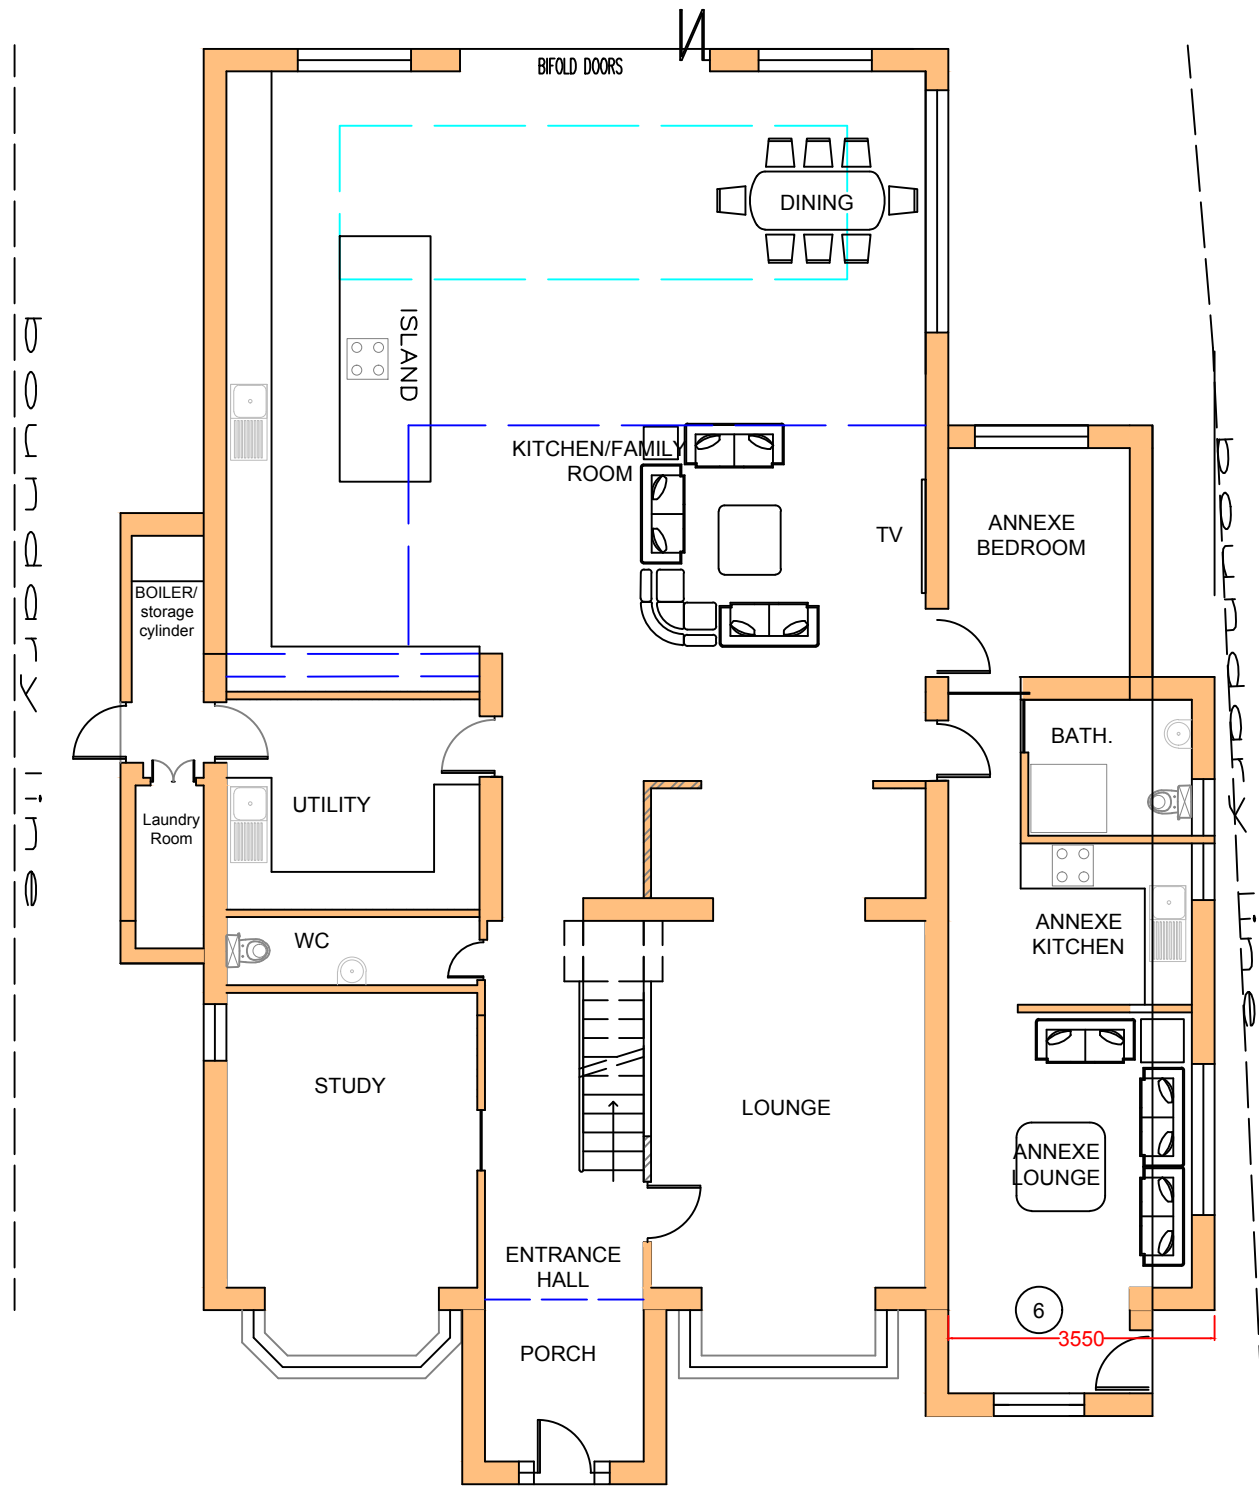

EXISTING GROUND FLOOR PLAN

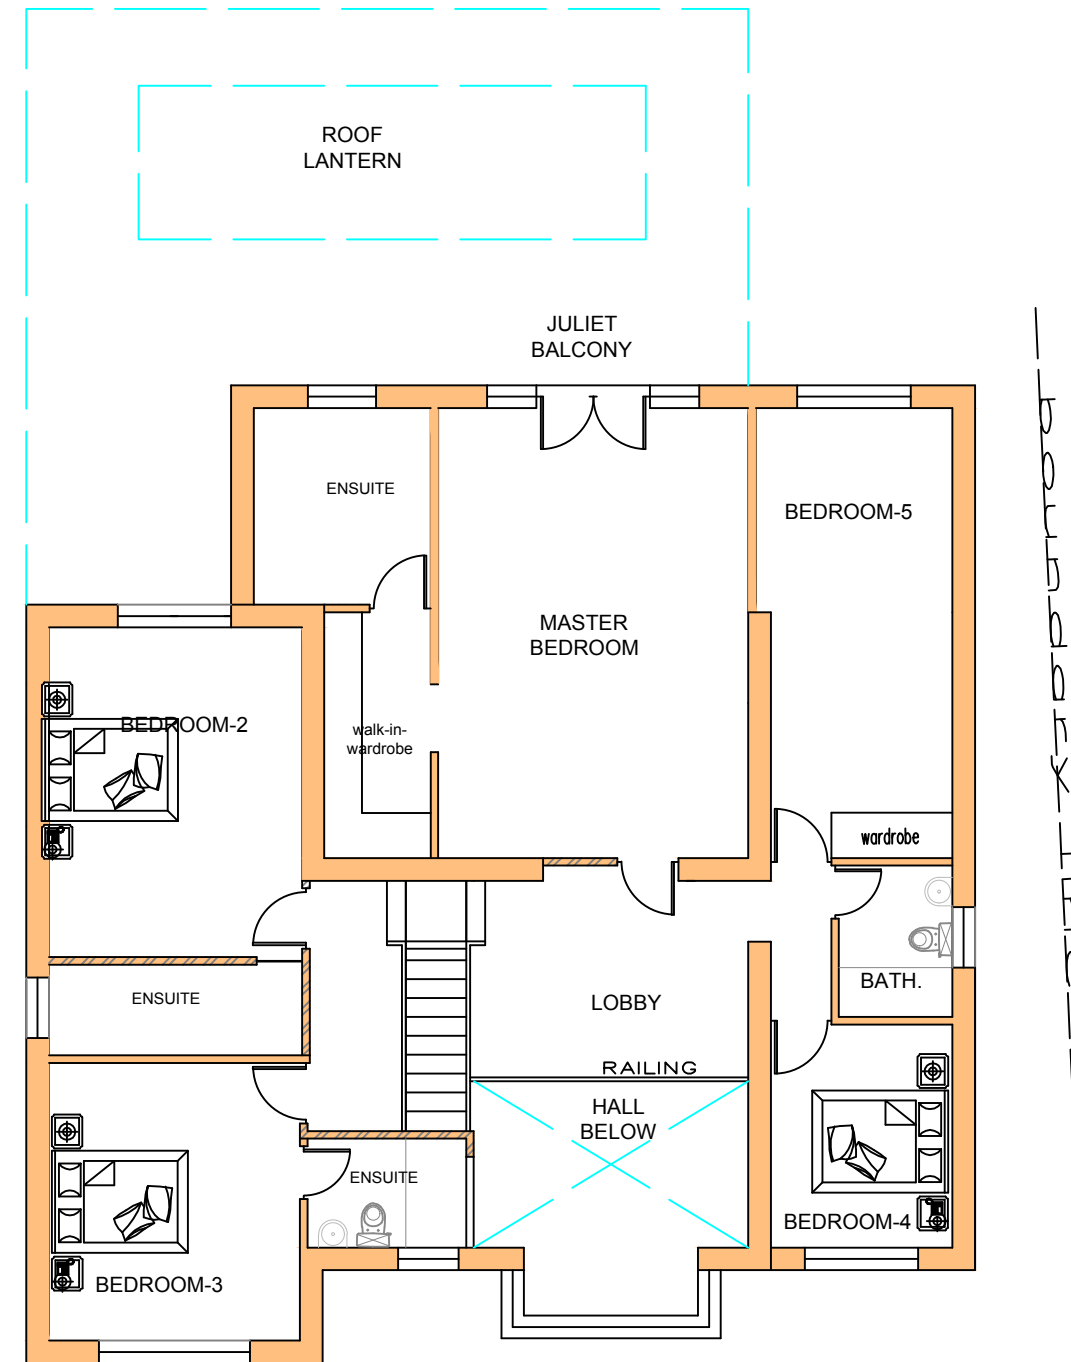

EXISTING FIRST FLOOR PLAN

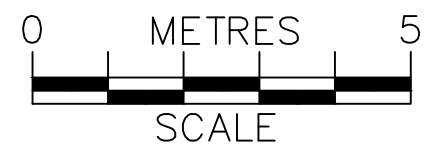

	PROJECT:		7 Wilderness Road Earley	DRAWN BY:		P.S.		DRAWING TITLE:		ArchDezine Limited archdeziner7@gmail.com			
	PROPOSED DOUBLE STOREY REAR/SIDE EXTENSION				DATE:		09/03/2026		APPROVED FLOOR PLANS				
					SCALE:		1:100@A3		DRAWING NUMBER:				
					FILENAME:		23007						
								WR-02					