


CENTRE COORDINATES: 474408 , 171901




Supplied by Streetwise Maps Ltd  
www.streetwise.net  
Licence No: 100047474

LOCATION PLAN  
SCALE 1:1250@A3

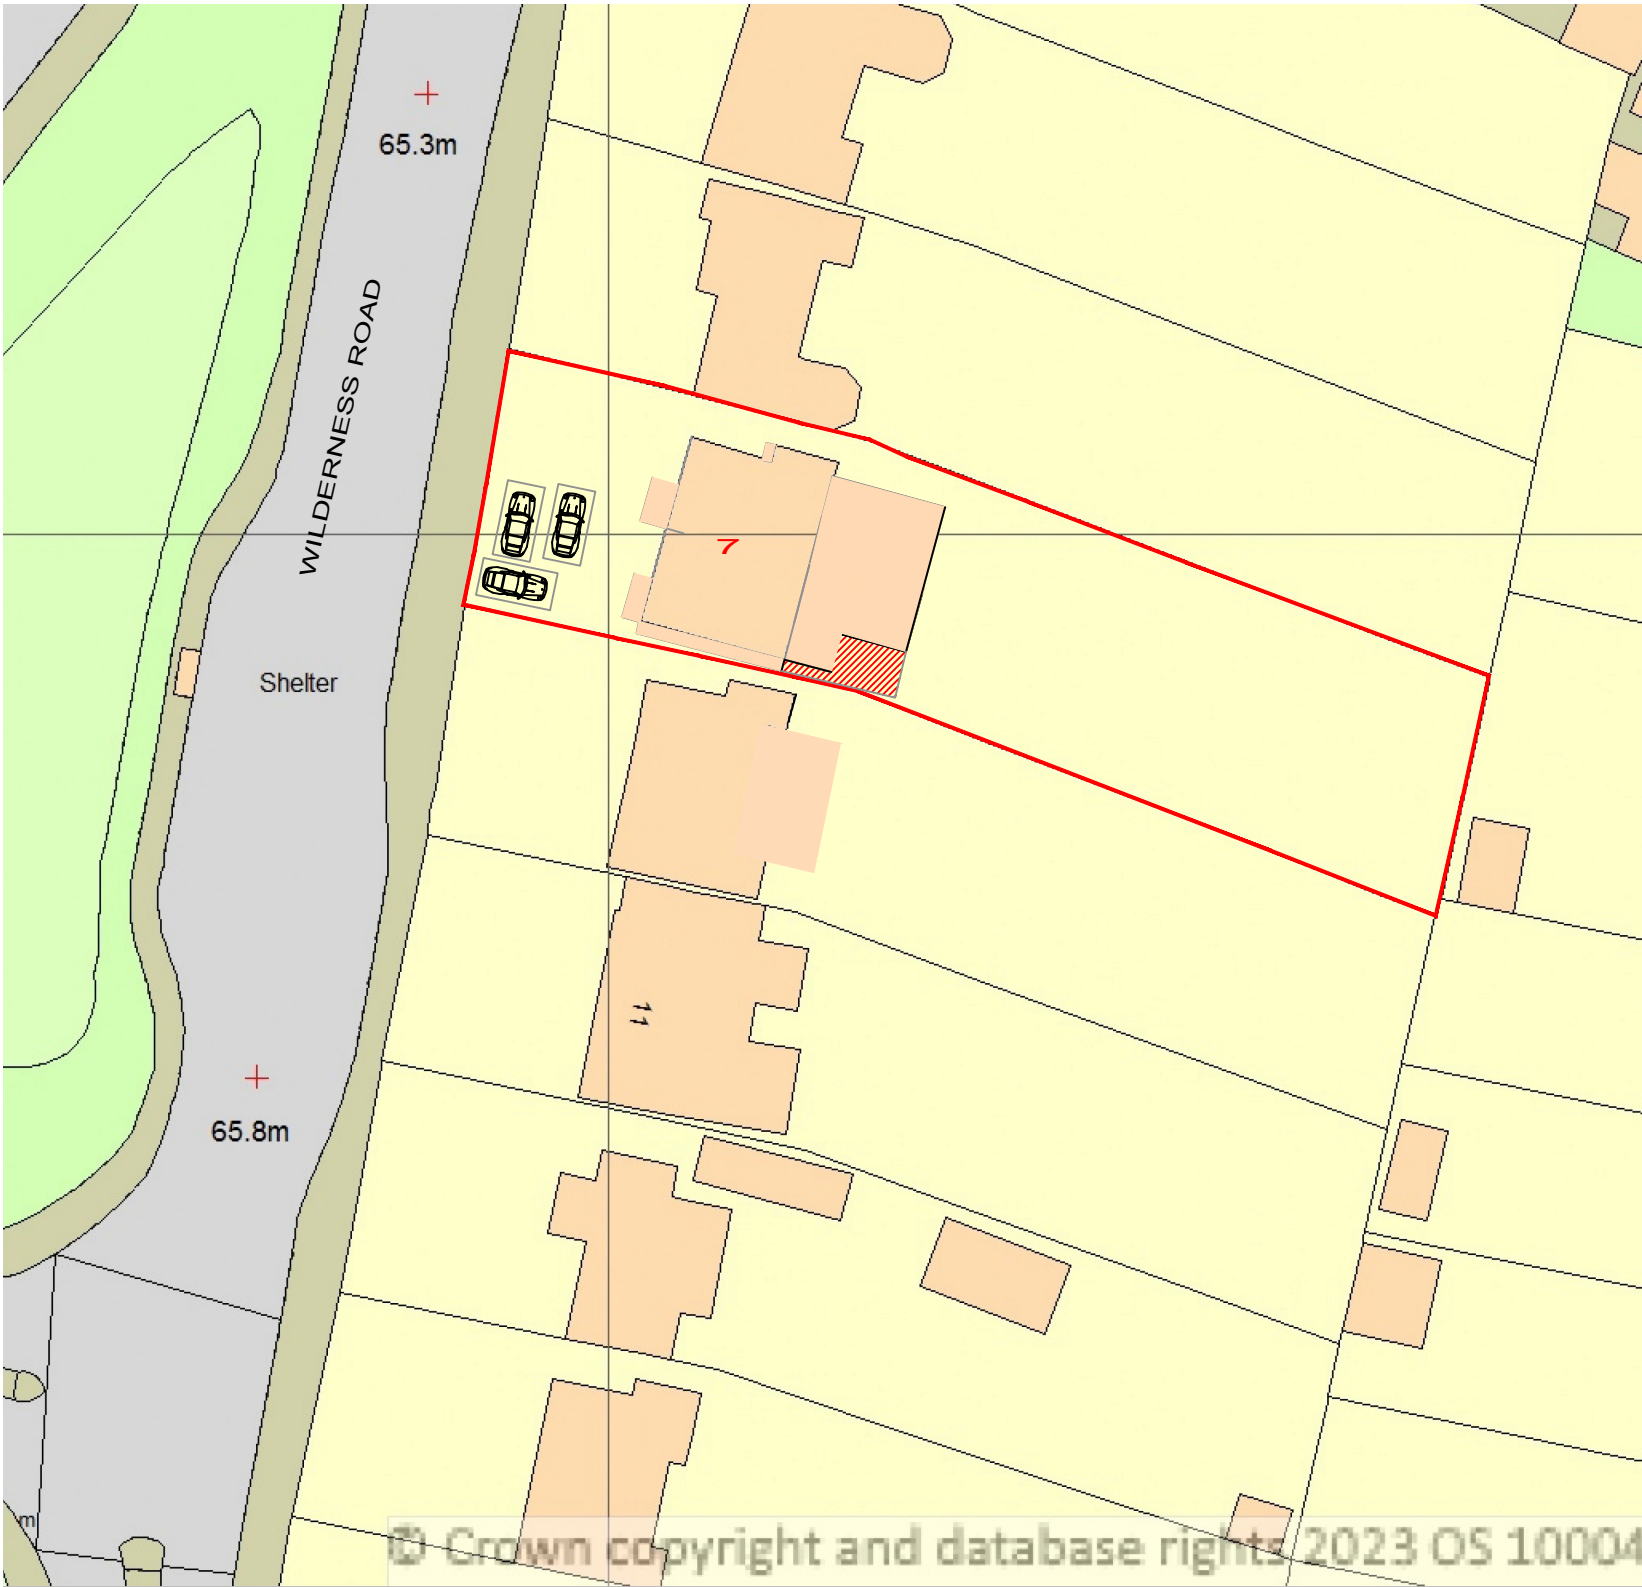


BLOCK PLAN  
SCALE 1:500@A3


|                                                                                    |                                            |  |                                    |           |             |                         |  |                                              |  |
|------------------------------------------------------------------------------------|--------------------------------------------|--|------------------------------------|-----------|-------------|-------------------------|--|----------------------------------------------|--|
|  | PROJECT:                                   |  | 7 Wilderness Road<br><b>Earley</b> | DRAWN BY: | P.S.        | DRAWING TITLE:          |  | ArchDezine Limited<br>archdeziner7@gmail.com |  |
|                                                                                    | PROPOSED SINGLE STOREY REAR/SIDE EXTENSION |  |                                    | DATE:     | 03/03/2026  | LOCATION AND BLOCK PLAN |  |                                              |  |
|                                                                                    |                                            |  |                                    | SCALE:    | AS SHOWN@A3 | DRAWING NUMBER: WR—01   |  |                                              |  |
|                                                                                    |                                            |  |                                    | FILENAME: | 23007       |                         |  |                                              |  |

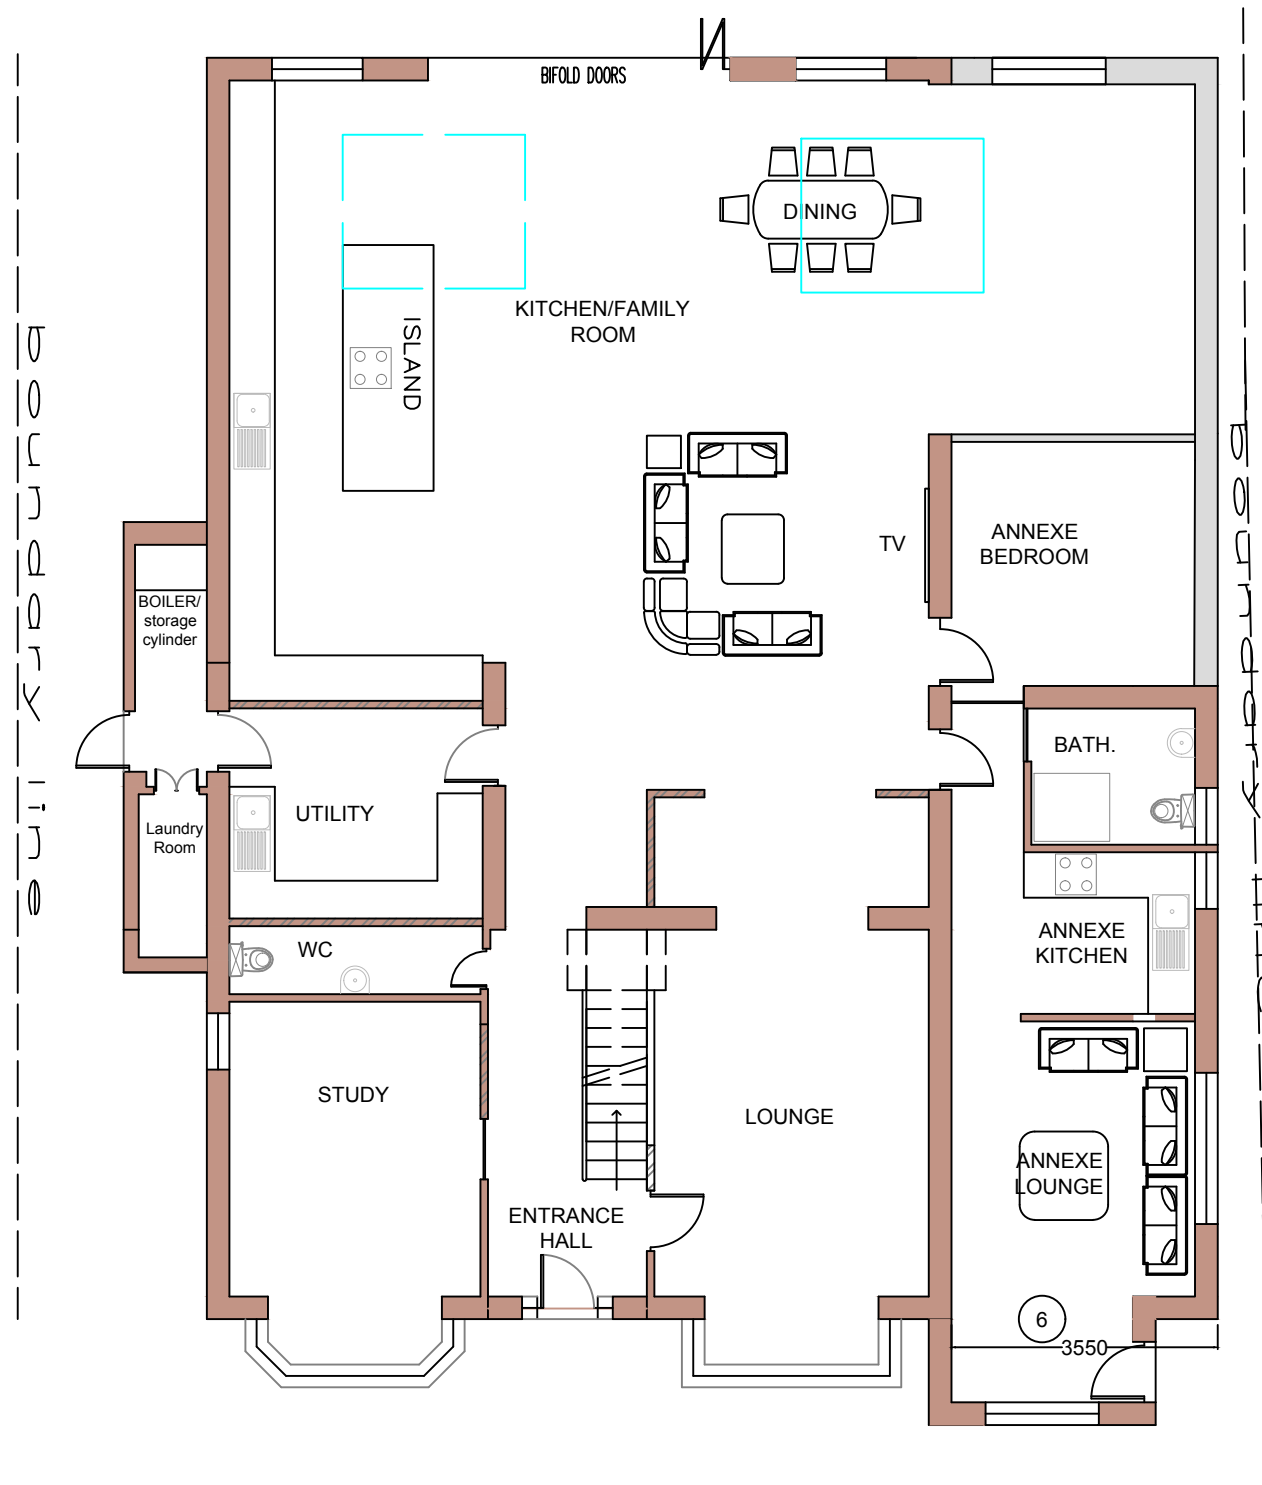

PROPOSED GROUND FLOOR PLAN

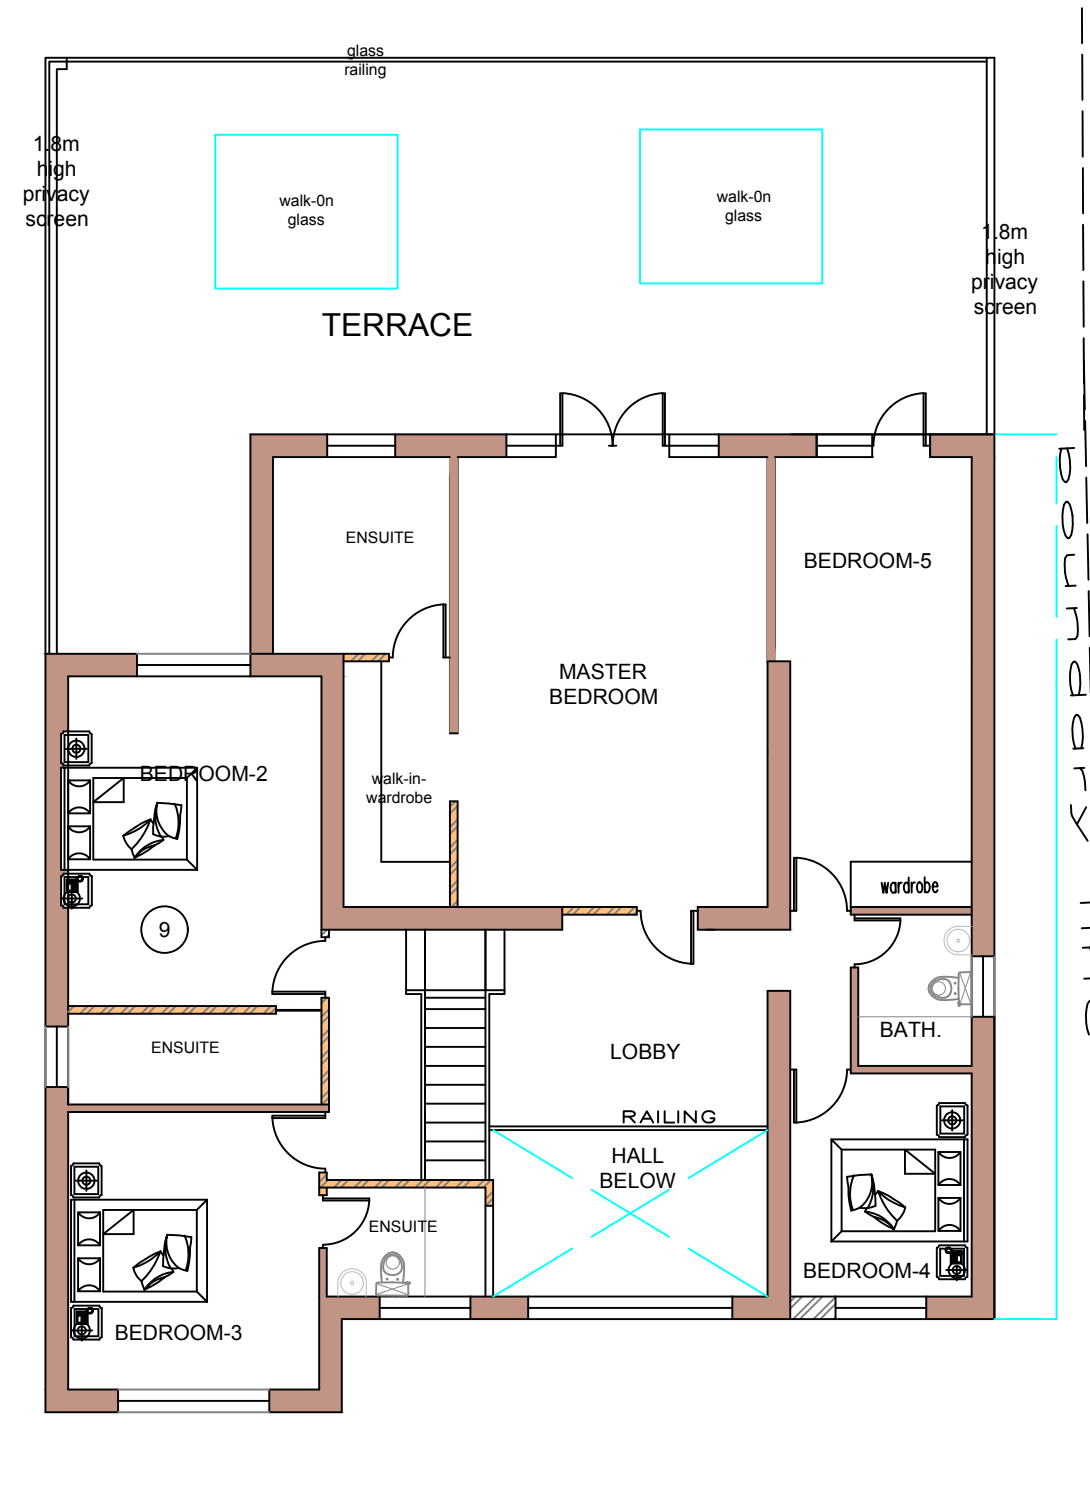


PROPOSED FIRST FLOOR PLAN

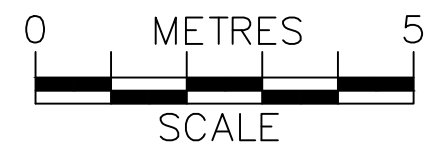

|                                                                                    |                                            |                                    |           |            |                                   |  |                                              |
|------------------------------------------------------------------------------------|--------------------------------------------|------------------------------------|-----------|------------|-----------------------------------|--|----------------------------------------------|
|  | PROJECT:                                   | 7 Wilderness Road<br><b>Earley</b> | DRAWN BY: | P.S.       | DRAWING TITLE:                    |  | ArchDezine Limited<br>archdeziner7@gmail.com |
|                                                                                    | PROPOSED DOUBLE STOREY REAR/SIDE EXTENSION |                                    | DATE:     | 03/03/2026 | EXISTING AND PROPOSED FLOOR PLANS |  |                                              |
|                                                                                    |                                            |                                    | SCALE:    | 1:100@A3   | DRAWING NUMBER:                   |  |                                              |
|                                                                                    |                                            |                                    | FILENAME: | 23007      |                                   |  |                                              |
|                                                                                    |                                            |                                    |           | WR-04      |                                   |  |                                              |



PROPOSED FRONT ELEVATION

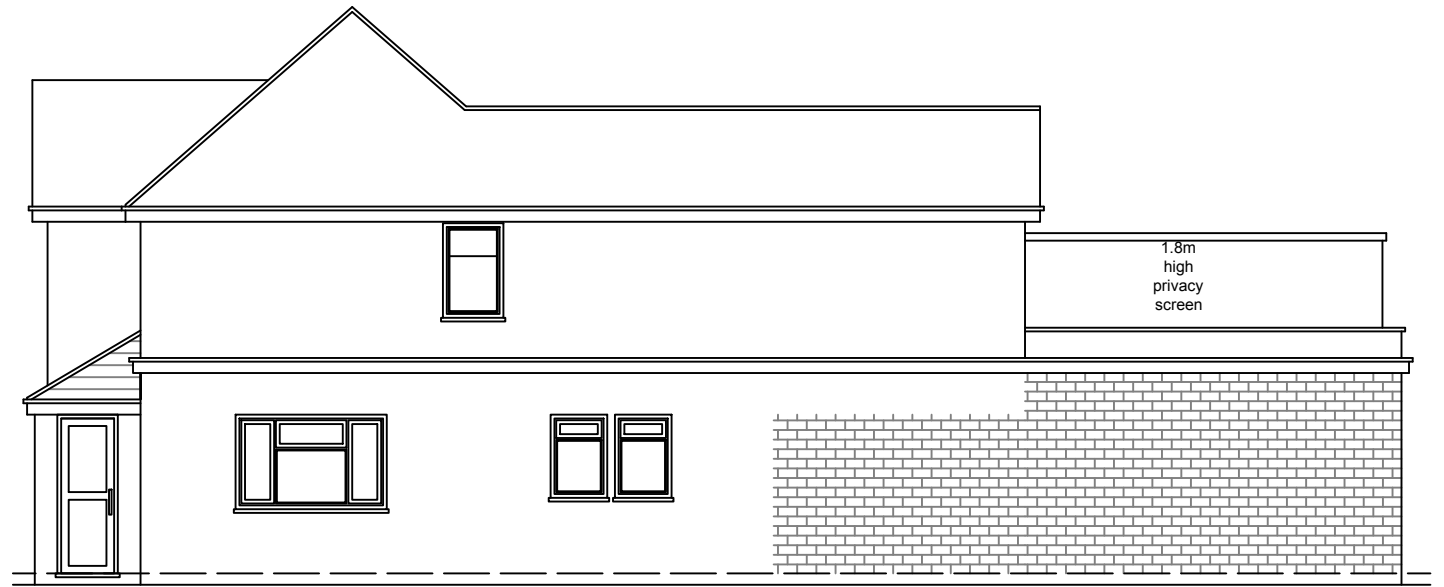


PROPOSED SIDE-1 ELEVATION




PROPOSED REAR ELEVATION



PROPOSED SIDE-2 ELEVATION

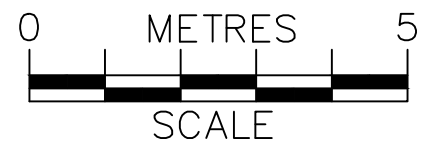
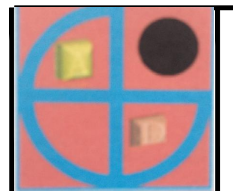
|                                                                                    |                                            |                                    |           |            |                     |       |                                              |
|------------------------------------------------------------------------------------|--------------------------------------------|------------------------------------|-----------|------------|---------------------|-------|----------------------------------------------|
|  | PROJECT:                                   | 7 Wilderness Road<br><b>Earley</b> | DRAWN BY: | P.S.       | DRAWING TITLE:      |       | ArchDezine Limited<br>archdeziner7@gmail.com |
|                                                                                    | PROPOSED DOUBLE STOREY REAR/SIDE EXTENSION |                                    | DATE:     | 03/03/2026 | PROPOSED ELEVATIONS |       |                                              |
|                                                                                    |                                            |                                    | SCALE:    | 1:100@A3   |                     |       |                                              |
|                                                                                    |                                            |                                    | FILENAME: | 23007      | DRAWING NUMBER:     | WR-05 |                                              |