



LOCATION PLAN 1:1250




BLOCK PLAN 1:500




PROPOSED PLAN 1:500


0 10 20 30 40m
Scale 1:1250

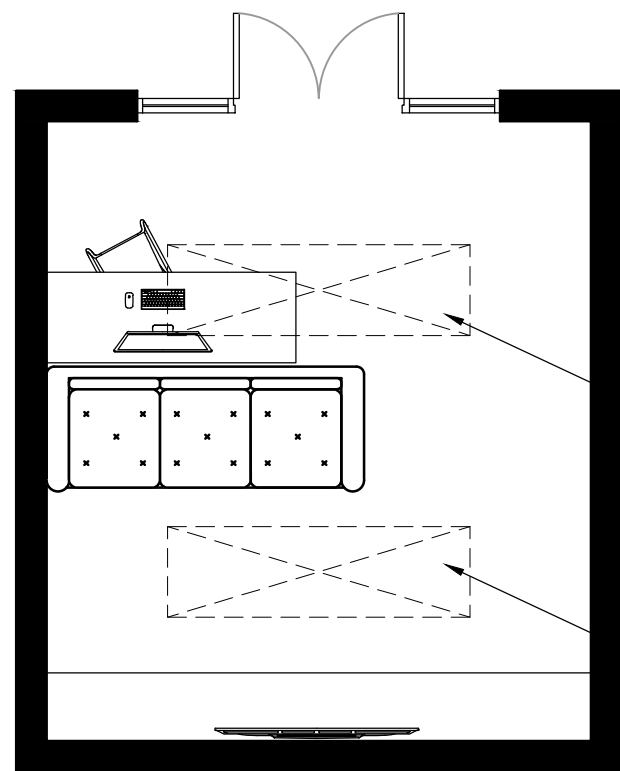


FLOOR PLAN 1:50

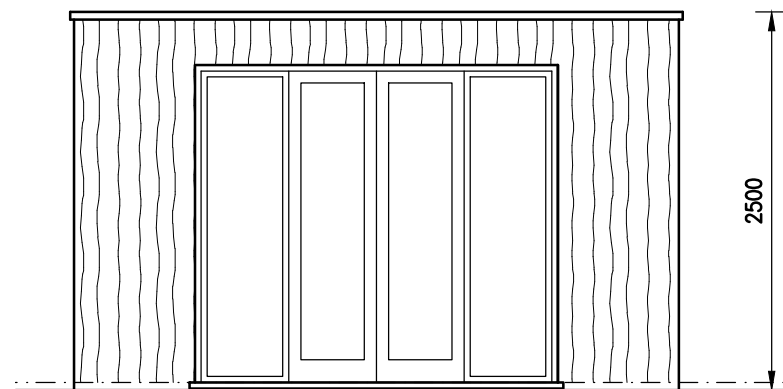


NORTH ELEVATION 1:50

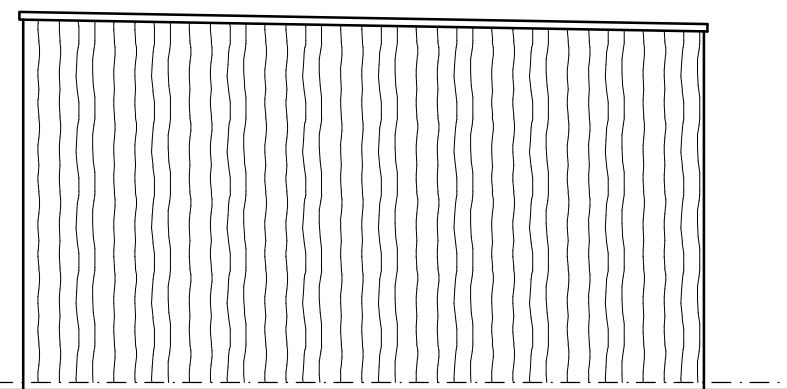

WEST ELEVATION 1:50

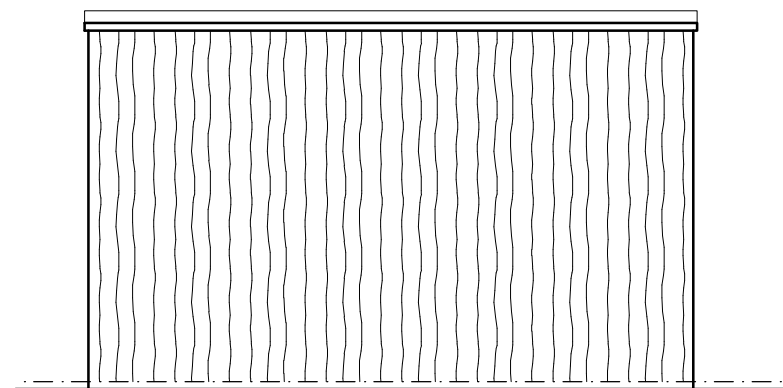

SOUTH ELEVATION 1:50

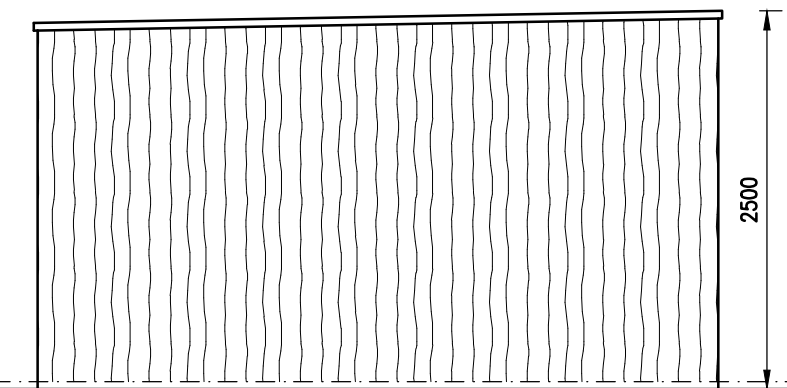

EAST ELEVATION 1:50

REV. NOTES DATE
KYLE SEELEY
ASSOCIATES
CLIENT
MR & MRS GUTTERIDGE
PROJECT
40 CAREY ROAD, WOKINGHAM,

DRAWING TITLE
GARDEN OFFICE
DRAWN KRMS DATE 10.05.25 SCALE VARIES @ A2
DRAWING No. 001 REV. -