


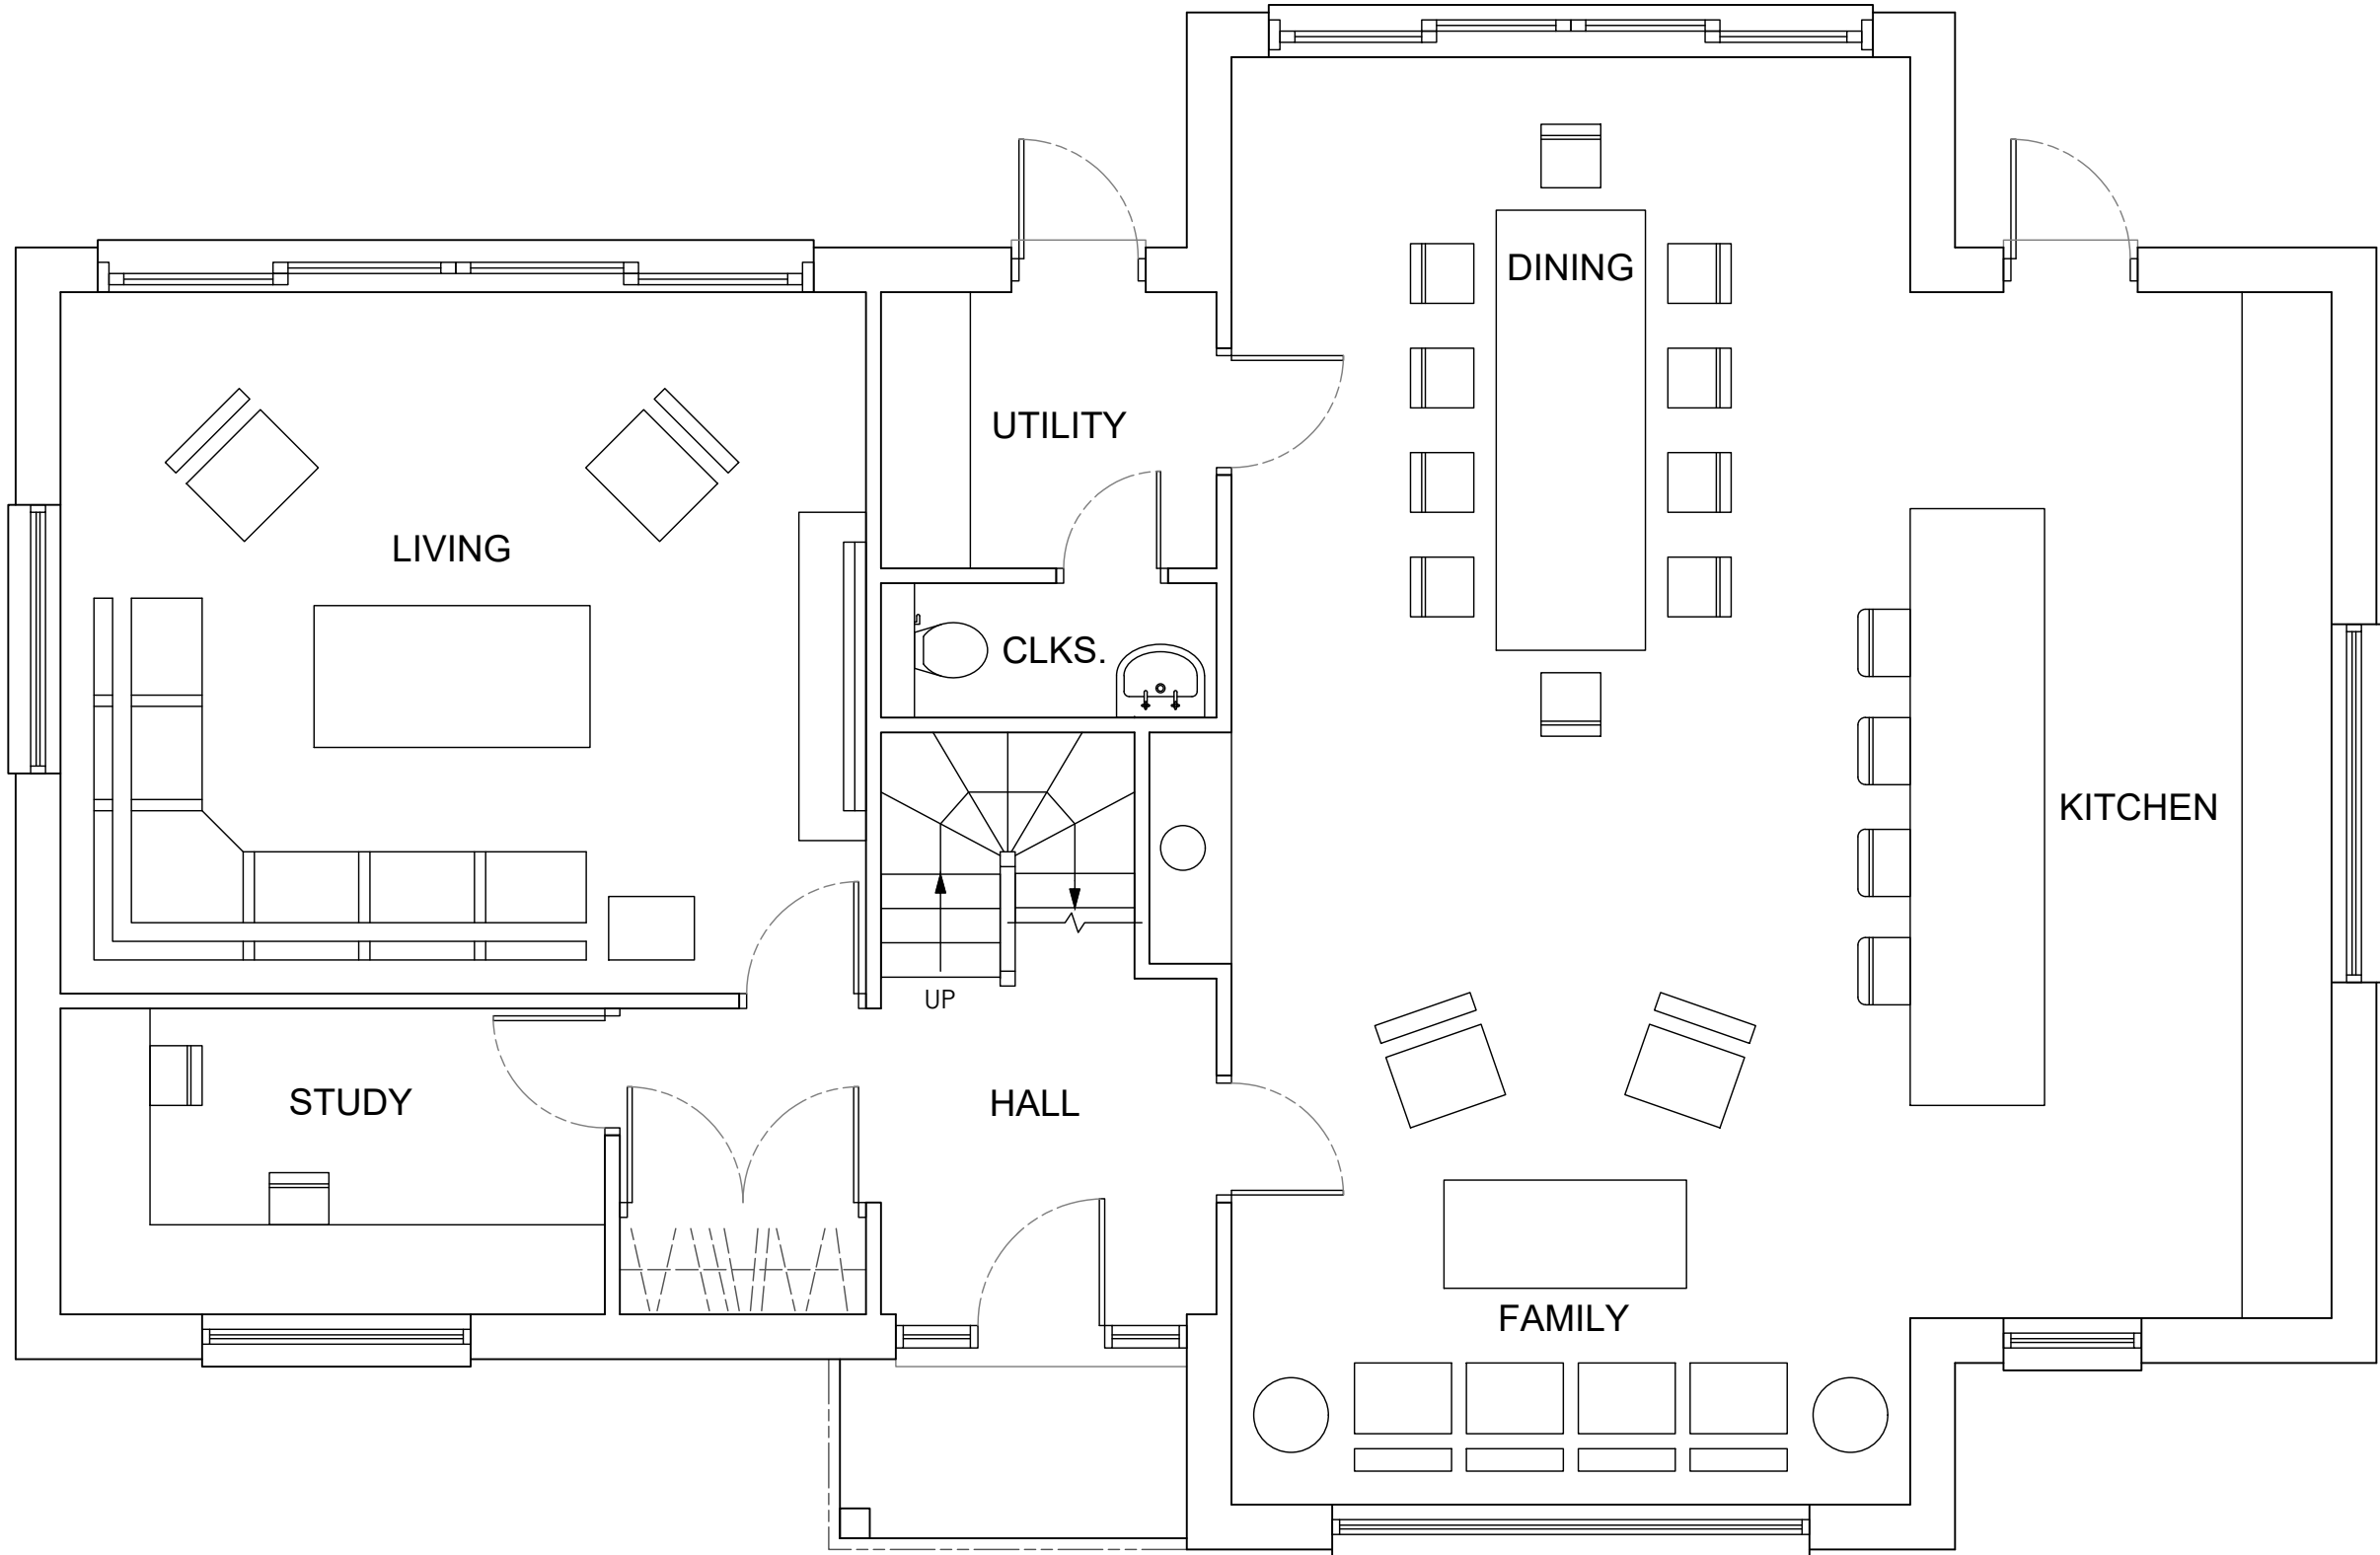


 

A	M Harrison	07.01.2025	First Issue			
ISSUE	BY	DATE	DESCRIPTION		APPROVED	DATE
Scale		Dimensions	Tolerance	Mass	Projection	
1:50		mm			3rd Angle	
Drawing Owner			Title			
 T : 01189 770404			Linden House, Bath Road, Hare Hatch, Wokingham RG10 9SE, Additional Property, Proposed Ground Floor Plan			
Drawn by			Drawing Number		Sheet	Issue
			24/LHHH/01		1/1	A

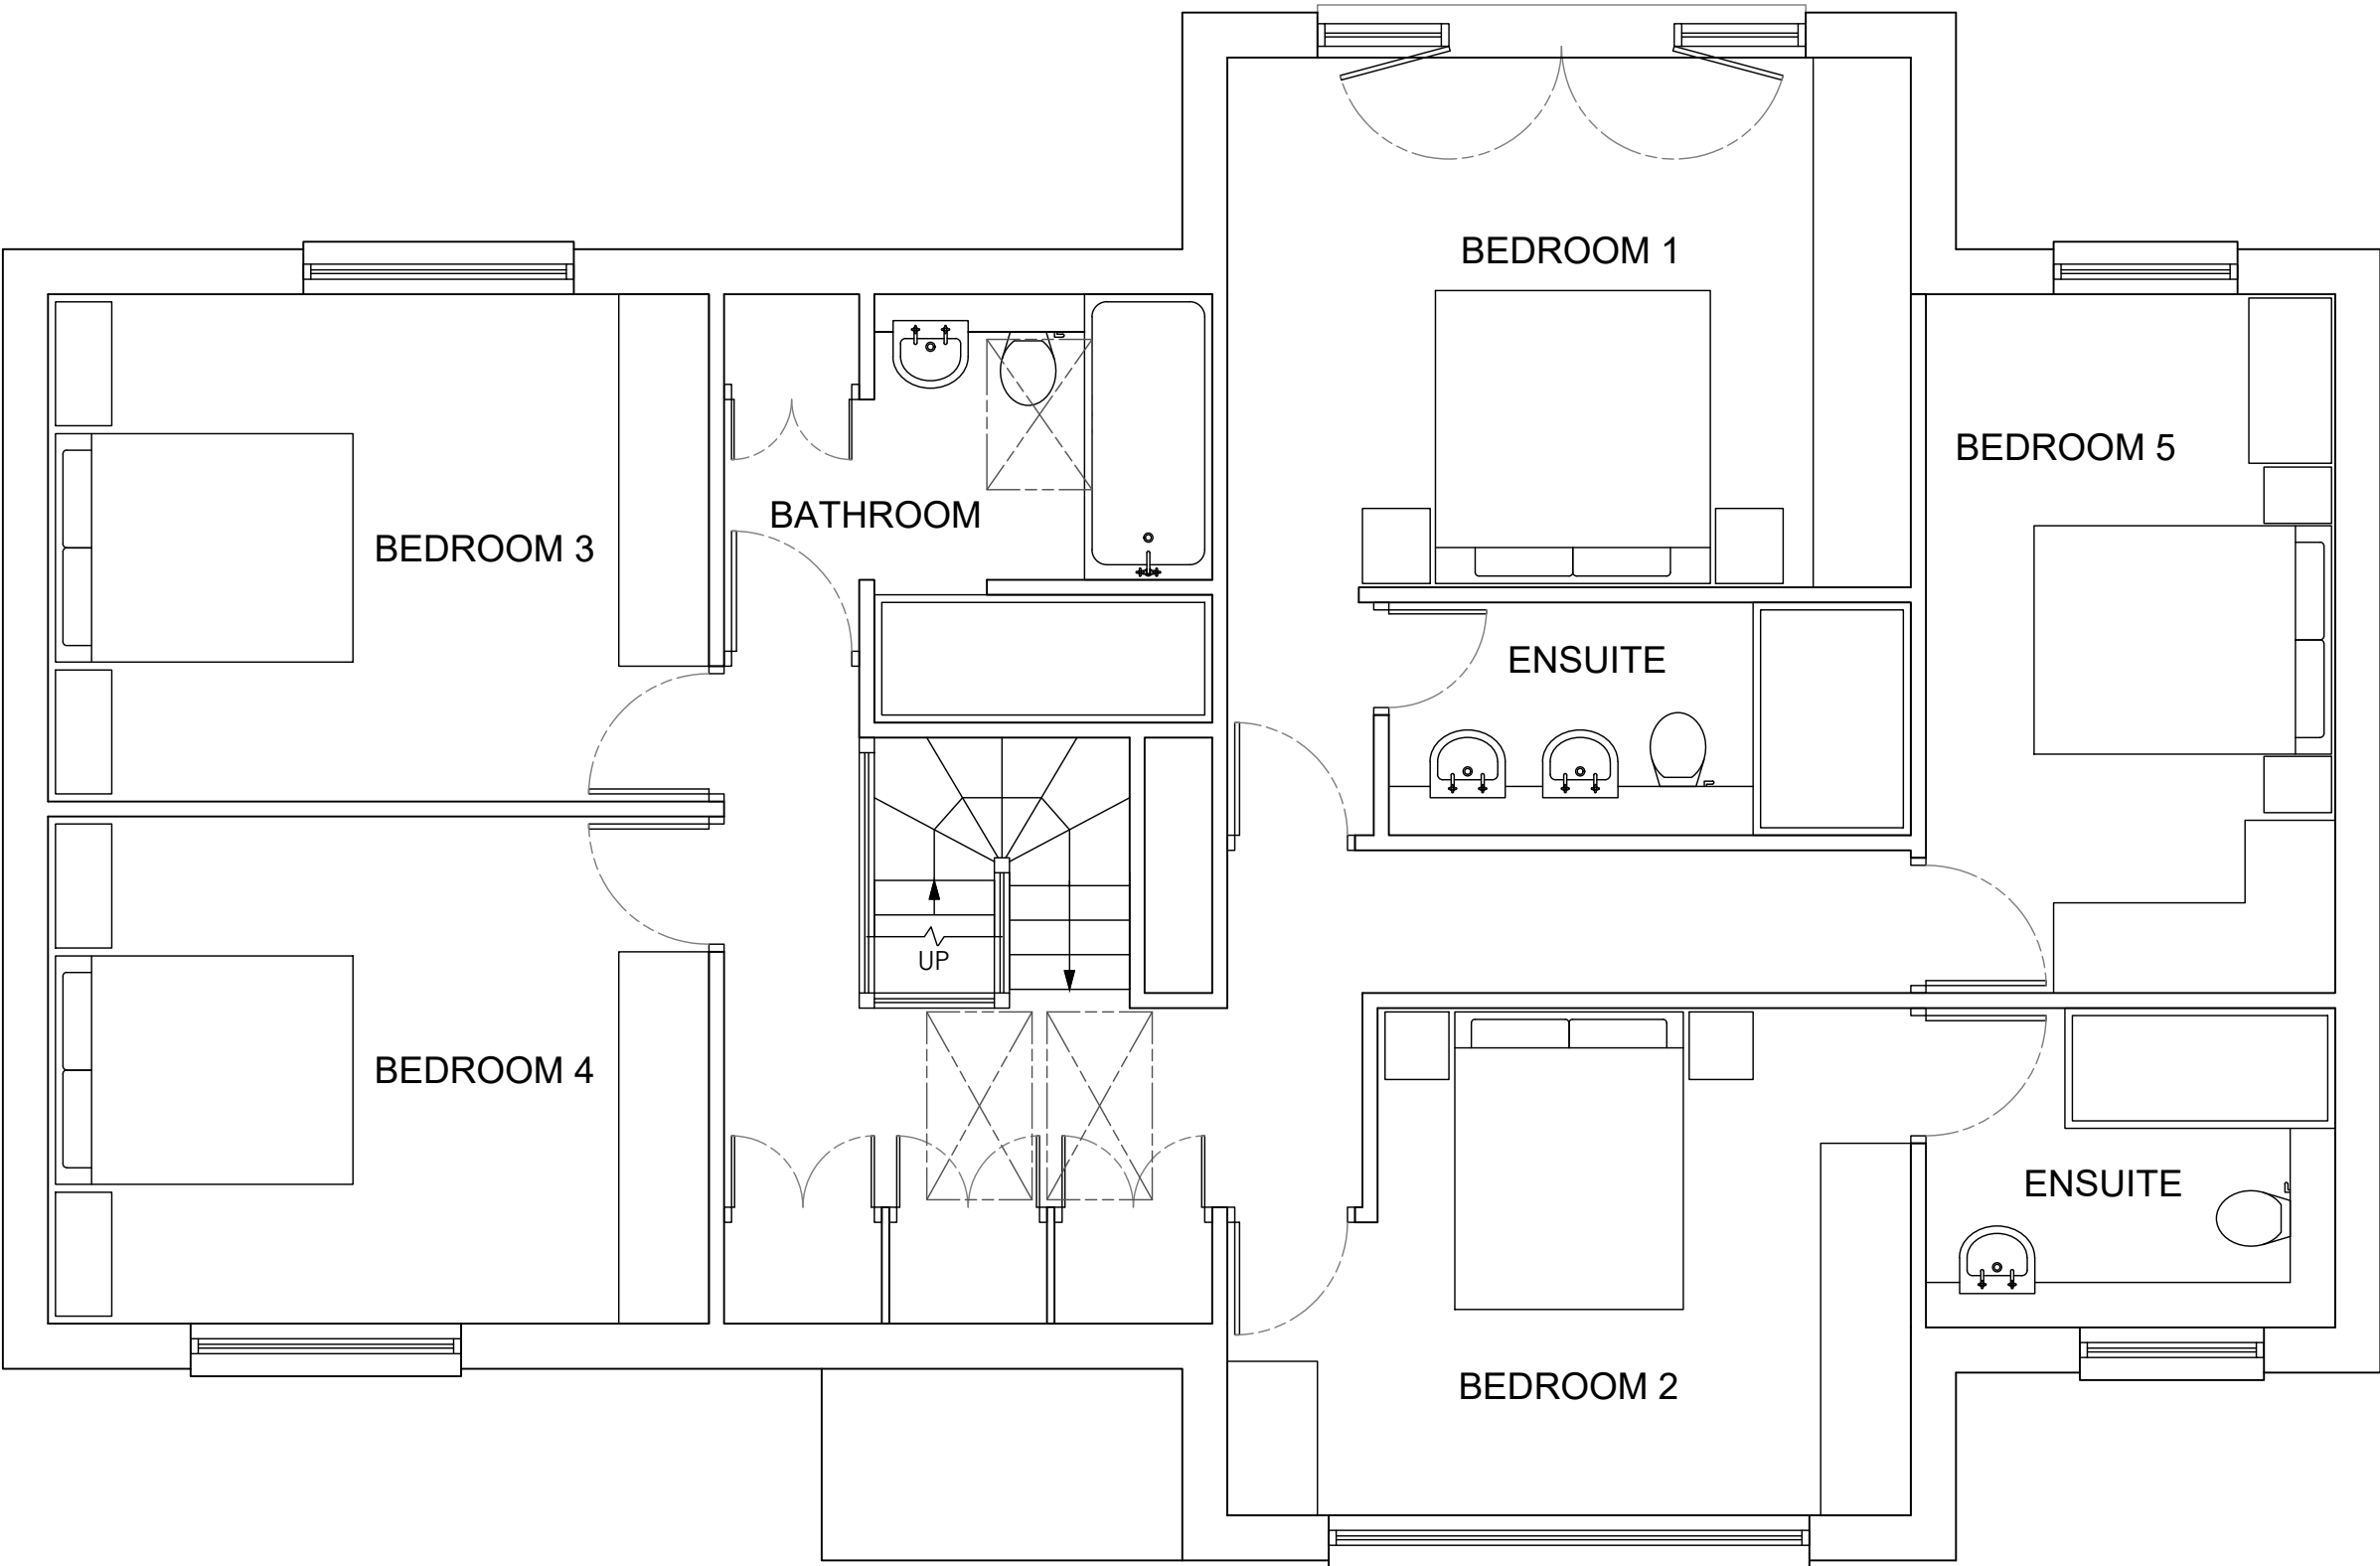



A	M Harrison	07.01.2025	First Issue			
ISSUE	BY	DATE	DESCRIPTION		APPROVED	DATE
Scale	1:50	Dimensions	mm	Tolerance	Mass	Projection 3rd Angle
Drawing Owner		Title				
 T : 01189 770404		Linden House, Bath Road, Hare Hatch, Wokingham RG10 9SE, Additional Property, Proposed First Floor Plan				
Drawn by				Drawing Number		Sheet
				24/LHHH/02		1/1
				Issue		A

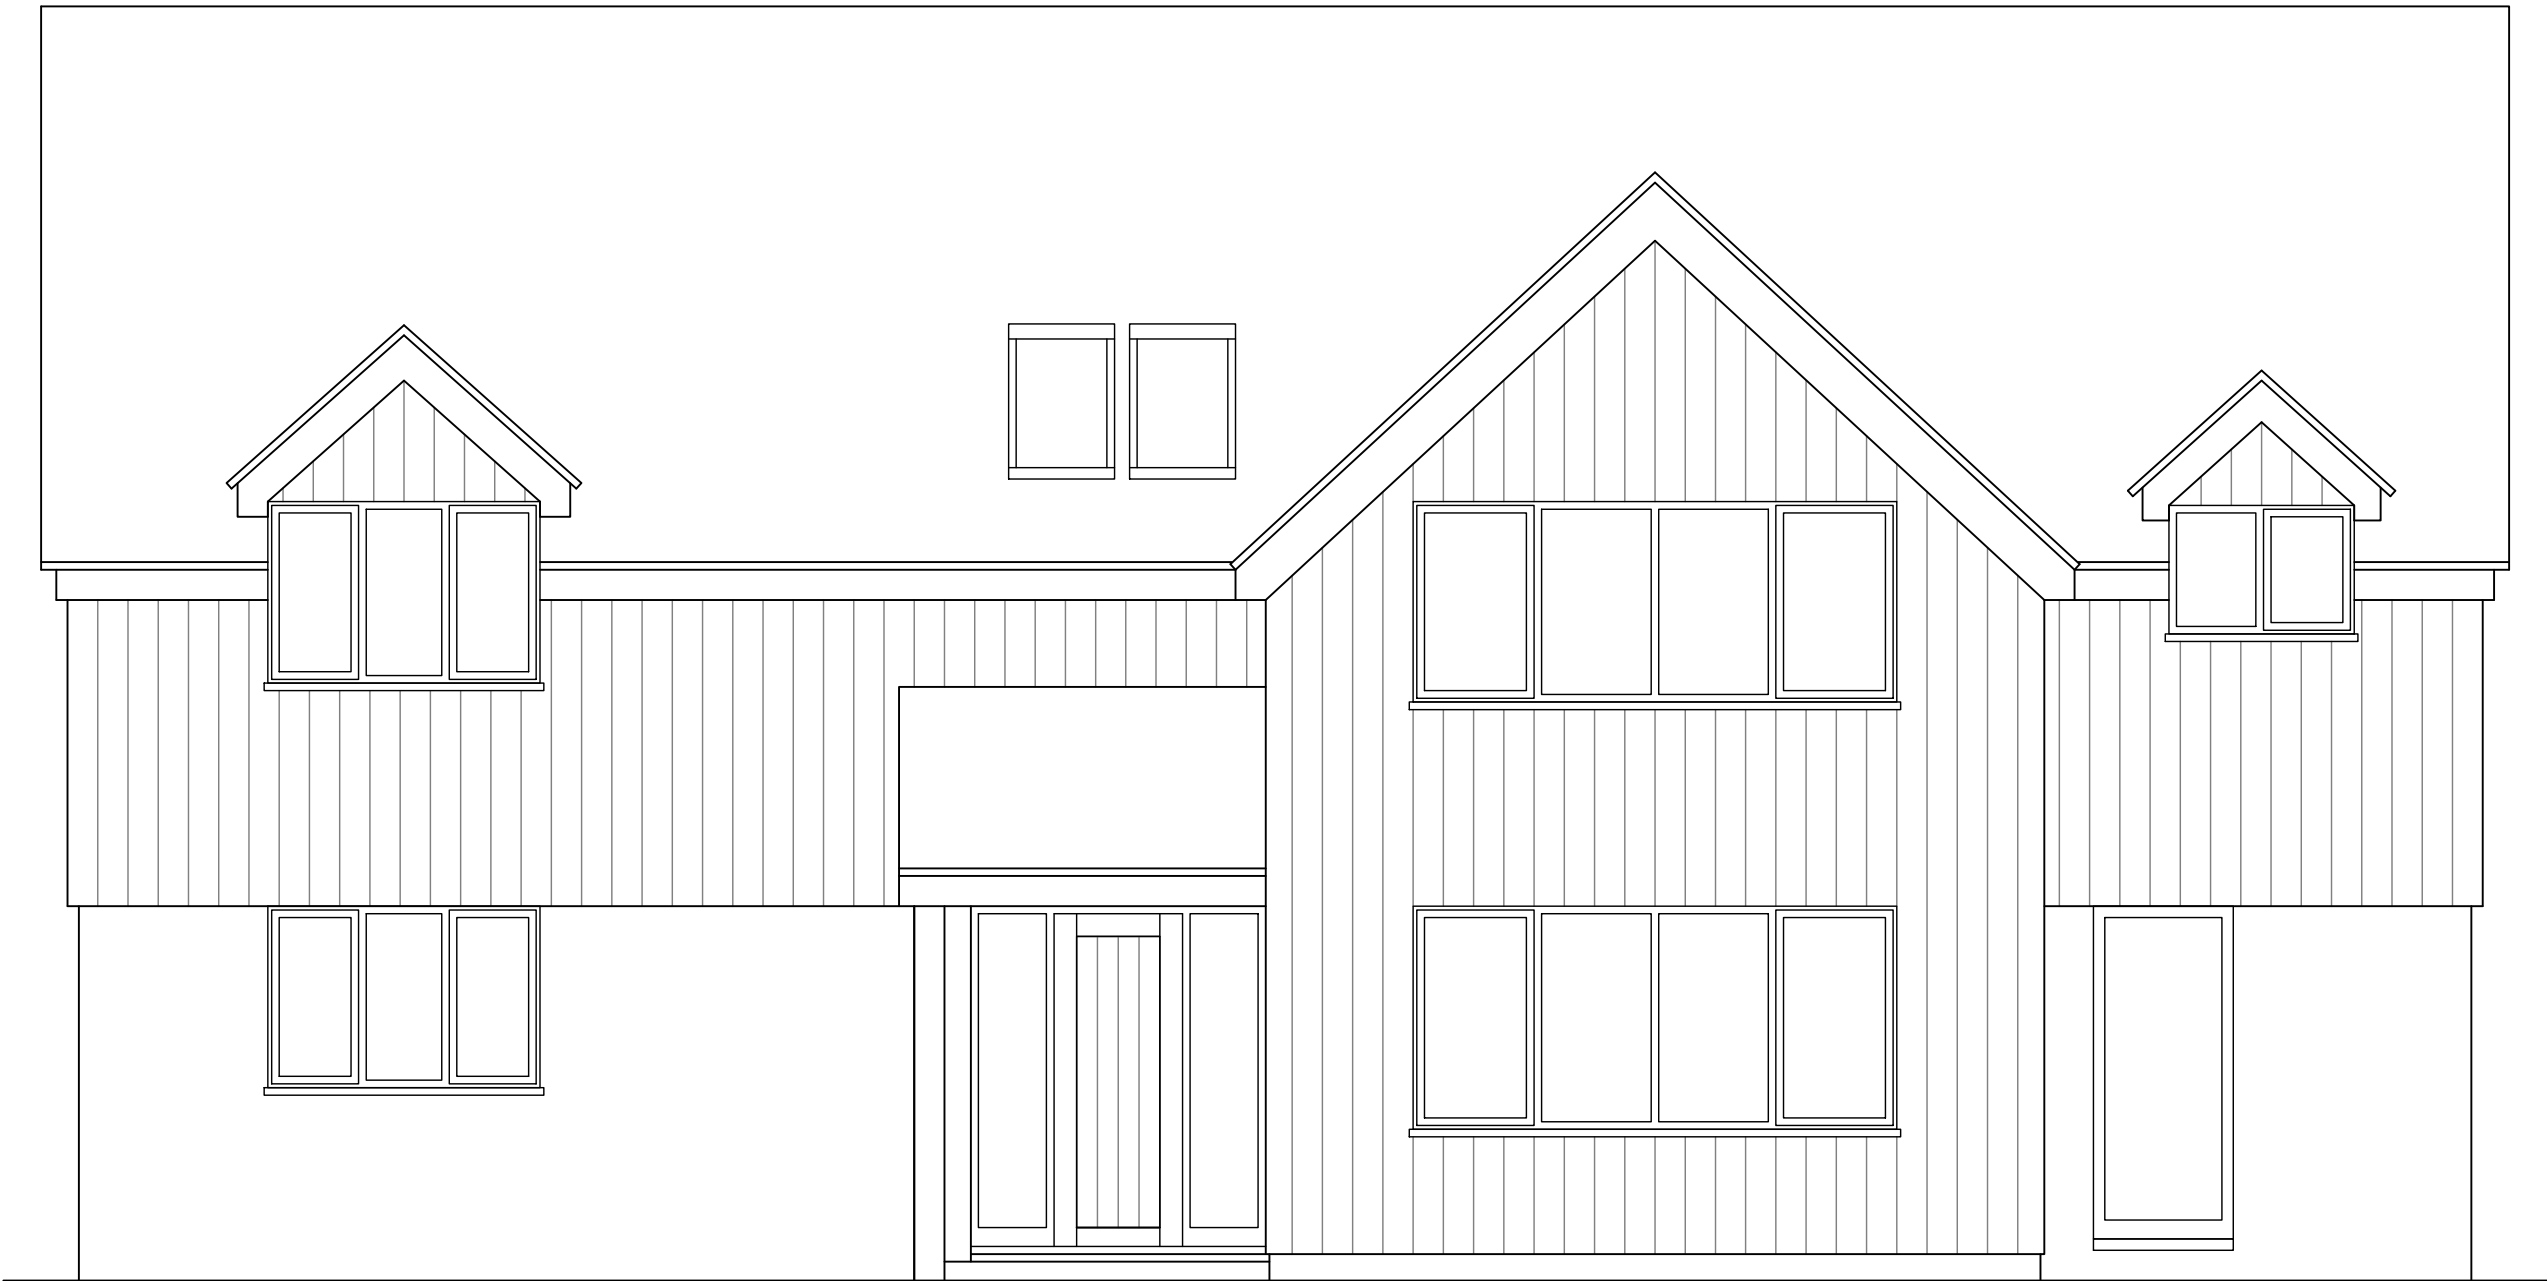



A	M Harrison	07.01.2025	First Issue			
ISSUE	BY	DATE	DESCRIPTION		APPROVED	DATE
Scale	1:50	Dimensions	mm	Tolerance	Mass	Projection 3rd Angle
Drawing Owner			Title			
 T : 01189 770404			Linden House, Bath Road, Hare Hatch, Wokingham RG10 9SE, Additional Property, Proposed South East Elevation			
Drawn by			Drawing Number		Sheet	Issue
			24/LHHH/03		1/1	A

 

A	M Harrison	07.01.2025	First Issue			
ISSUE	BY	DATE	DESCRIPTION		APPROVED	DATE
Scale	1:50	Dimensions	mm	Tolerance	Mass	Projection 3rd Angle
Drawing Owner			Title			
 T : 01189 770404			Linden House, Bath Road, Hare Hatch, Wokingham RG10 9SE, Additional Property, Proposed North West Elevation			
Drawn by			Drawing Number		Sheet	Issue
			24/LHHH/04		1/1	A

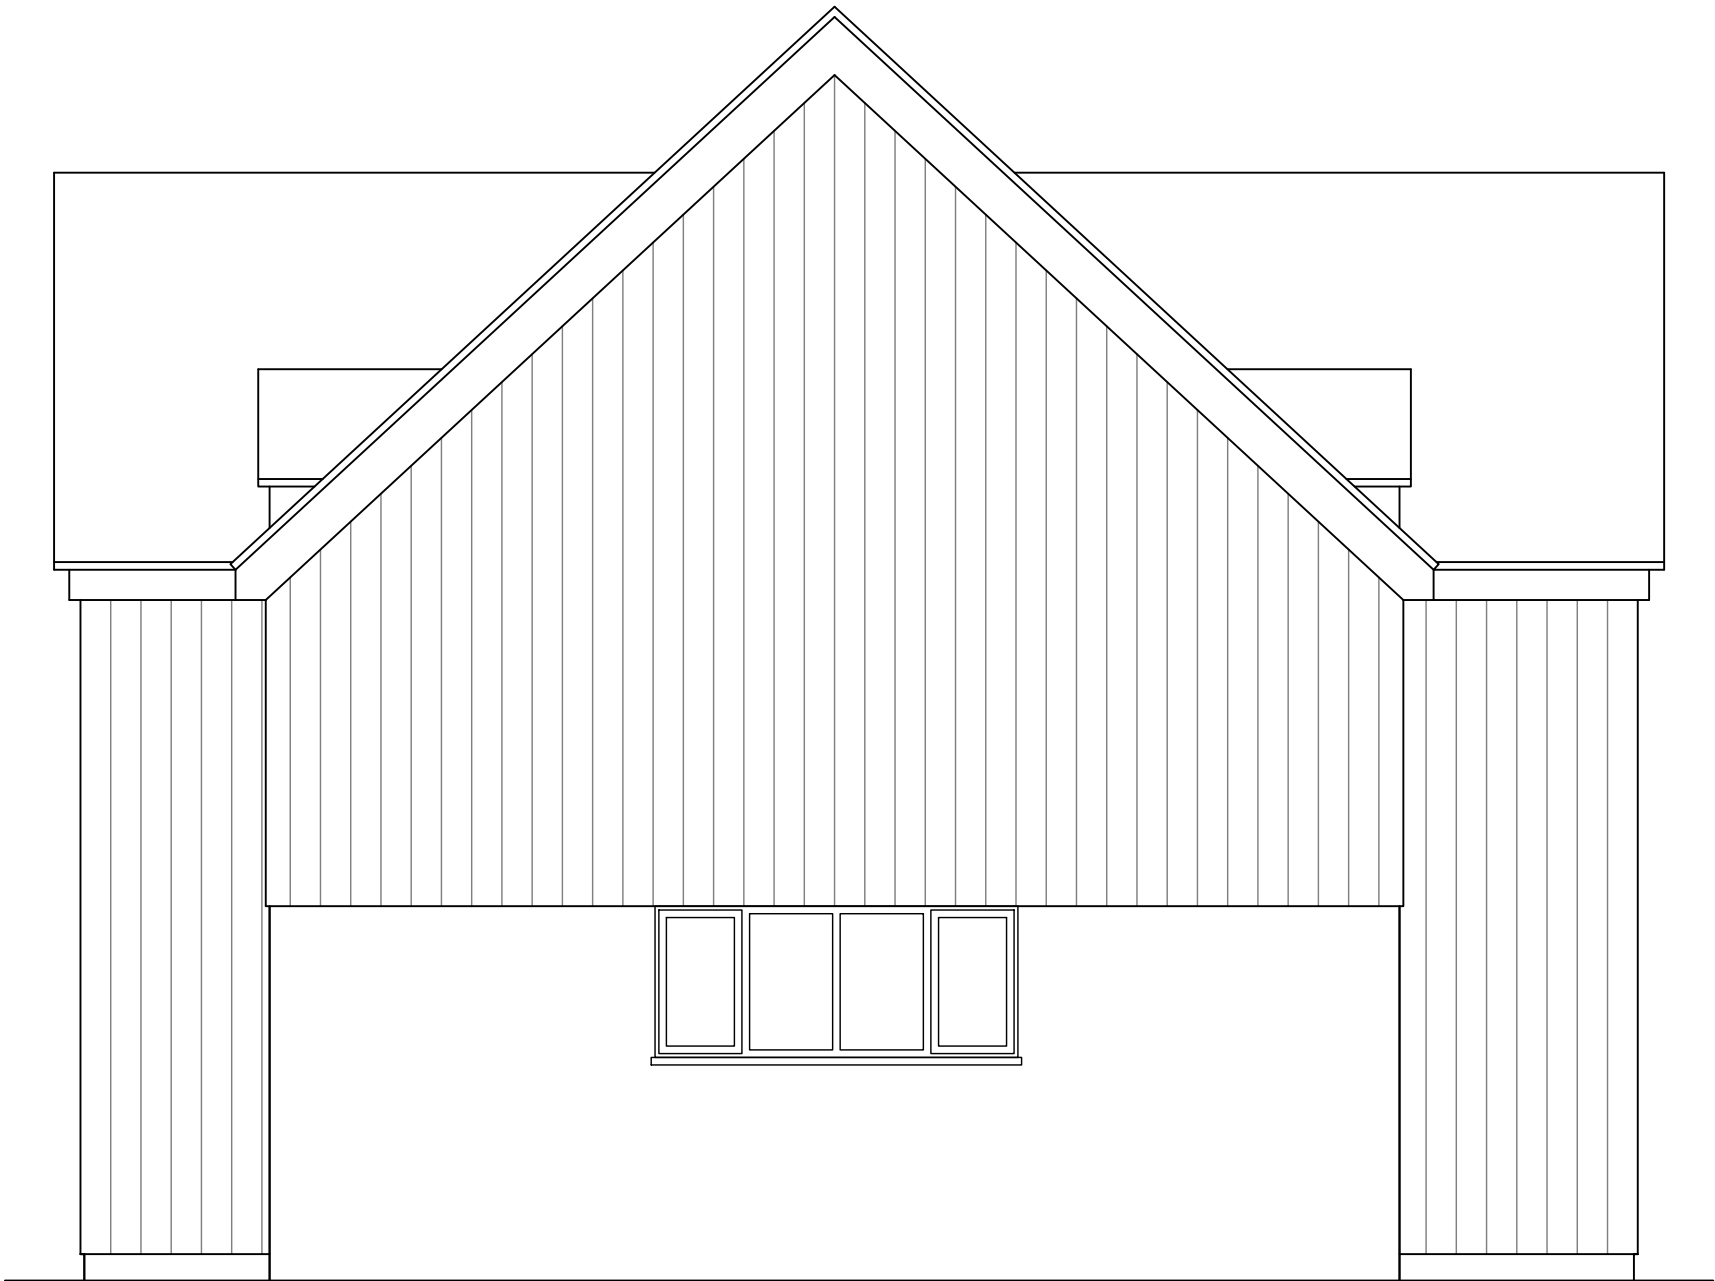

 
A	M Harrison	07.01.2025	First Issue			
ISSUE	BY	DATE	DESCRIPTION		APPROVED	DATE
Scale	1:50	Dimensions	mm	Tolerance	Mass	Projection 3rd Angle
Drawing Owner			Title			
 T : 01189 770404			Linden House, Bath Road, Hare Hatch, Wokingham RG10 9SE, Additional Property, Proposed North East Elevation			
Drawn by			Drawing Number		Sheet	Issue
			24/LHHH/051		1/1	A

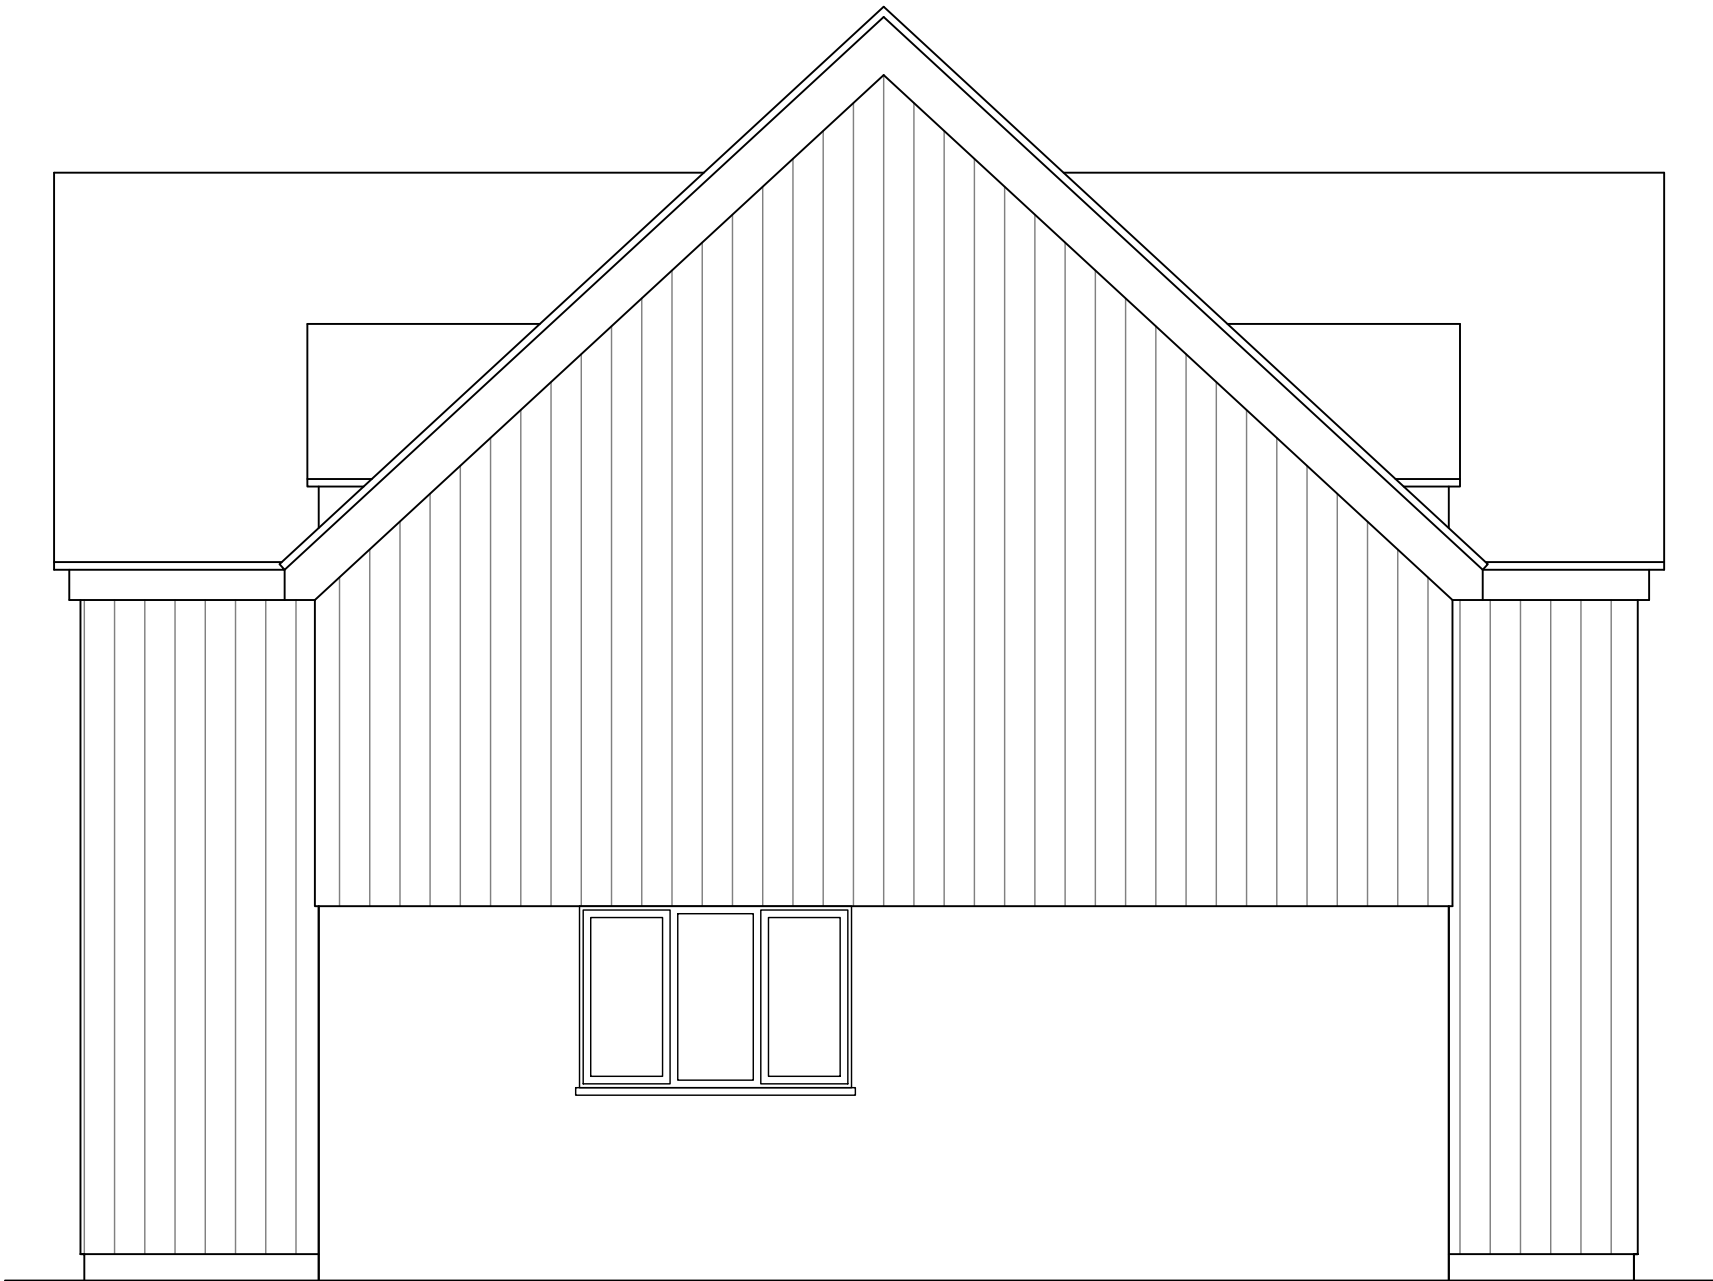


A	M Harrison	07.01.2025	First Issue			
ISSUE	BY	DATE	DESCRIPTION		APPROVED	DATE
Scale	1:50	Dimensions mm	Tolerance	Mass	Projection 3rd Angle	
Drawing Owner			Title			
 T : 01189 770404			Linden House, Bath Road, Hare Hatch, Wokingham RG10 9SE, Additional Property, Proposed South West Elevation			
Drawn by			Drawing Number		Sheet	Issue
			24/LHHH/052		1/1	A



A	M Harrison	07.01.2025	First Issue		APPROVED	DATE
ISSUE	BY	DATE	DESCRIPTION		APPROVED	DATE
Scale	1:200	Dimensions	mm	Tolerance	Mass	Projection
						3rd Angle
Drawing Owner			Title			
 T : 01189 770404			Linden House, Bath Road, Hare Hatch, Wokingham RG10 9SE, Additional Property, Proposed Site Plan			
Drawn by			Drawing Number		Sheet	Issue
			24/LHHH/06		1/1	A

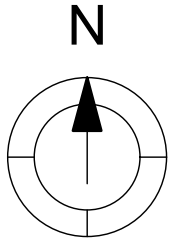

 A	M Harrison	07.01.2025	First Issue			
ISSUE	BY	DATE	DESCRIPTION		APPROVED	DATE
Scale	1:1250	Dimensions	mm	Tolerance	Mass	Projection
						3rd Angle
Drawing Owner			Title			
 T : 01189 770404			Linden House, Bath Road, Hare Hatch, Wokingham RG10 9SE, Additional Property, Proposed Location Plan			
Drawn by			Drawing Number		Sheet	Issue
			24/LHHH/07		1/1	A