



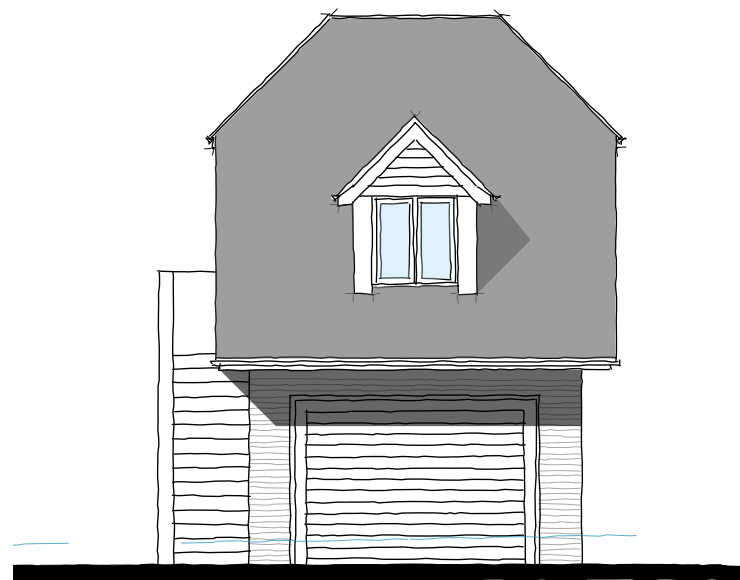


SOUTH ELEVATION

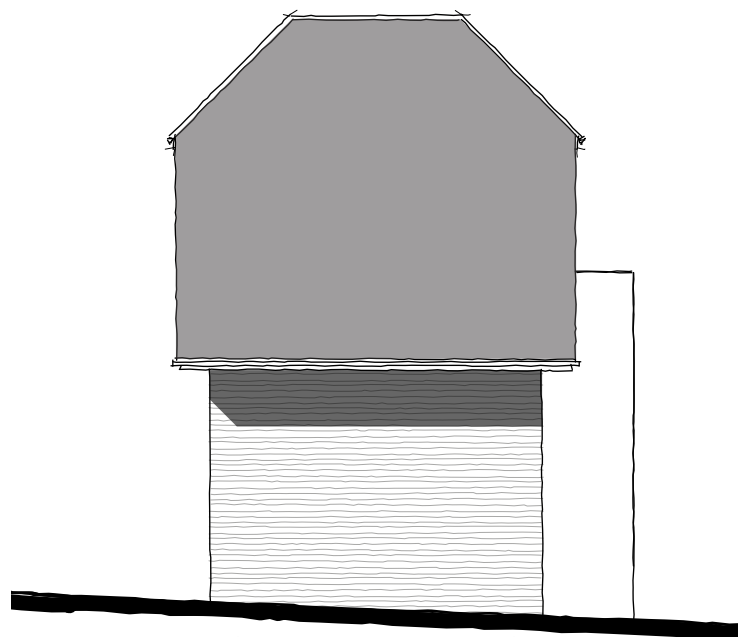

EAST ELEVATION



NORTH ELEVATION

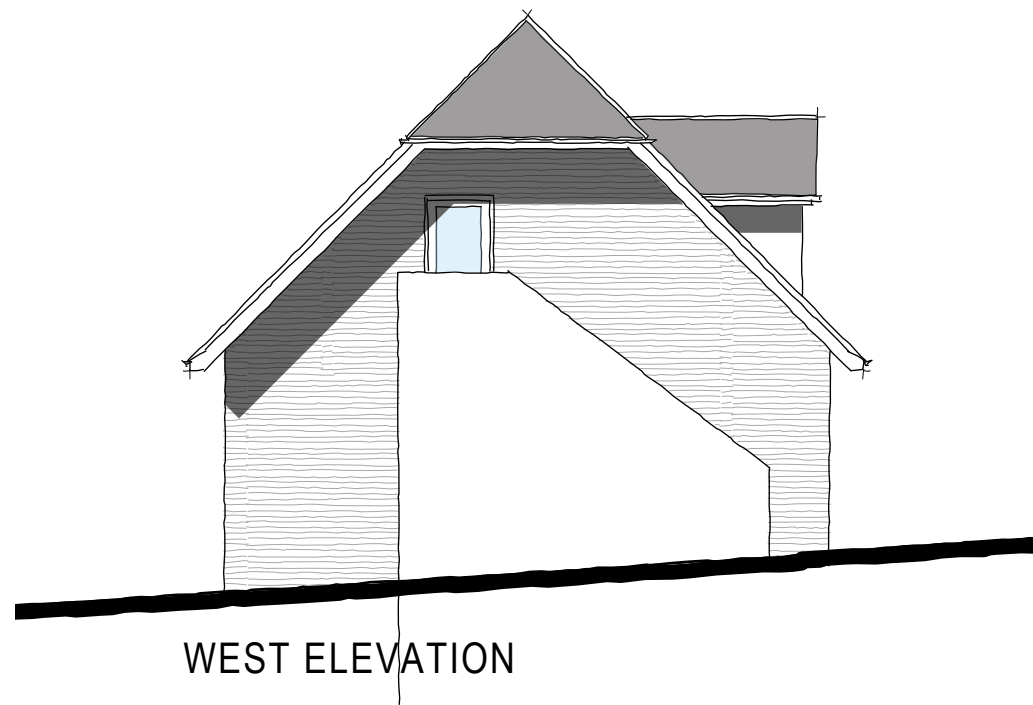

WEST ELEVATION

1:100 scale Bar
This Drawing has been produced for printing onto A3 size paper,



REV	COMMENTS	DATE

TCB

TC Biggin Architecture
 ARCHITECTURE & PLANNING
www.tcbarchitecture.co.uk • info@tcbarchitecture.co.uk • 07889 218936

CLIENT Mr J Jones
PROJECT The Manor, Land adjacent to the Coach House, North Court, The Ridges, Finchampstead, RG40 3SH
DRAWING PROPOSED GARAGE ELEVATIONS

DATE Feb 24 DWG SCALE 1:100 DRAWN TB DWG No. 180/207 REV A

VERIFY ALL DIMENSIONS BEFORE SETTING OUT, COMMENCING WORK OR PRODUCTION OF FABRICATION DRAWINGS. REPORT ANY DISCREPANCIES TO THE SITE SUPERVISOR IMMEDIATELY. ©