



00 EXISTING RUSCOMBE LANE FACING ELEVATION
Scale: 1:100 @ A1




01 PROPOSED RUSCOMBE LANE FACING ELEVATION
Scale: 1:100 @ A1

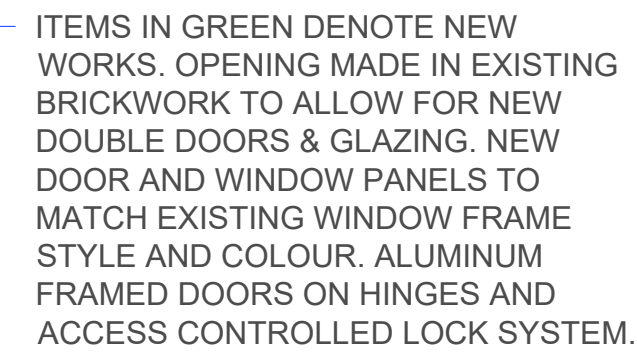

- | | | | | | | |
|---|---|---|---|---|---|---|
|  |  |  |  |  |  |  |
| Hardcore Subbase | Poured concrete | Wrought Iron fence & gate | Tarmac | Grass | Ground | Stone / Brick |

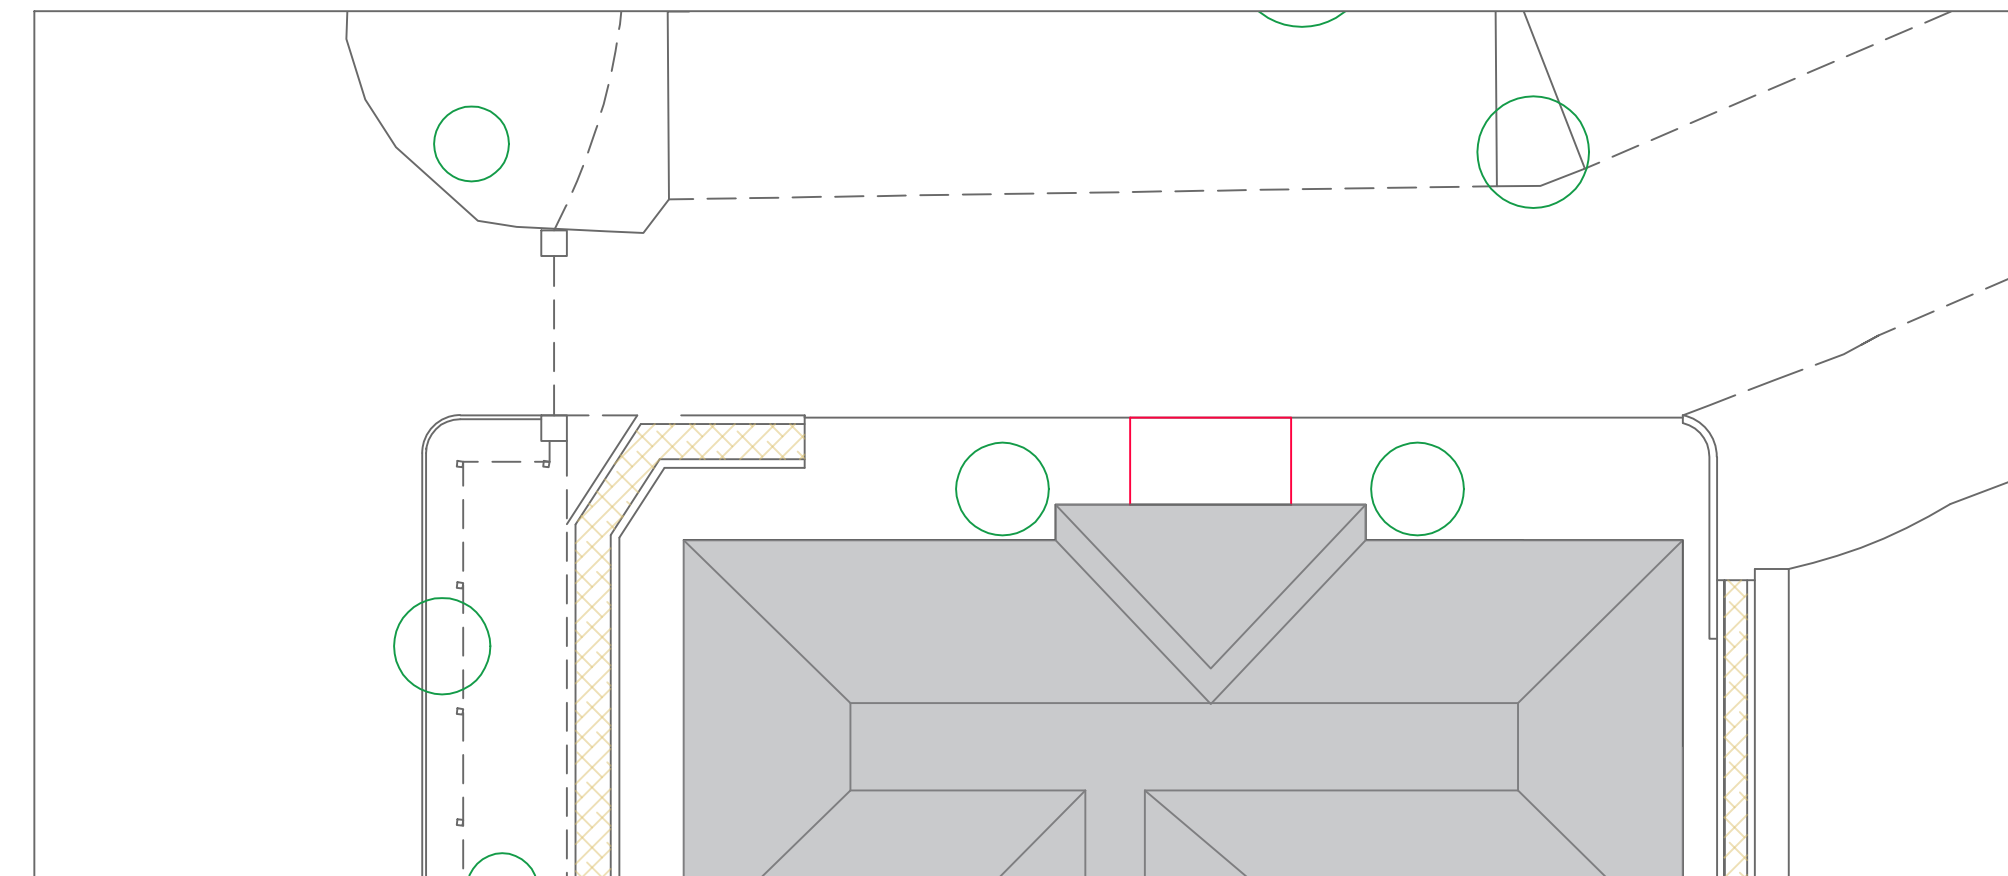

05 EXISTING SITE LAYOUT PLAN
Scale: 1:200 @ A1

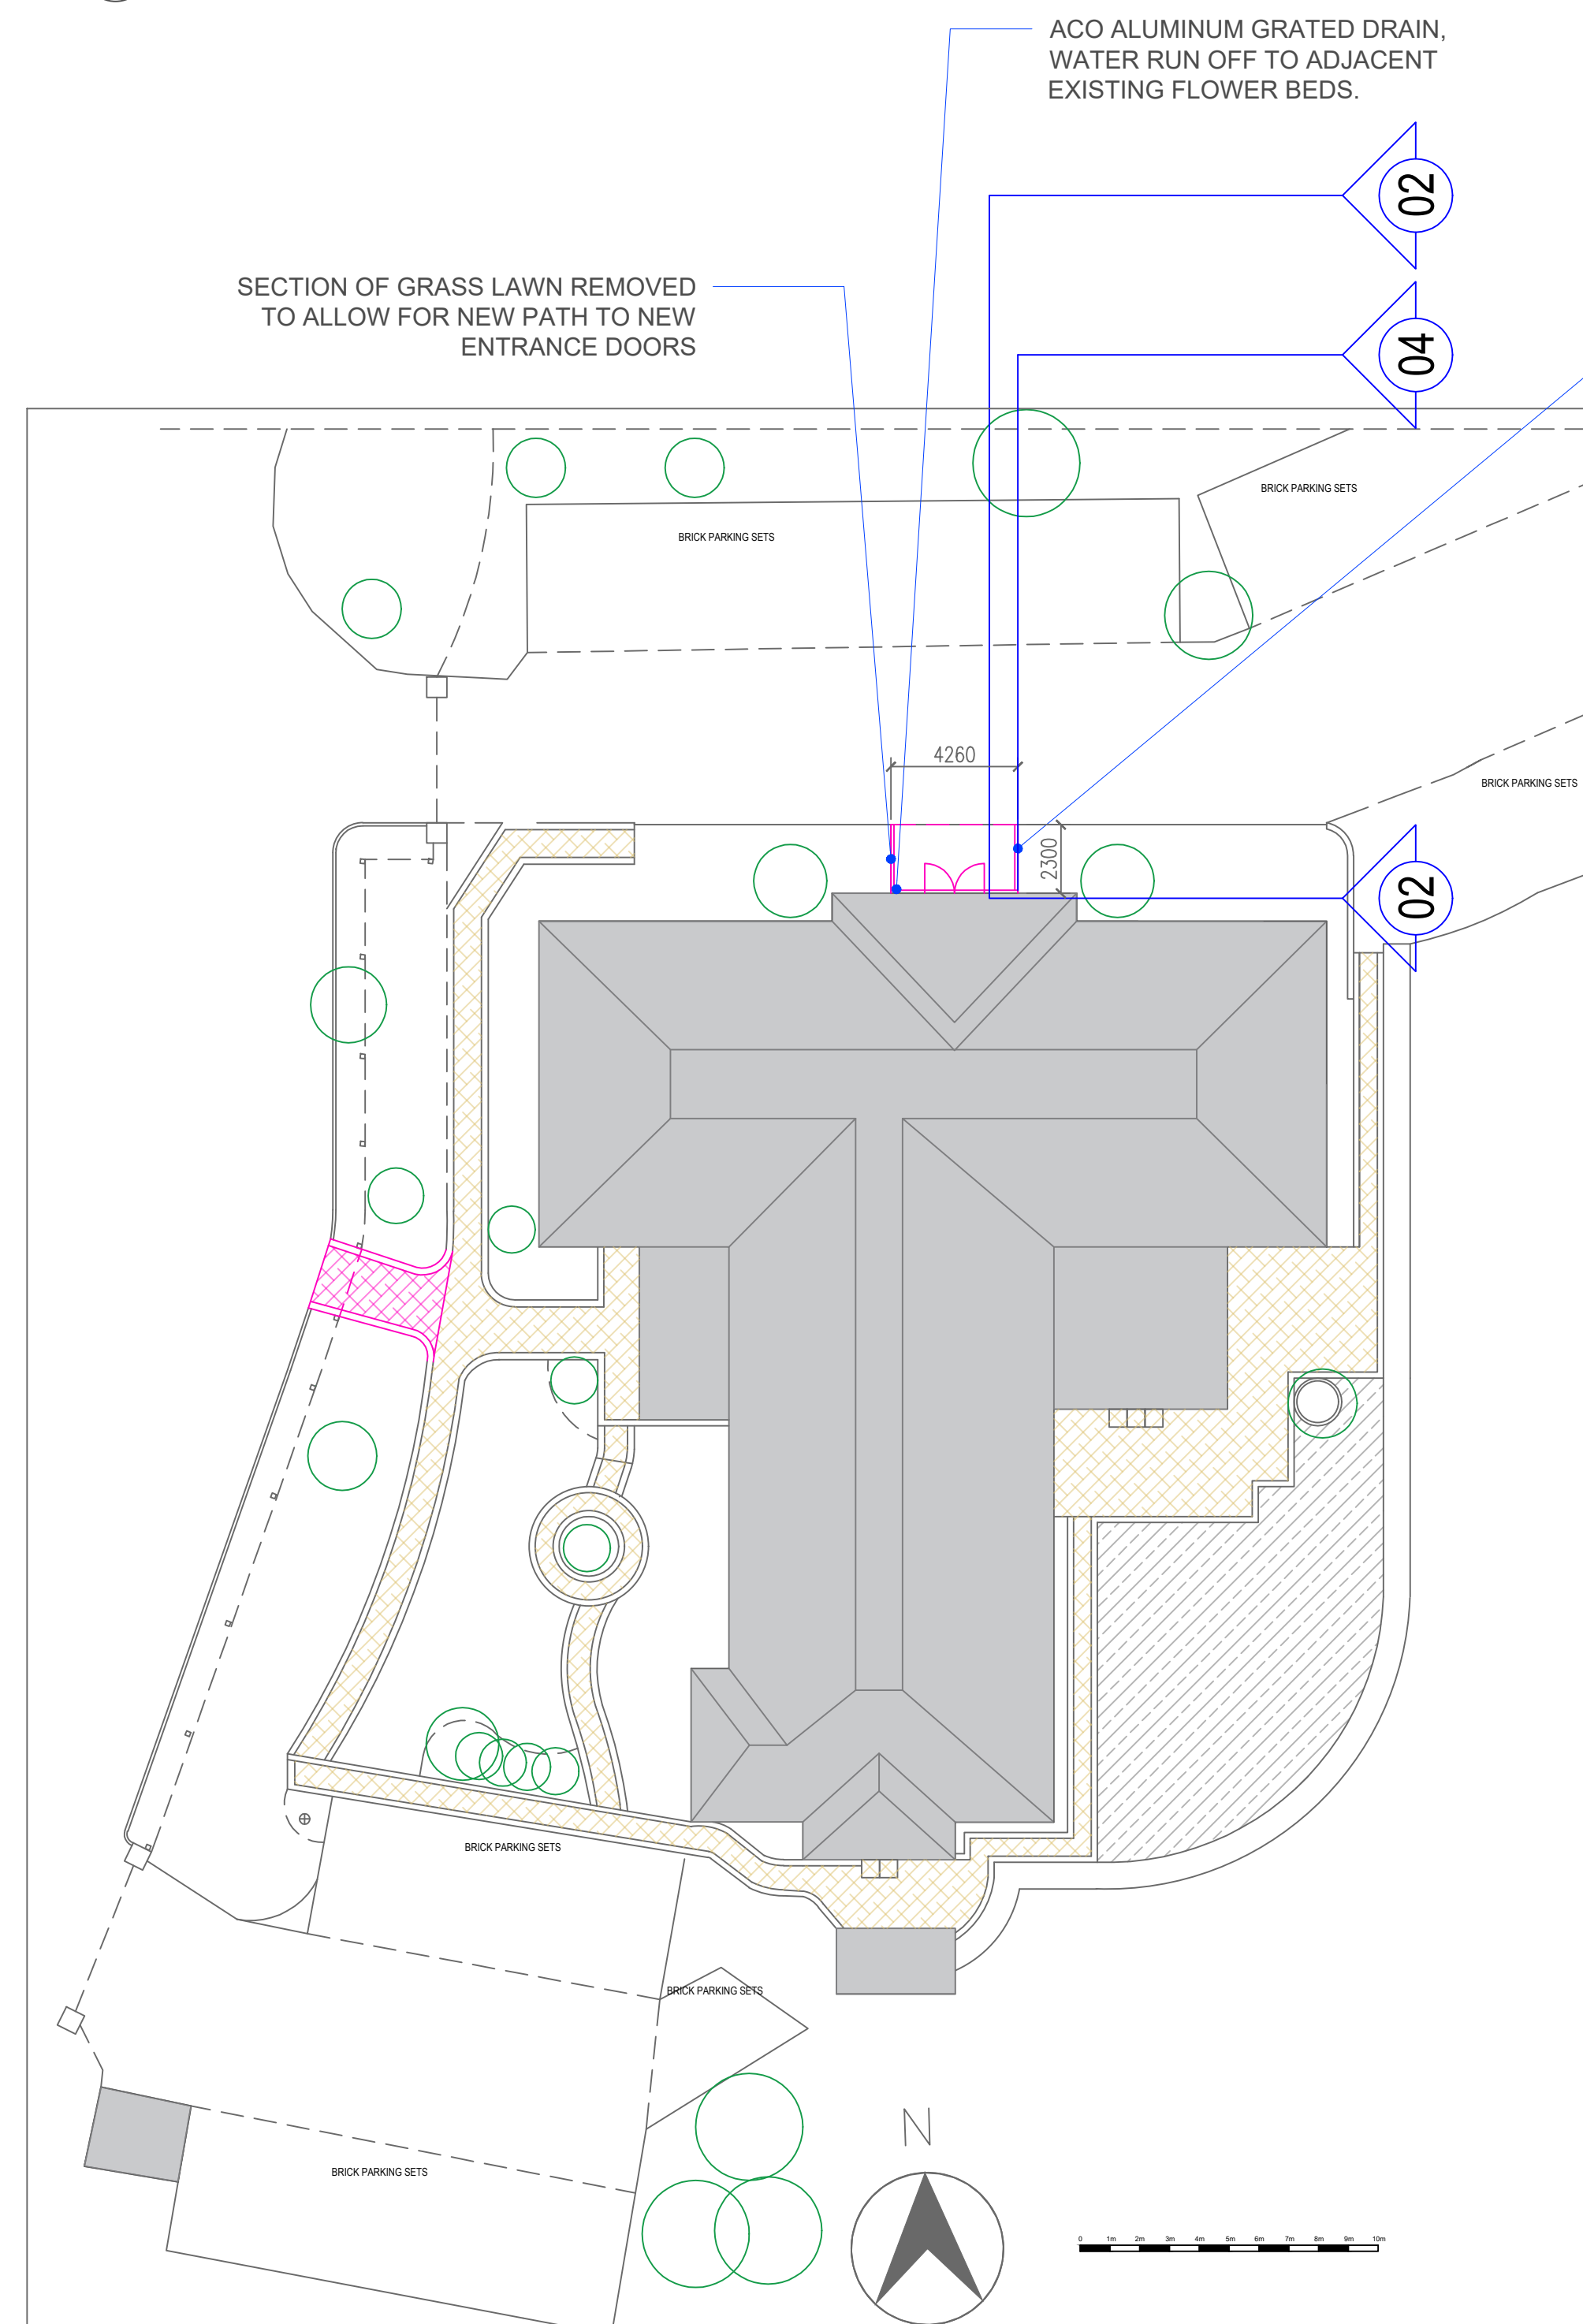

06 PROPOSED SITE LAYOUT PLAN
Scale: 1:200 @ A1



05 EXISTING EXTERIOR FRONT ELEVATION
Photograph

NEW 100mm THICK NON-POROUS CONCRETE PATH TO EXISTING TARMAC LEVEL, 150mm HARDCORE SUB-BASE.

NON-POROUS CONCRETE COARSE AGGREGATE, CEMENT AND WATER. BRICK RETAINING WALL EITHER SIDE OF PATH - TO COMPRISE OF A 260MM HIGH MATCHING BRICK FINISH OF MAIN BUILDING. BRICKS LAID ON 450 X 300 FOOTINGS. BRICKS TO MATCH EXISTING BUILDING.

Working at height - Unless required otherwise
Design as safe as possible unless required otherwise
Weight manual handling - if equipment is required we be sure to have trained person

This drawing and the intellectual contents within remain the copyright of Form Workplace Solutions Ltd and under no circumstances should be replicated or divulged to a third party without the written consent of the copyright holder.

All dimensions are to be checked on site by the contractor and any discrepancies reported to the design team

REVISION

CO	First issue	05.05.26
CO	For information	01.07.26
CO	For information	13.07.26

SURVEY DATA BY FORM

CLIENT:	ZETES
SITE ADDRESS:	The Mill, Ruscombe Lane Twyford Reading RG10 9JT

DRAWING TITLE	Proposed Exterior Works
---------------	-------------------------

DRAWING NUMBER:	SCALE:	DATE:	DRAWN BY	CHECKED BY
E7866.200.00.202	1:100@A1	13.07.26	D.C	C.B

form
form workplace solutions

SECOND FLOOR, CHILTERN HOUSE
49-51 DEAN STREET, MARLOW
BUCKINGHAMSHIRE SL7 3AA
Tel. 01494 464686
www.formsws.co.uk