




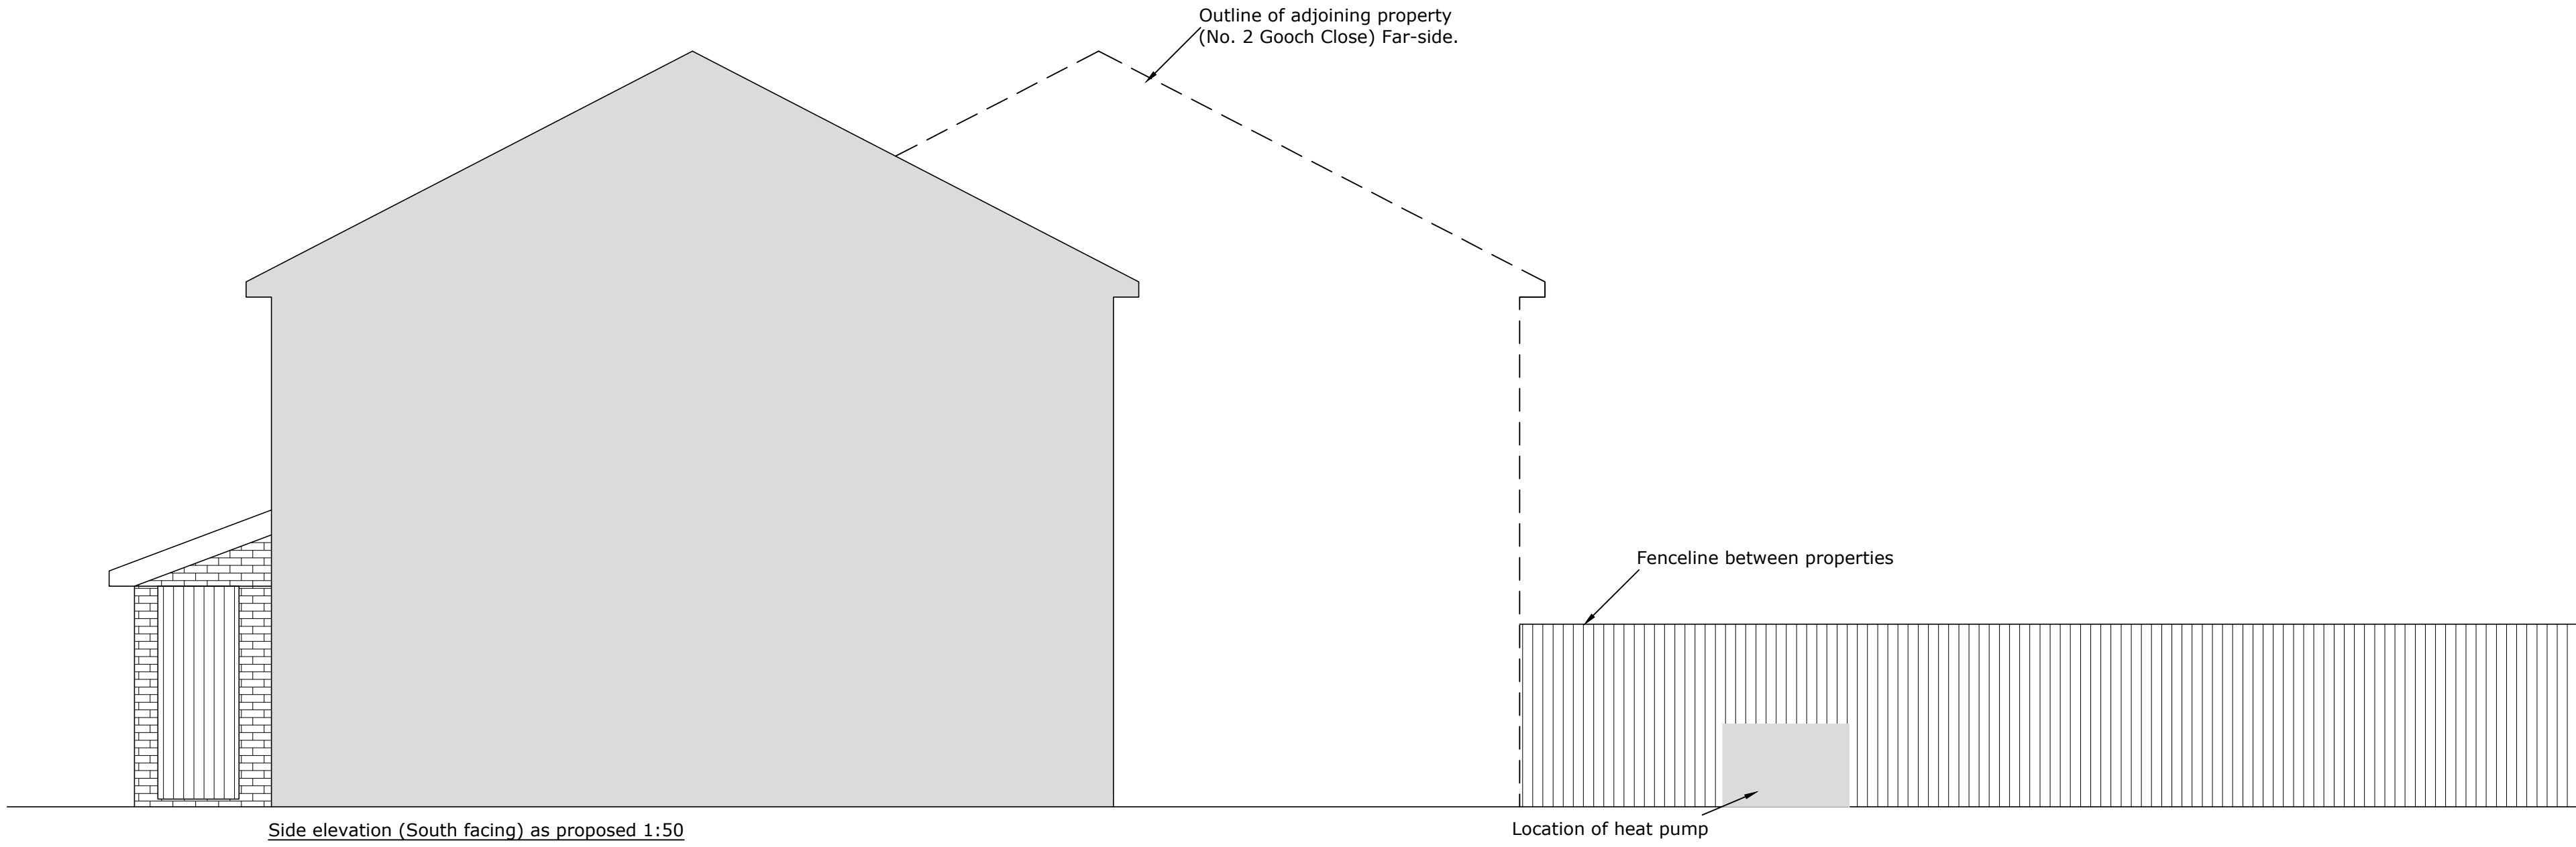


Side elevation (South facing) as proposed 1:50

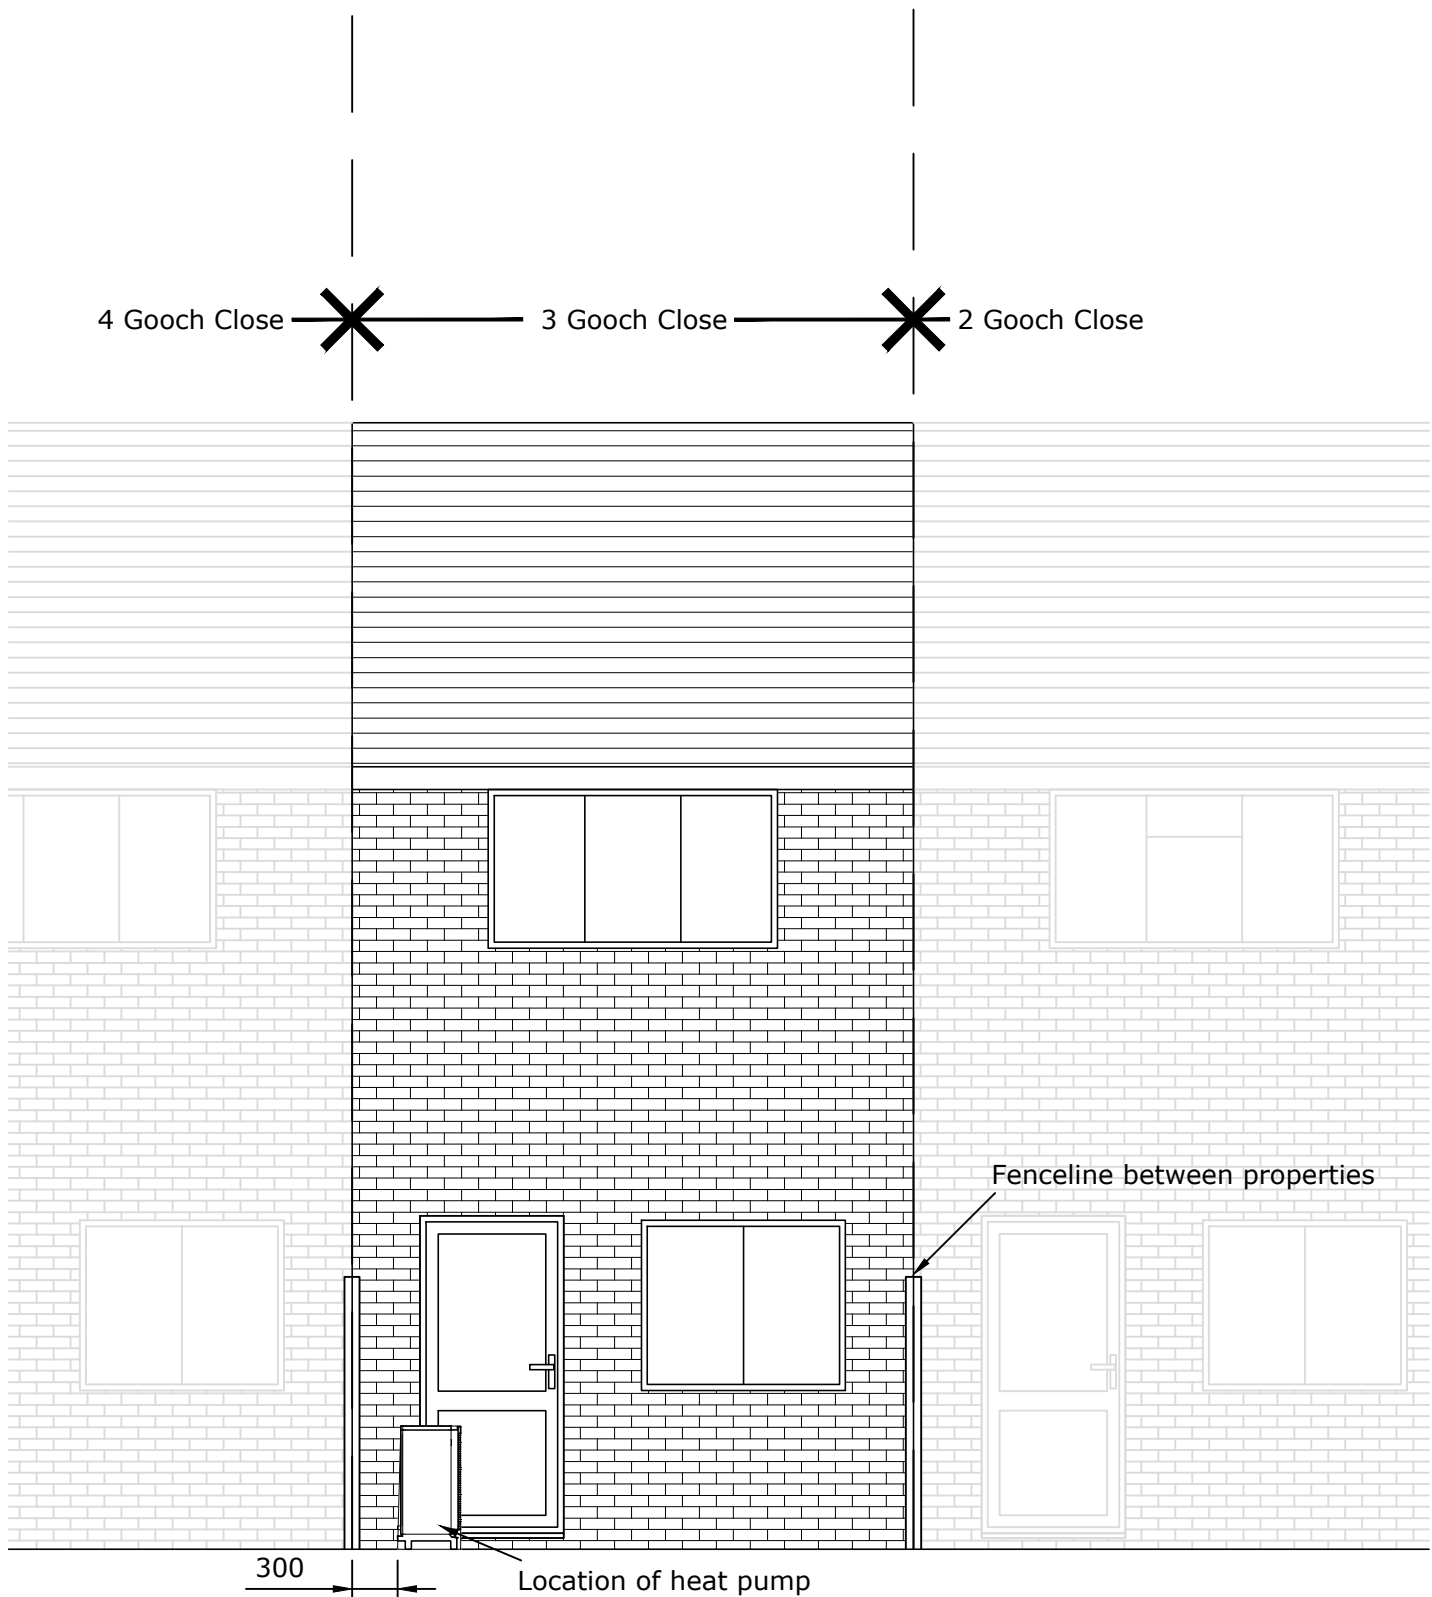

Rear elevation (East facing) as proposed 1:50

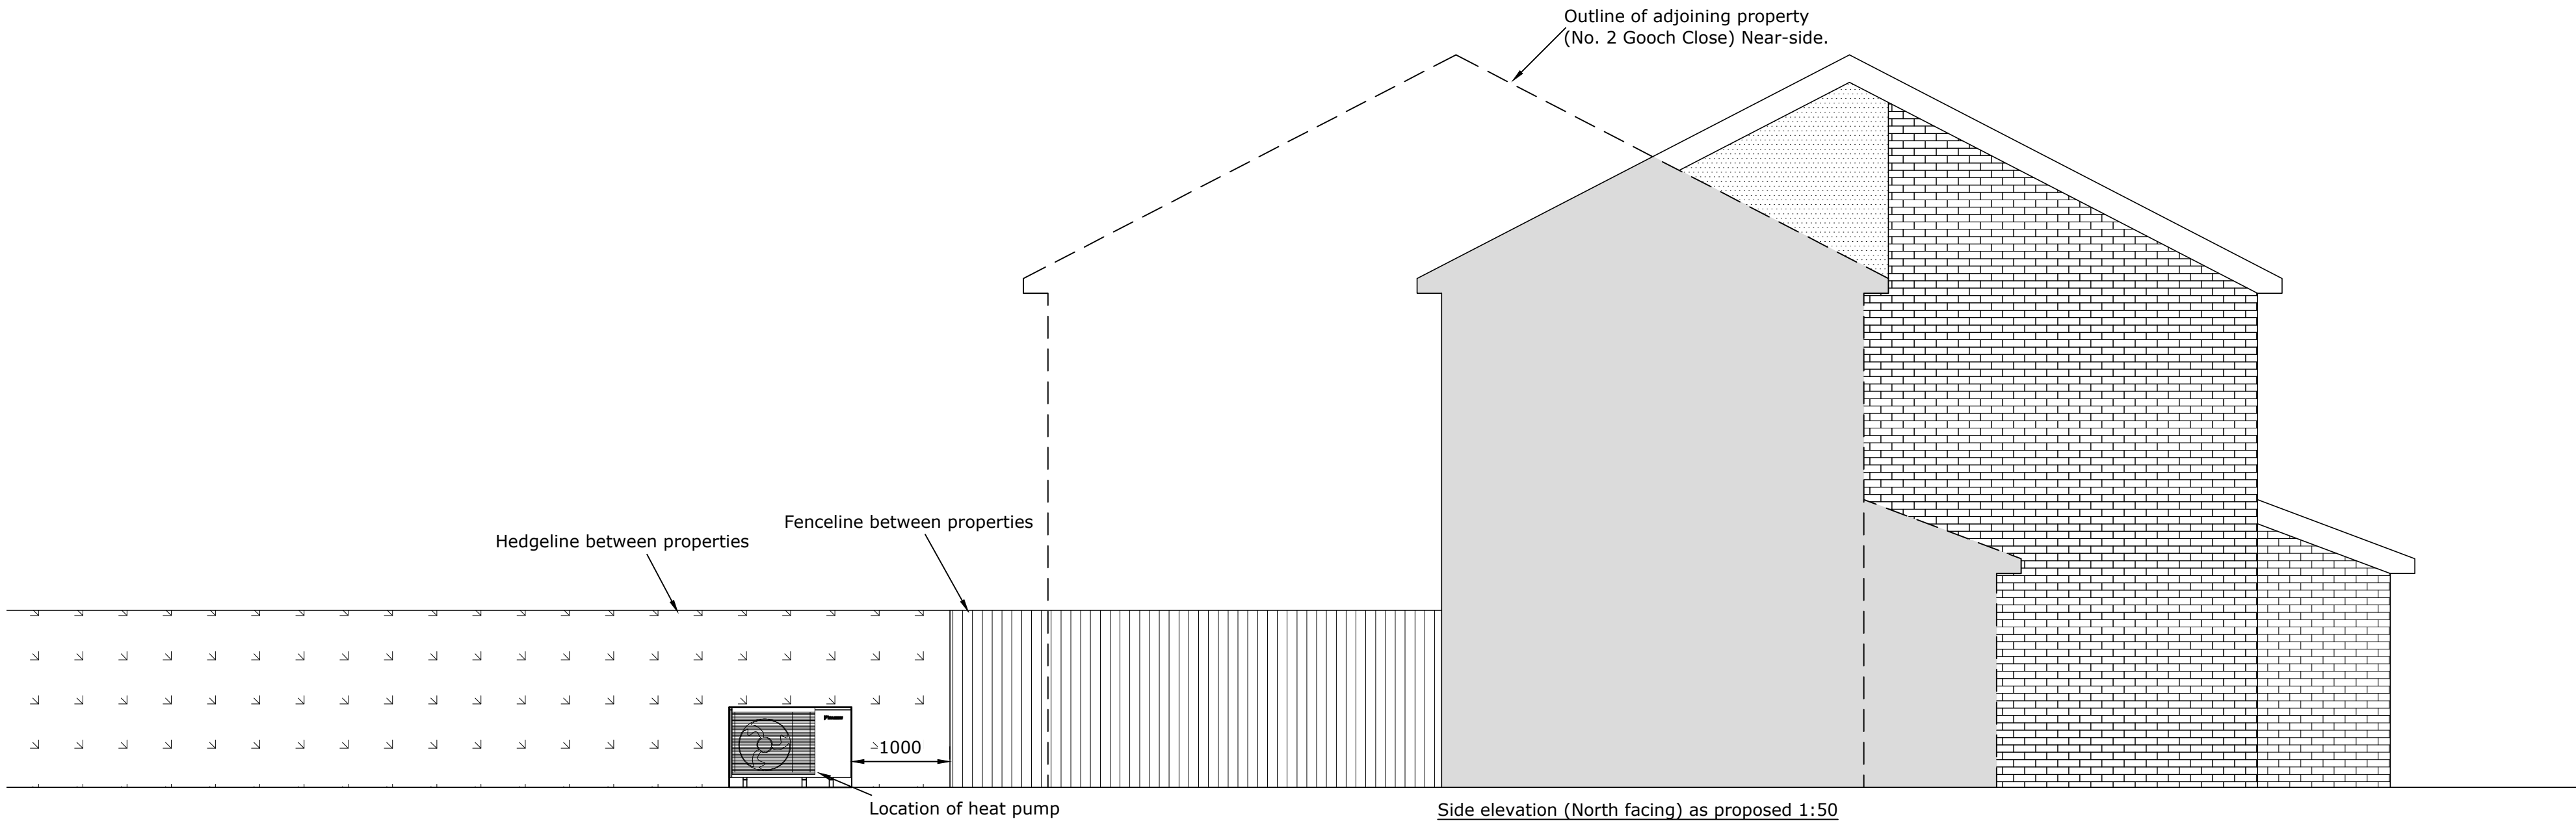

Side elevation (North facing) as proposed 1:50

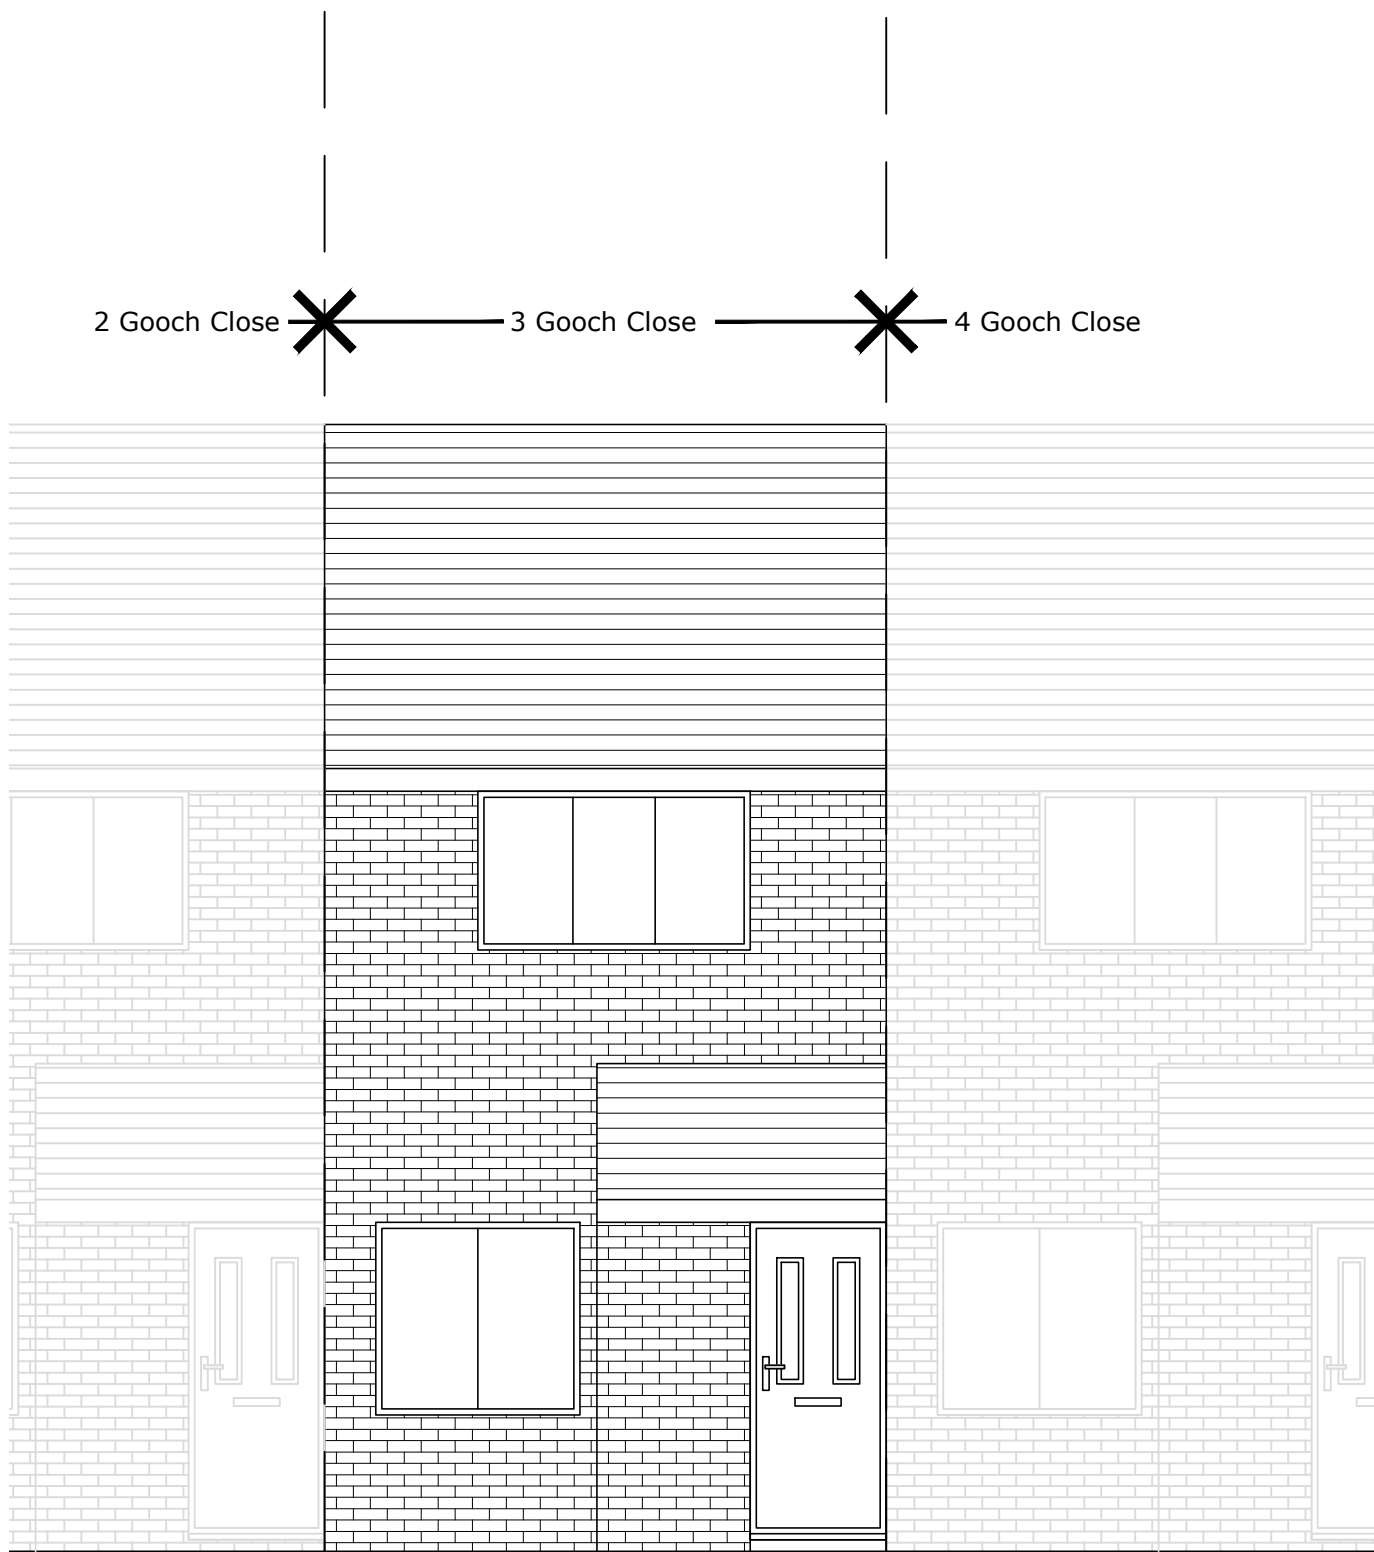


Front elevation (West facing) as proposed 1:50

Client/Project:
Leila Naboulsi,
3 Gooch Close, Twyford,
Reading, RG10 0XS

Project status:
PLANNING
Drawing title: Elevations as proposed showing
location of air source heat pump

Rev: A Location of heat pump revised
Description:

AK 25.10.24
By: Date:

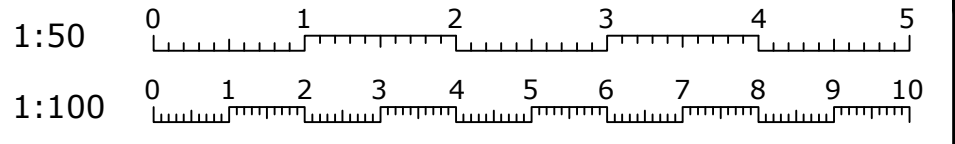

Scale: 1:50	Paper Size: A1	Drawn: A Kenyon	Checked: O. Barnes
Project ID: J-217A604C	Drawing No: 04	Revision: A	Date: Oct 2024