


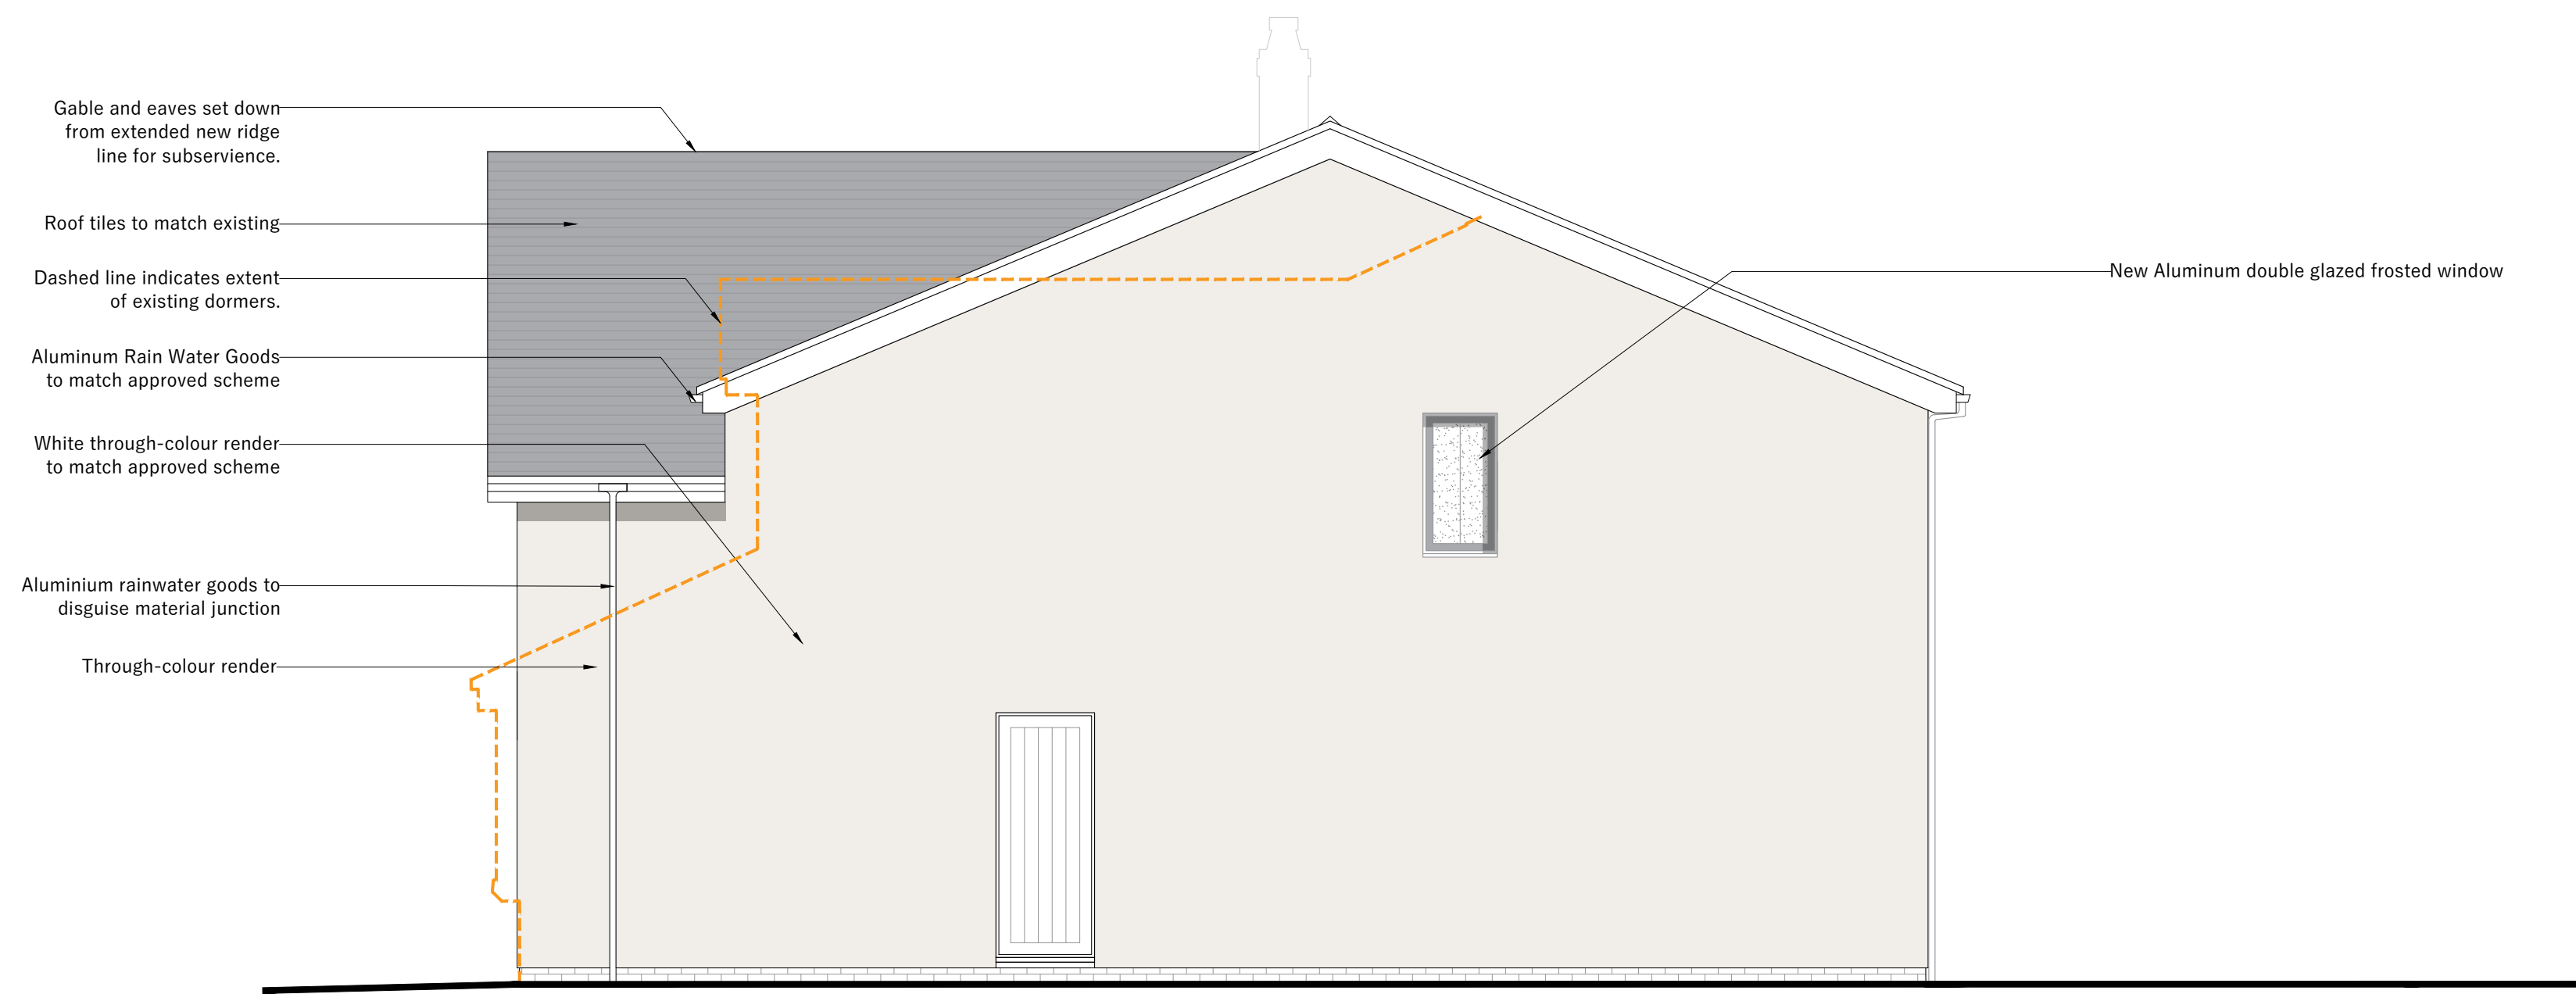

PROPOSED EAST ELEVATION



PROPOSED NORTH ELEVATION

 PHILIP WADGE ARCHITECTURE		www.philipwadge.co.uk info@philipwadge.co.uk 01635 736440
PROJECT Roof Enlargement involving gable frontage to replace existing dormers, and new entrance gates		CLIENT AT Lancambria, Basingstoke Road, Swallowfield, Reading, Wokingham, RG7 1PY
CLIENT		
TITLE PROPOSED ELEVATIONS		DATE 21/10/24
SCALE 1:50 @ A1 1:100 @ A3	DRAWING NUMBER 23027/PL/09	Rev L
All Rights Reserved © Philip Wadge Associates Ltd 2024		