

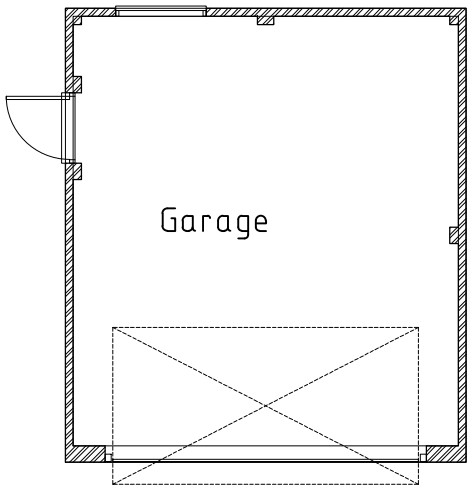



NOTE
Any discrepancies between this drawing, specialist contractor's drawings and client's specification should be notified imediently. All specialist contractors must visit site and be responsible for their own dimensions

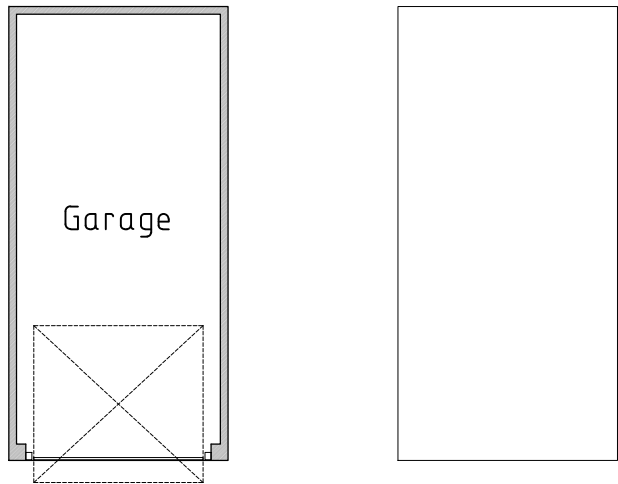

PLAN

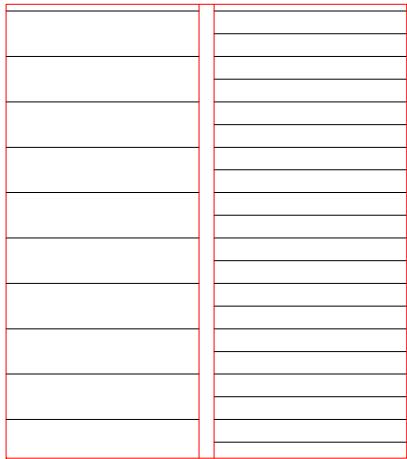


PLAN

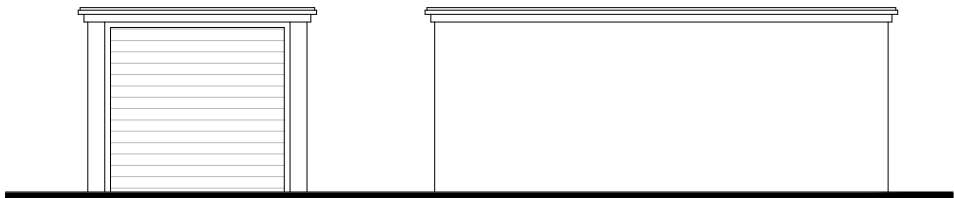

FRONT ELEVATION

SIDE ELEVATION

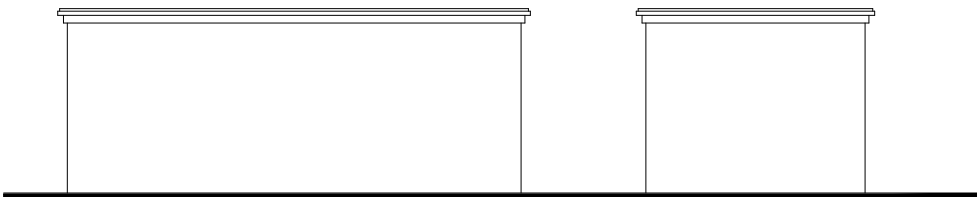

SIDE ELEVATION

REAR ELEVATION

REV. | DATE | COMMENTS

PROJECT
548 Wokingham Road,
Earley,
RG6 7JB

PROJECT TITLE
Demolition of existing pre-fab garage and
erection of new brick garage

DRAWING TITLE
EXISTING & PROPOSED PLAN & ELEVATIONS

SK-tec Ltd

Planning & Technical Services
58 Hilltop Road, earley, Reading, Berkshire, RG6 1DA
tel: 01183 759987, mob: 07714 100537
e-mail: steve@sk-tec.co.uk

CLIENT
Mr & Mrs Dougal

SCALE 1:100 (A3)

DATE July 25

DRG. No. 25/971-03

REV. A