


NOTE:
GLAZING TO TERRACES AND BALCONIES
TO BE OBSCURED GLAZING.


BLOCK 3 - FLAT 4 - 2 BED / 4 PERSON		
SPACE STANDARDS	REQUIRED	ACTUAL
FLOOR AREA	70.00m2	70.02m2
STORAGE	2.0m2	2.04m2
BEDROOM 1	11.5m2	12.20m2
BEDROOM 2	11.5m2	11.54m2

BLOCK 3 - FLAT 5 - 1 BED / 2 PERSON		
SPACE STANDARDS	REQUIRED	ACTUAL
FLOOR AREA	50.0m2	50.22m2
STORAGE	1.5m2	1.60m2
BEDROOM 1	11.5m2	12.41m2

BLOCK 3 - FLAT 6 - 2 BED / 4 PERSON		
SPACE STANDARDS	REQUIRED	ACTUAL
FLOOR AREA	70.00m2	70.02m2
STORAGE	2.0m2	2.04m2
BEDROOM 1	11.5m2	12.40m2
BEDROOM 2	11.5m2	11.54m2

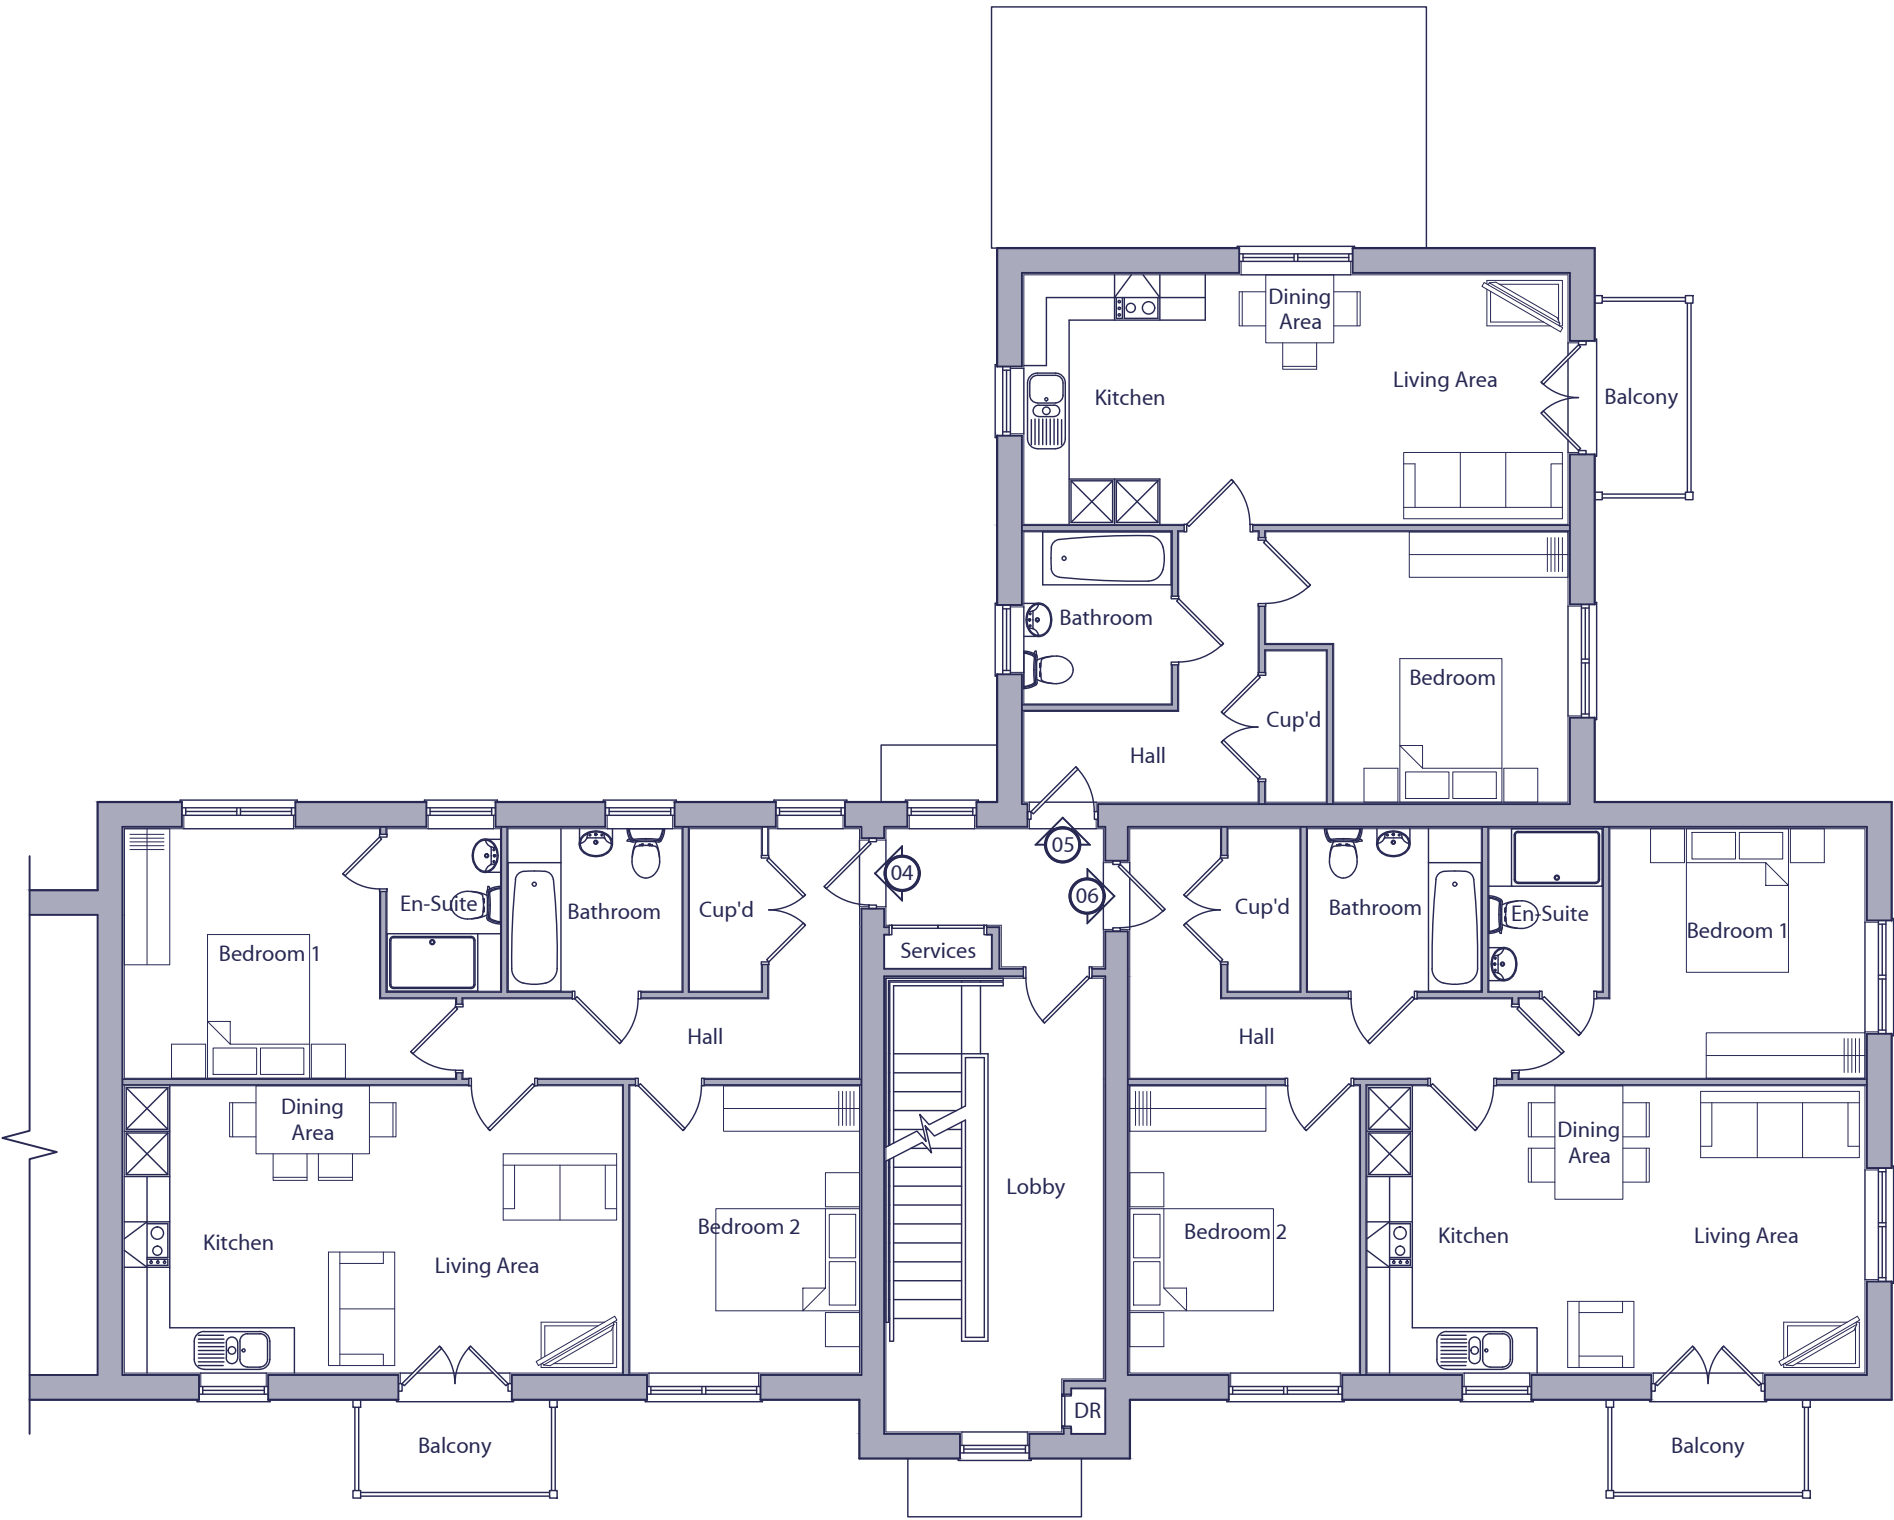

FIRST FLOOR PLAN

 

Rev.	Date	Description	Drawn	Checked
			ADS	DGP
Client		Scale	Drawn	Checked
Project		Date	File	
Drawing Title		Drg.No.	Rev.	Drawing Status
				PLANNING

AAP Architecture Ltd
Unit A, Monument Business Centre, Monument Way East, Woking, Surrey GU21 5LG
T 01483 727345 E projects@aap-arc.co.uk W aap-arc.co.uk