



NOTE:
GLAZING TO TERRACES AND BALCONIES
TO BE OBSCURED GLAZING.

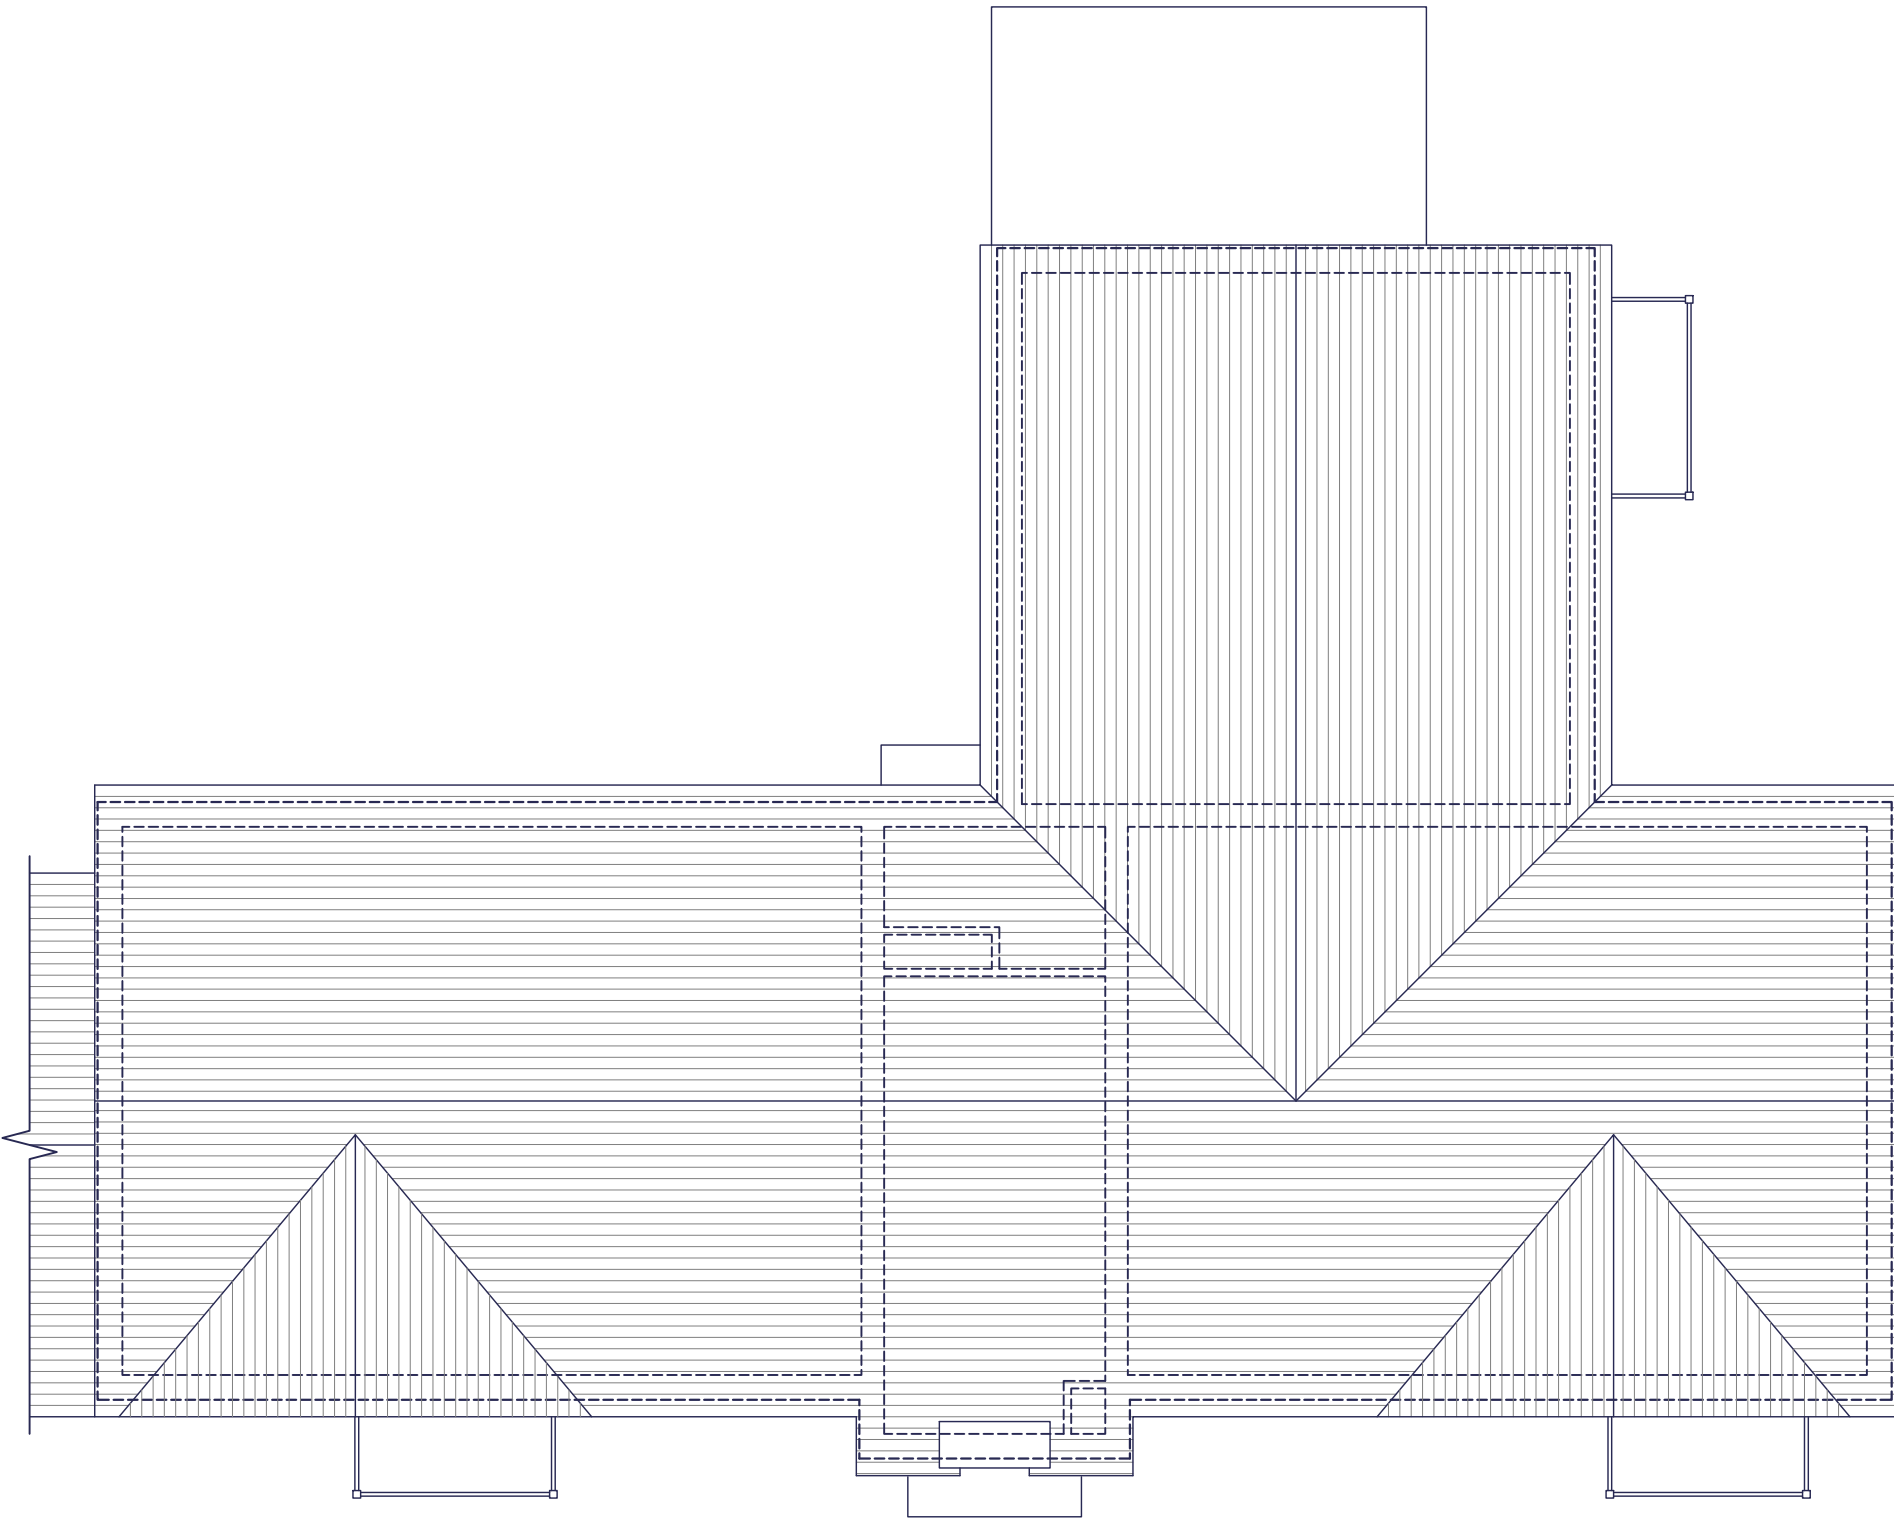

ROOF PLAN

 

Rev.	Date	Description	Drawn	Checked
-	-	-	-	-
Client			Scale	1:100 @ A3
Project		South Wokingham, Phases R7 & R13.	Date	Nov 2025
Drawing Title		Block 3 - Style 1 Roof Plan	Drg.No.	P1905.BLK3.104
			File	P1905 Block 3
			Rev.	-
			Drawing Status	PLANNING

