



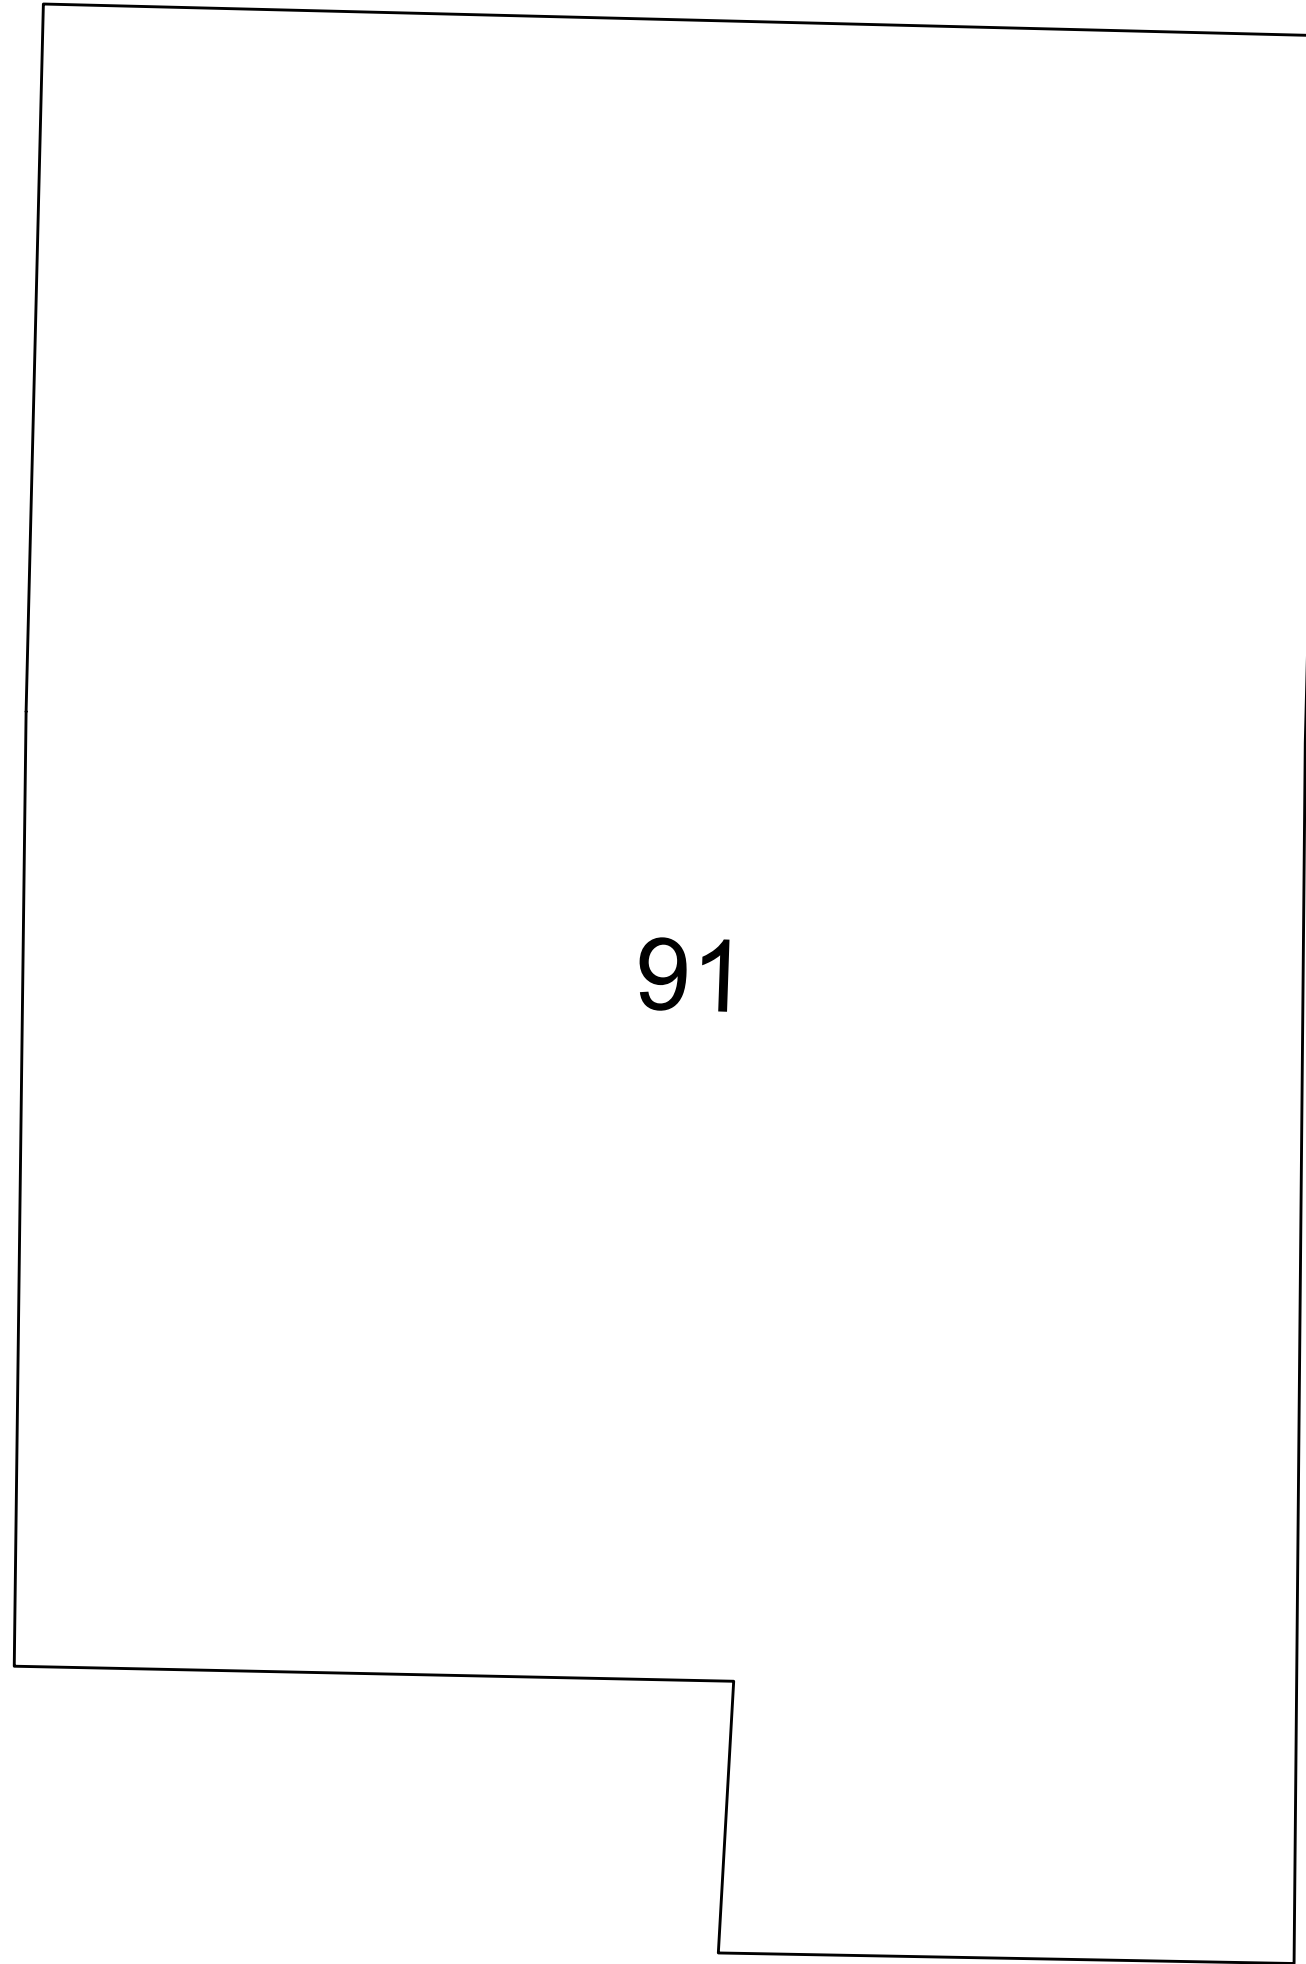

91

A

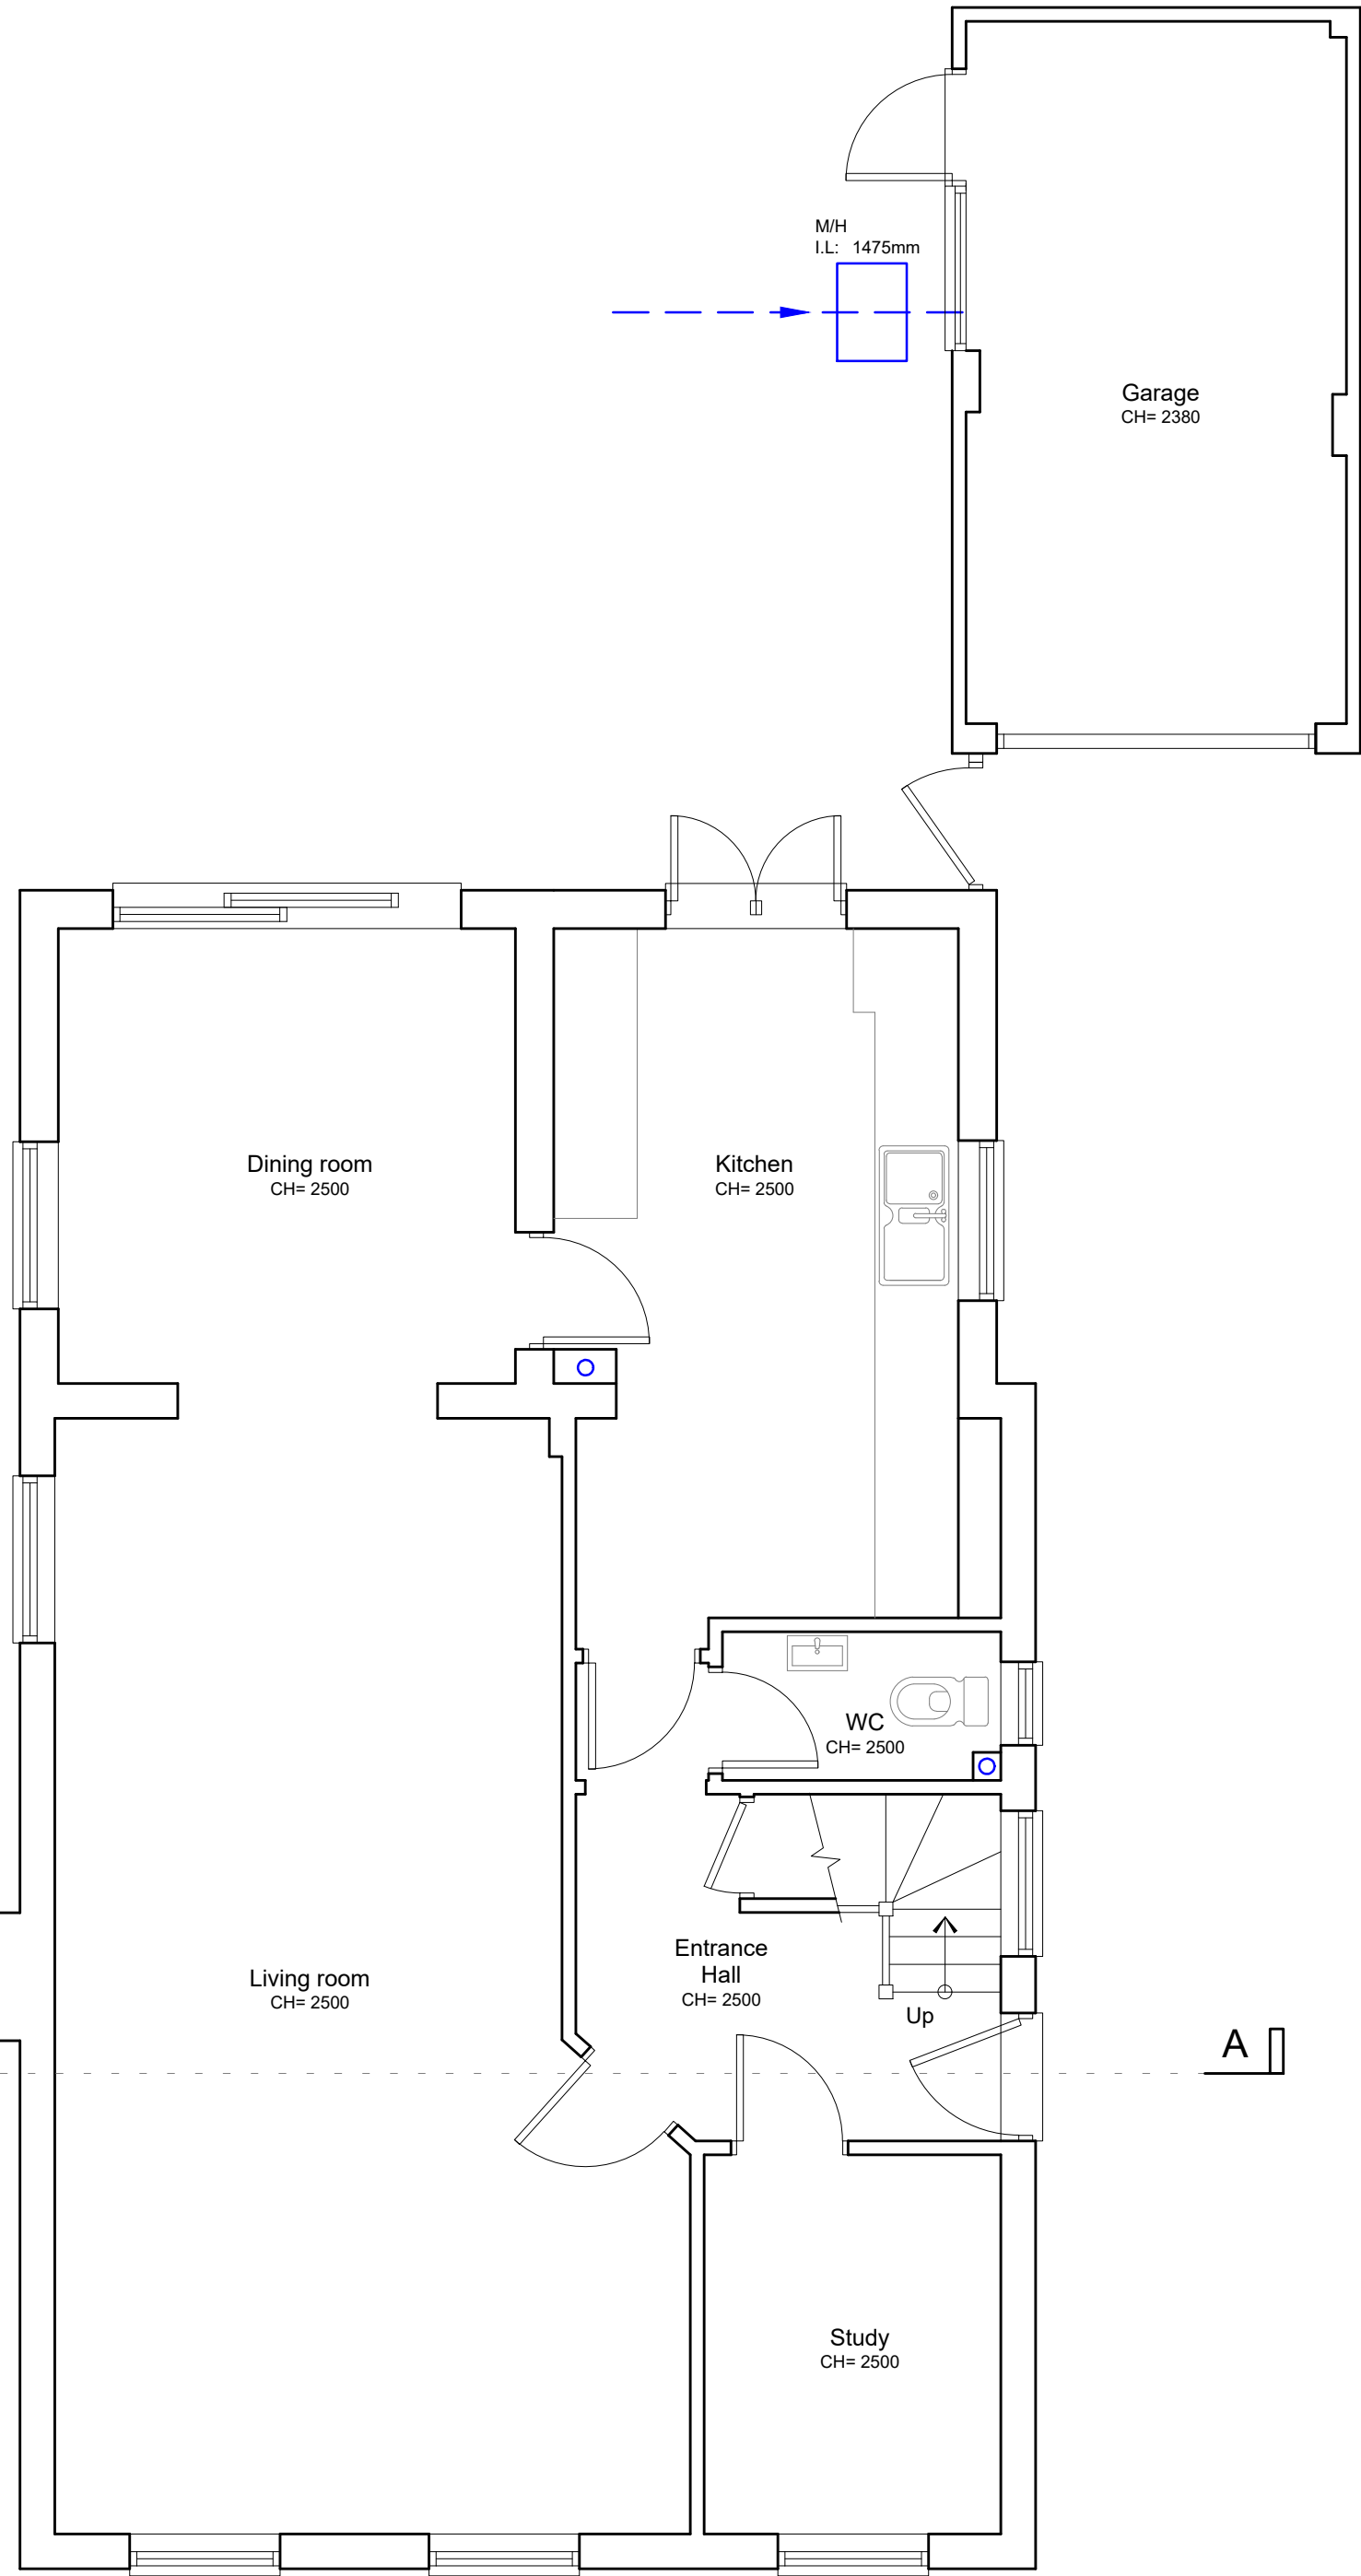

MH
I.L.: 1475mm

Garage
CH= 2380

Dining room
CH= 2500

Kitchen
CH= 2500

WC
CH= 2500


Entrance
Hall
CH= 2500

Up

Living room
CH= 2500

Study
CH= 2500

A

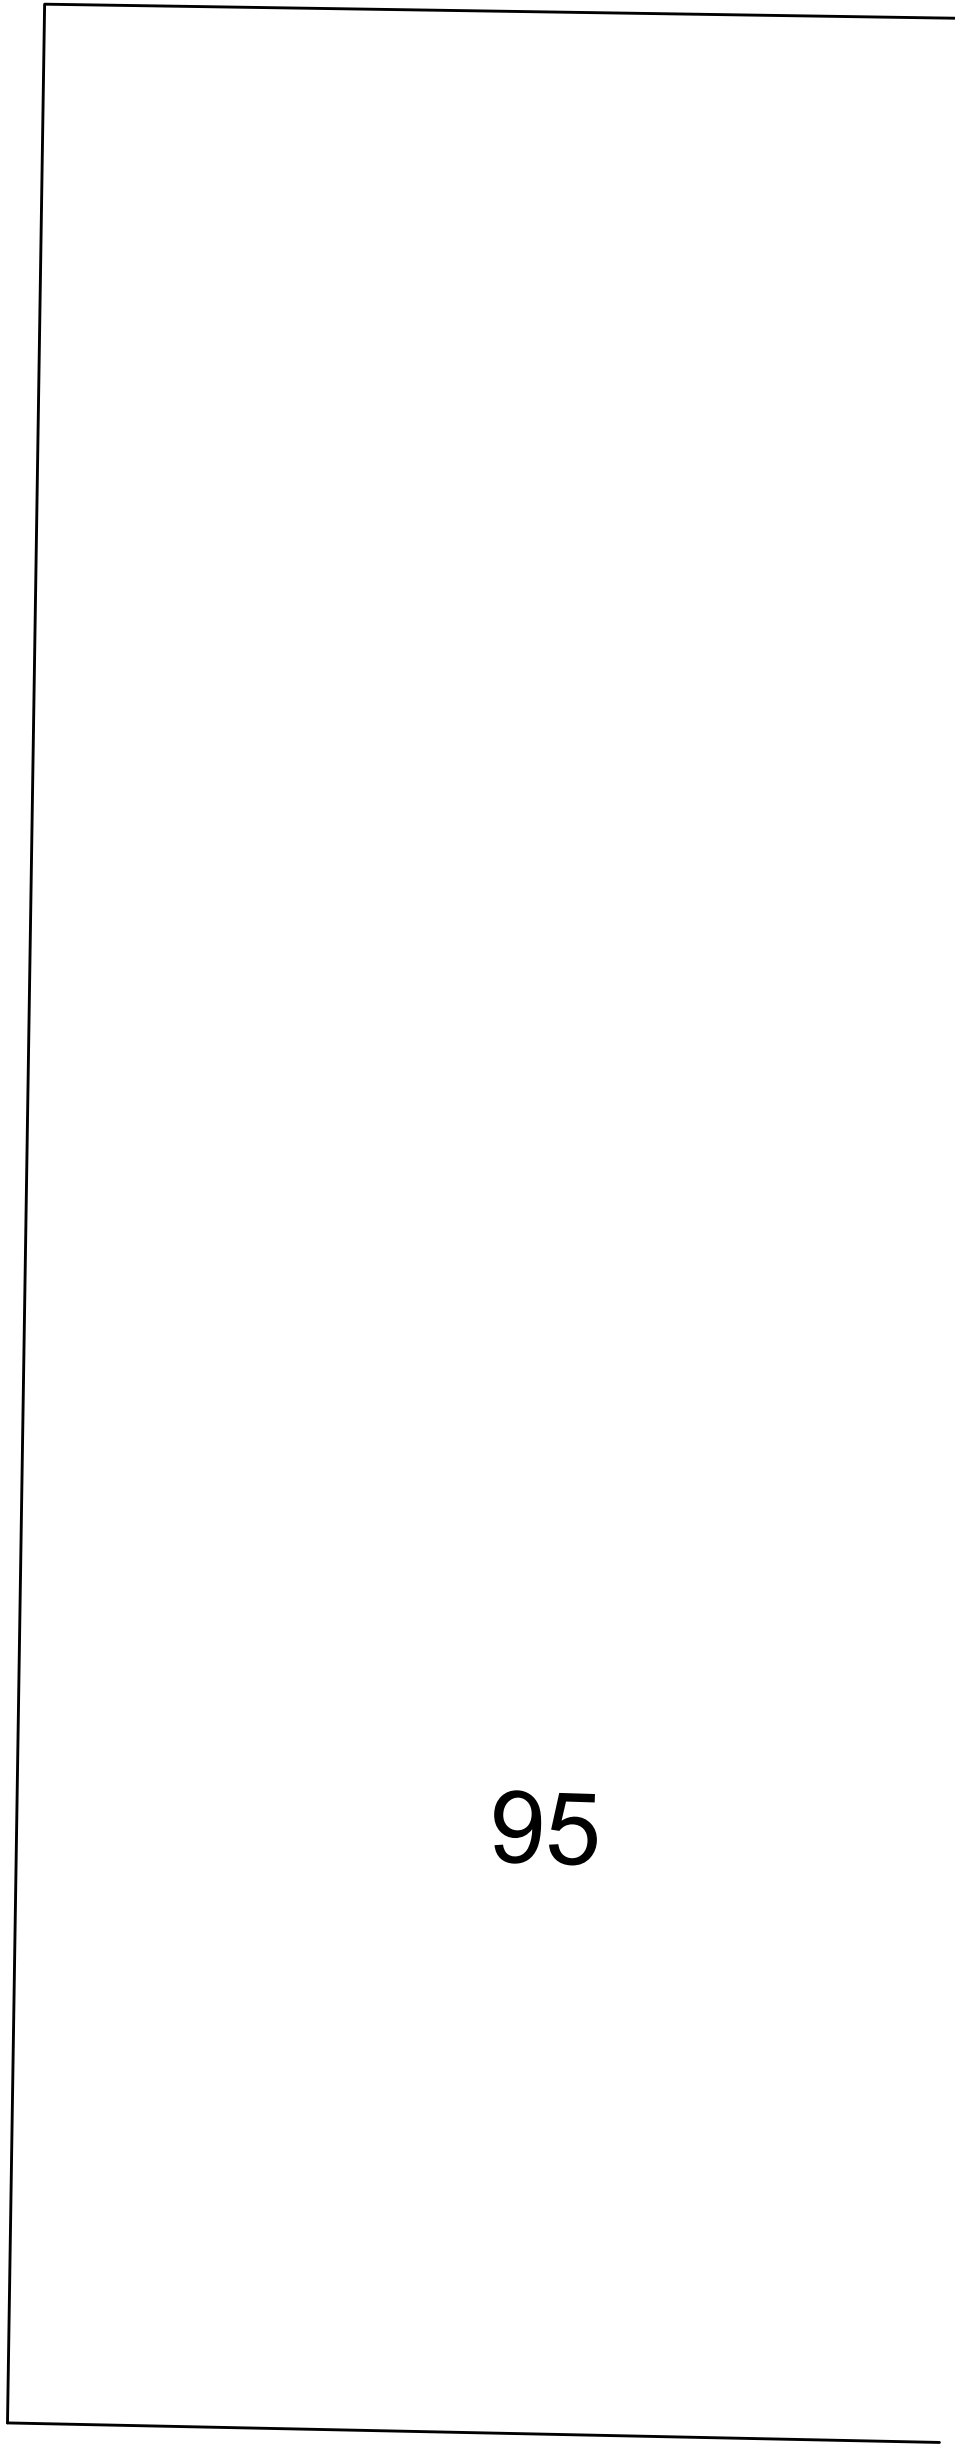

95

Status		PLANNING	
Project		93 Redhatch Drive Earley Reading RG6 5QN	
Drawing Title		EXISTING GROUND FLOOR PLAN	
		CREATIVE DESIGN & STRUCTURE LTD	
Henson House, Newtown Rd, Henley-on-Thames, RG9 1HG T: 01491 411122 W: www.creativedesignandstructure.co.uk			
Drawn	NJ	Scale	1:50@A1; 1:100@A3
Date	July 2024		
Drawing No.		Rev.	
15424-01			