



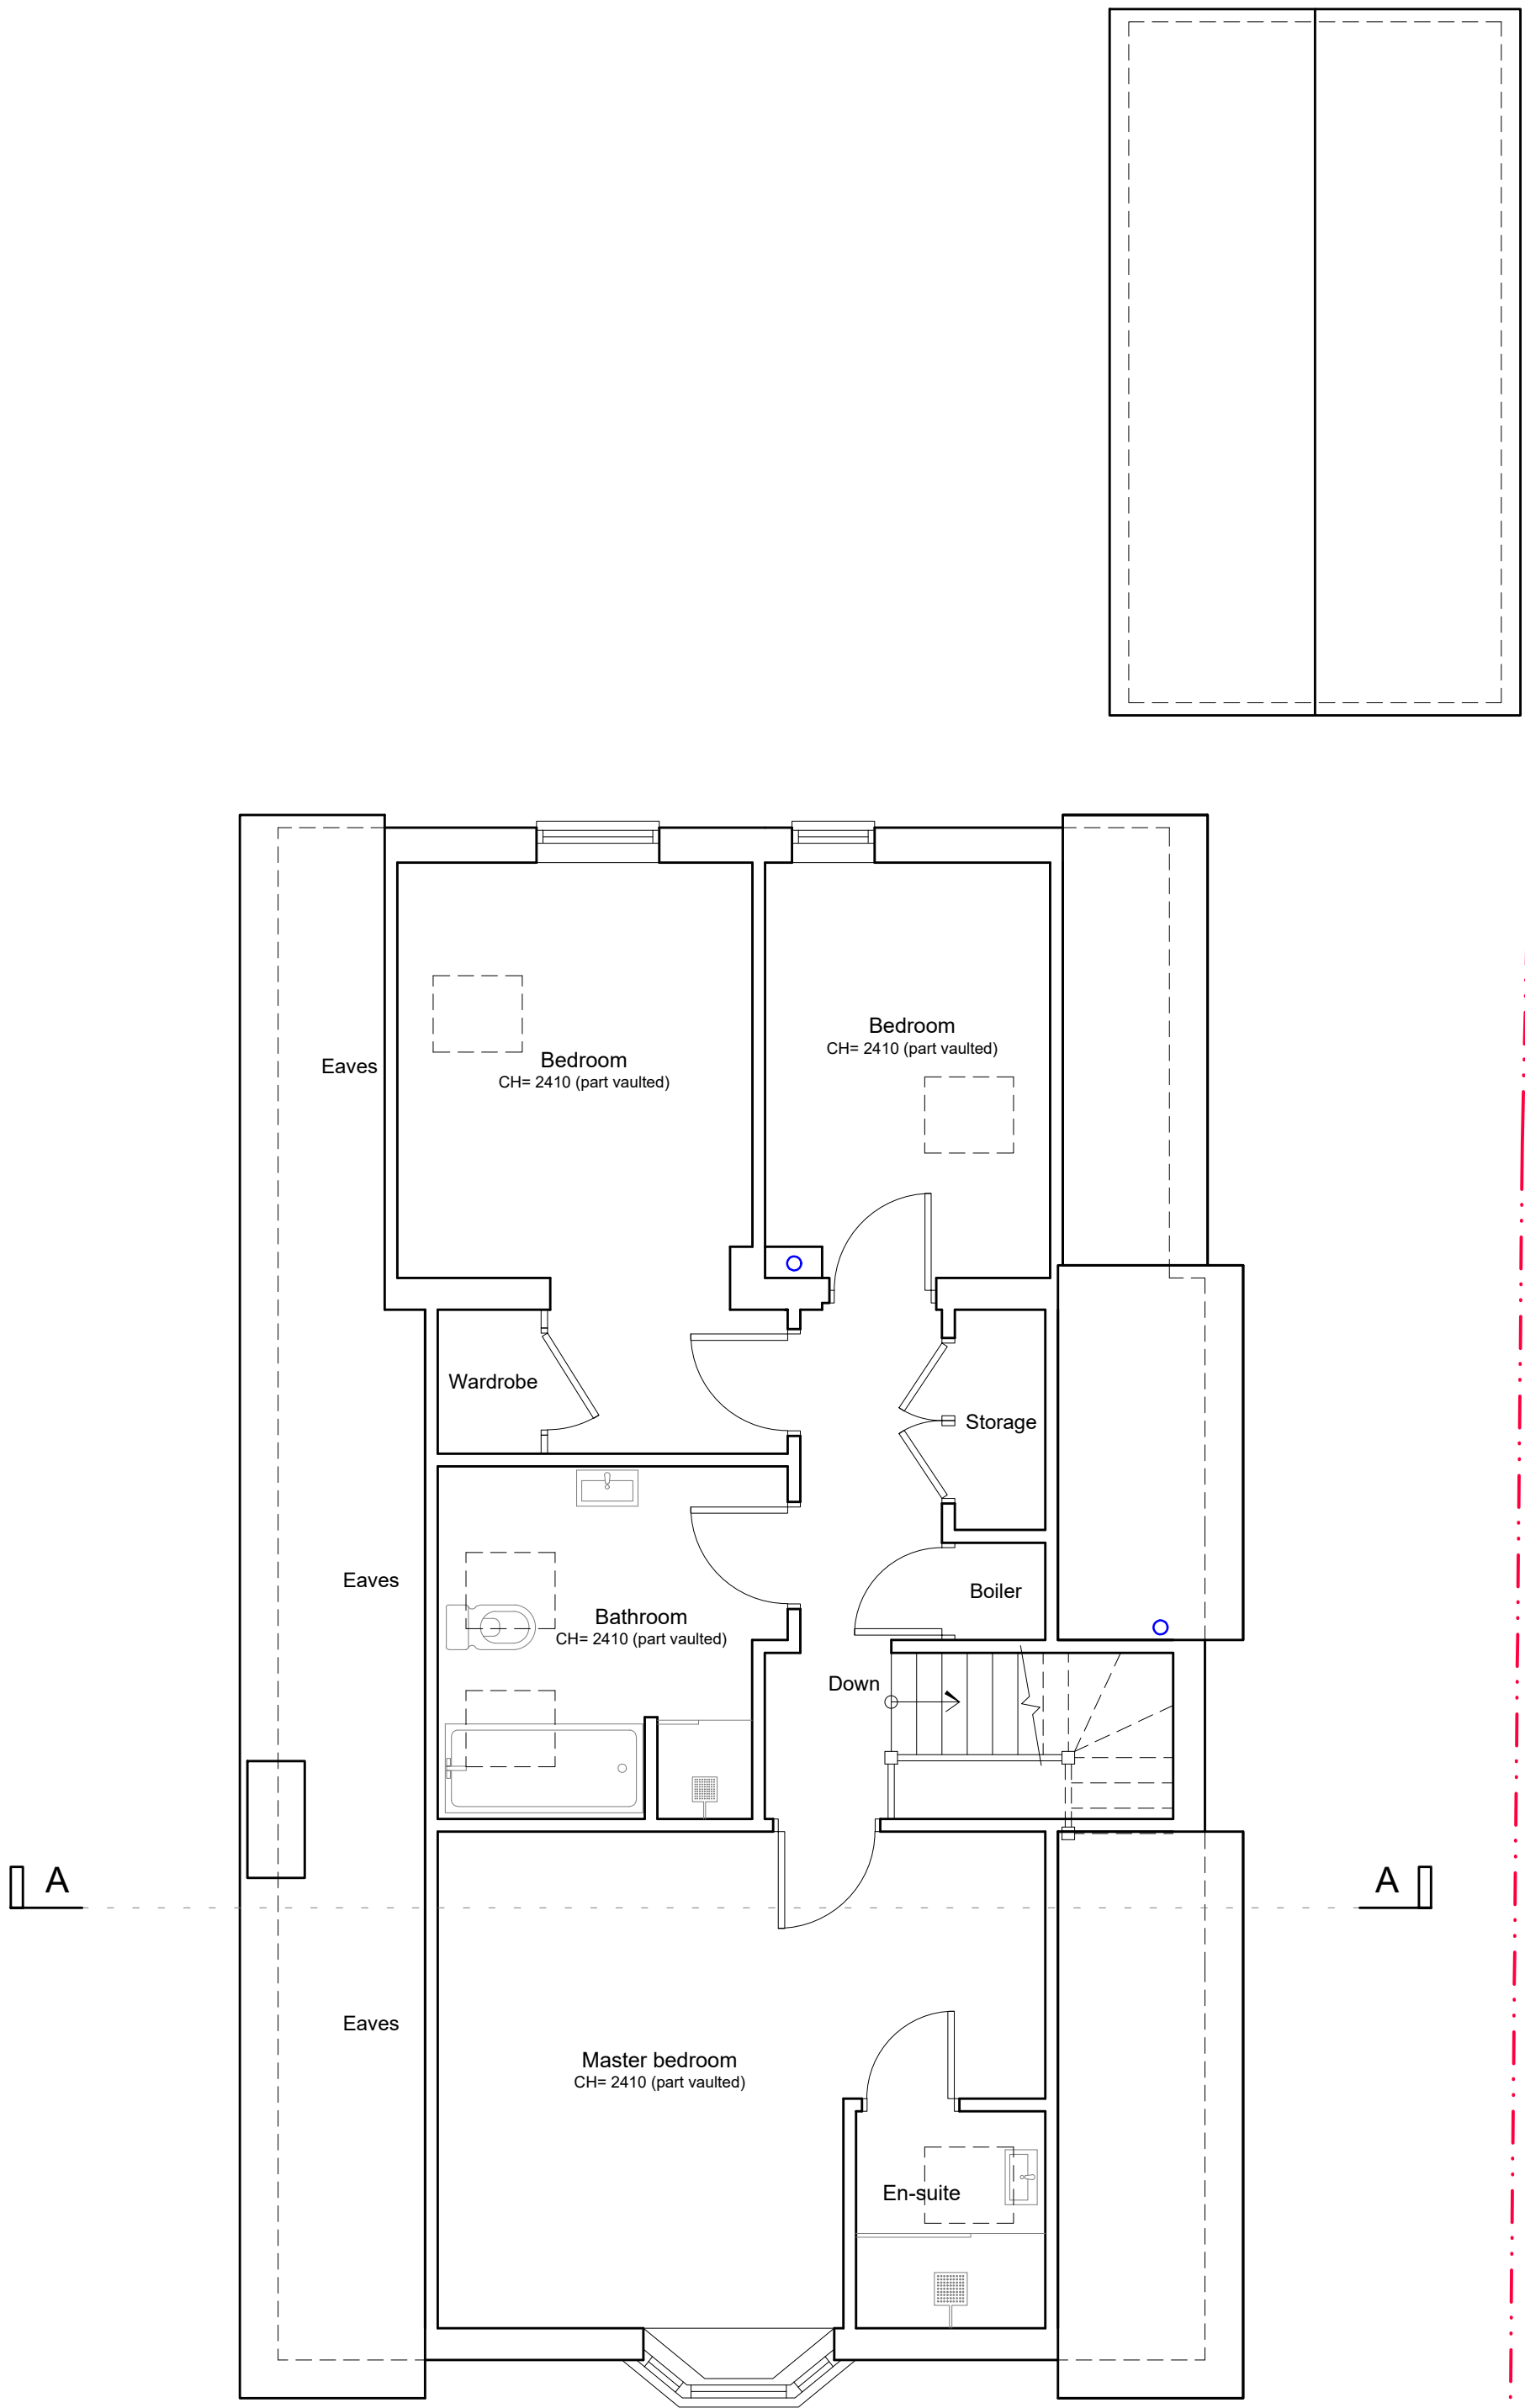

EXISTING FIRST FLOOR PLAN

SCALE: 1:50@A1

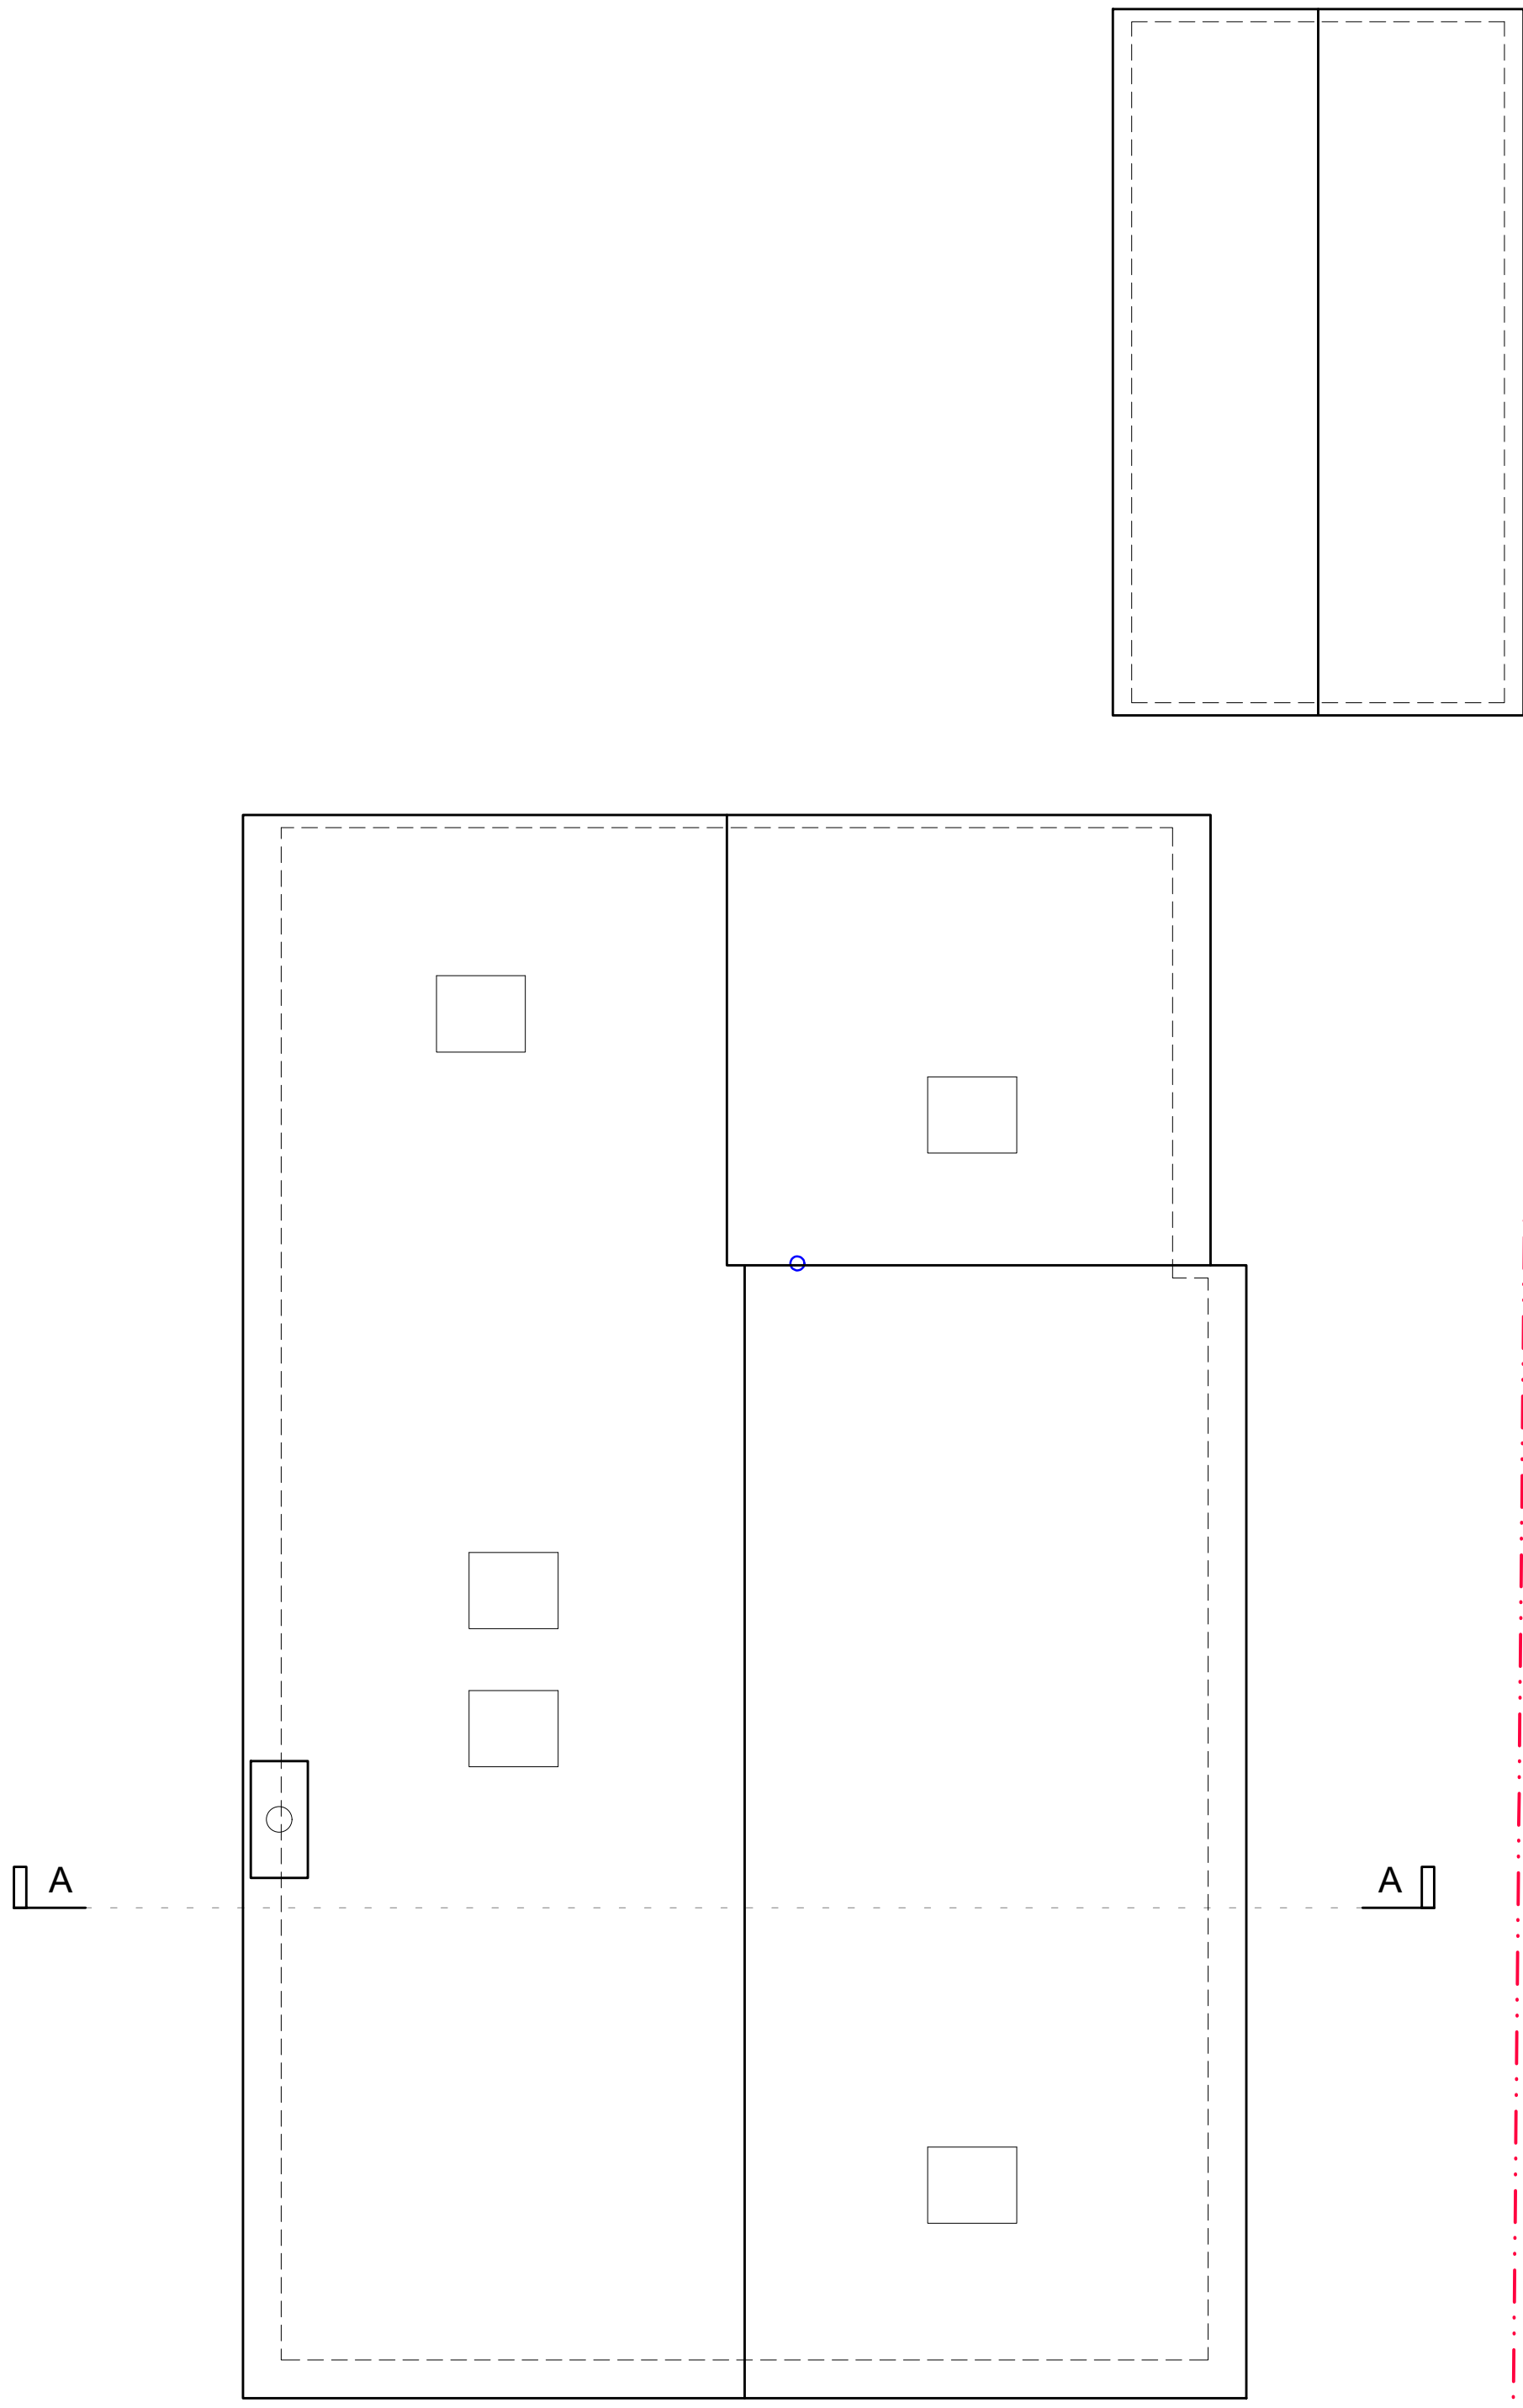

EXISTING ROOF PLAN

SCALE: 1:50@A1

Status		PLANNING	
Project		93 Redhatch Drive Earley Reading RG6 5QN	
Drawing Title		EXISTING FIRST FLOOR & ROOF PLAN	
Drawn		NJ	
Date		July 2024	
Drawing No.		15424-02	
Scale		1:50@A1; 1:100@A3	
Rev.			