
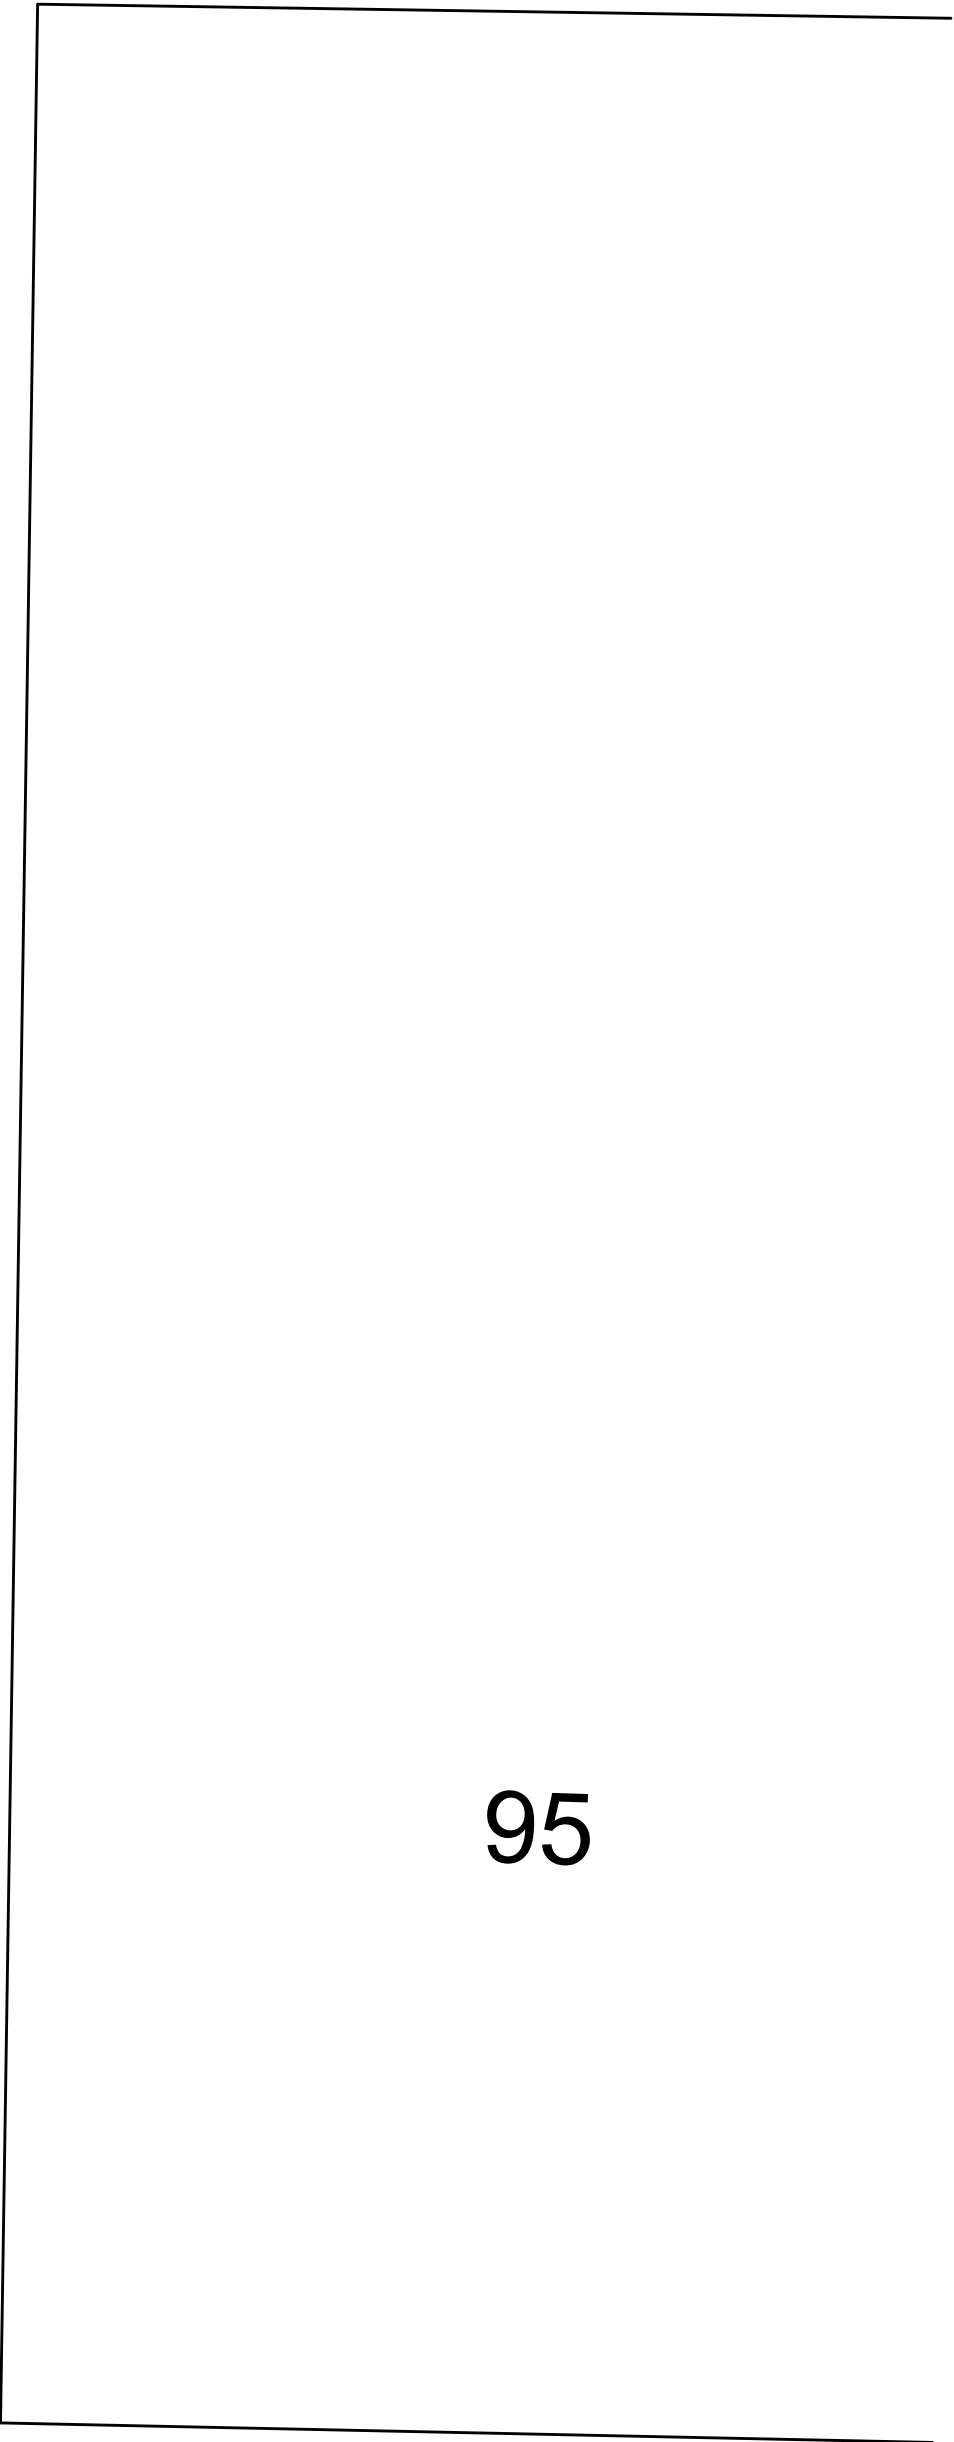
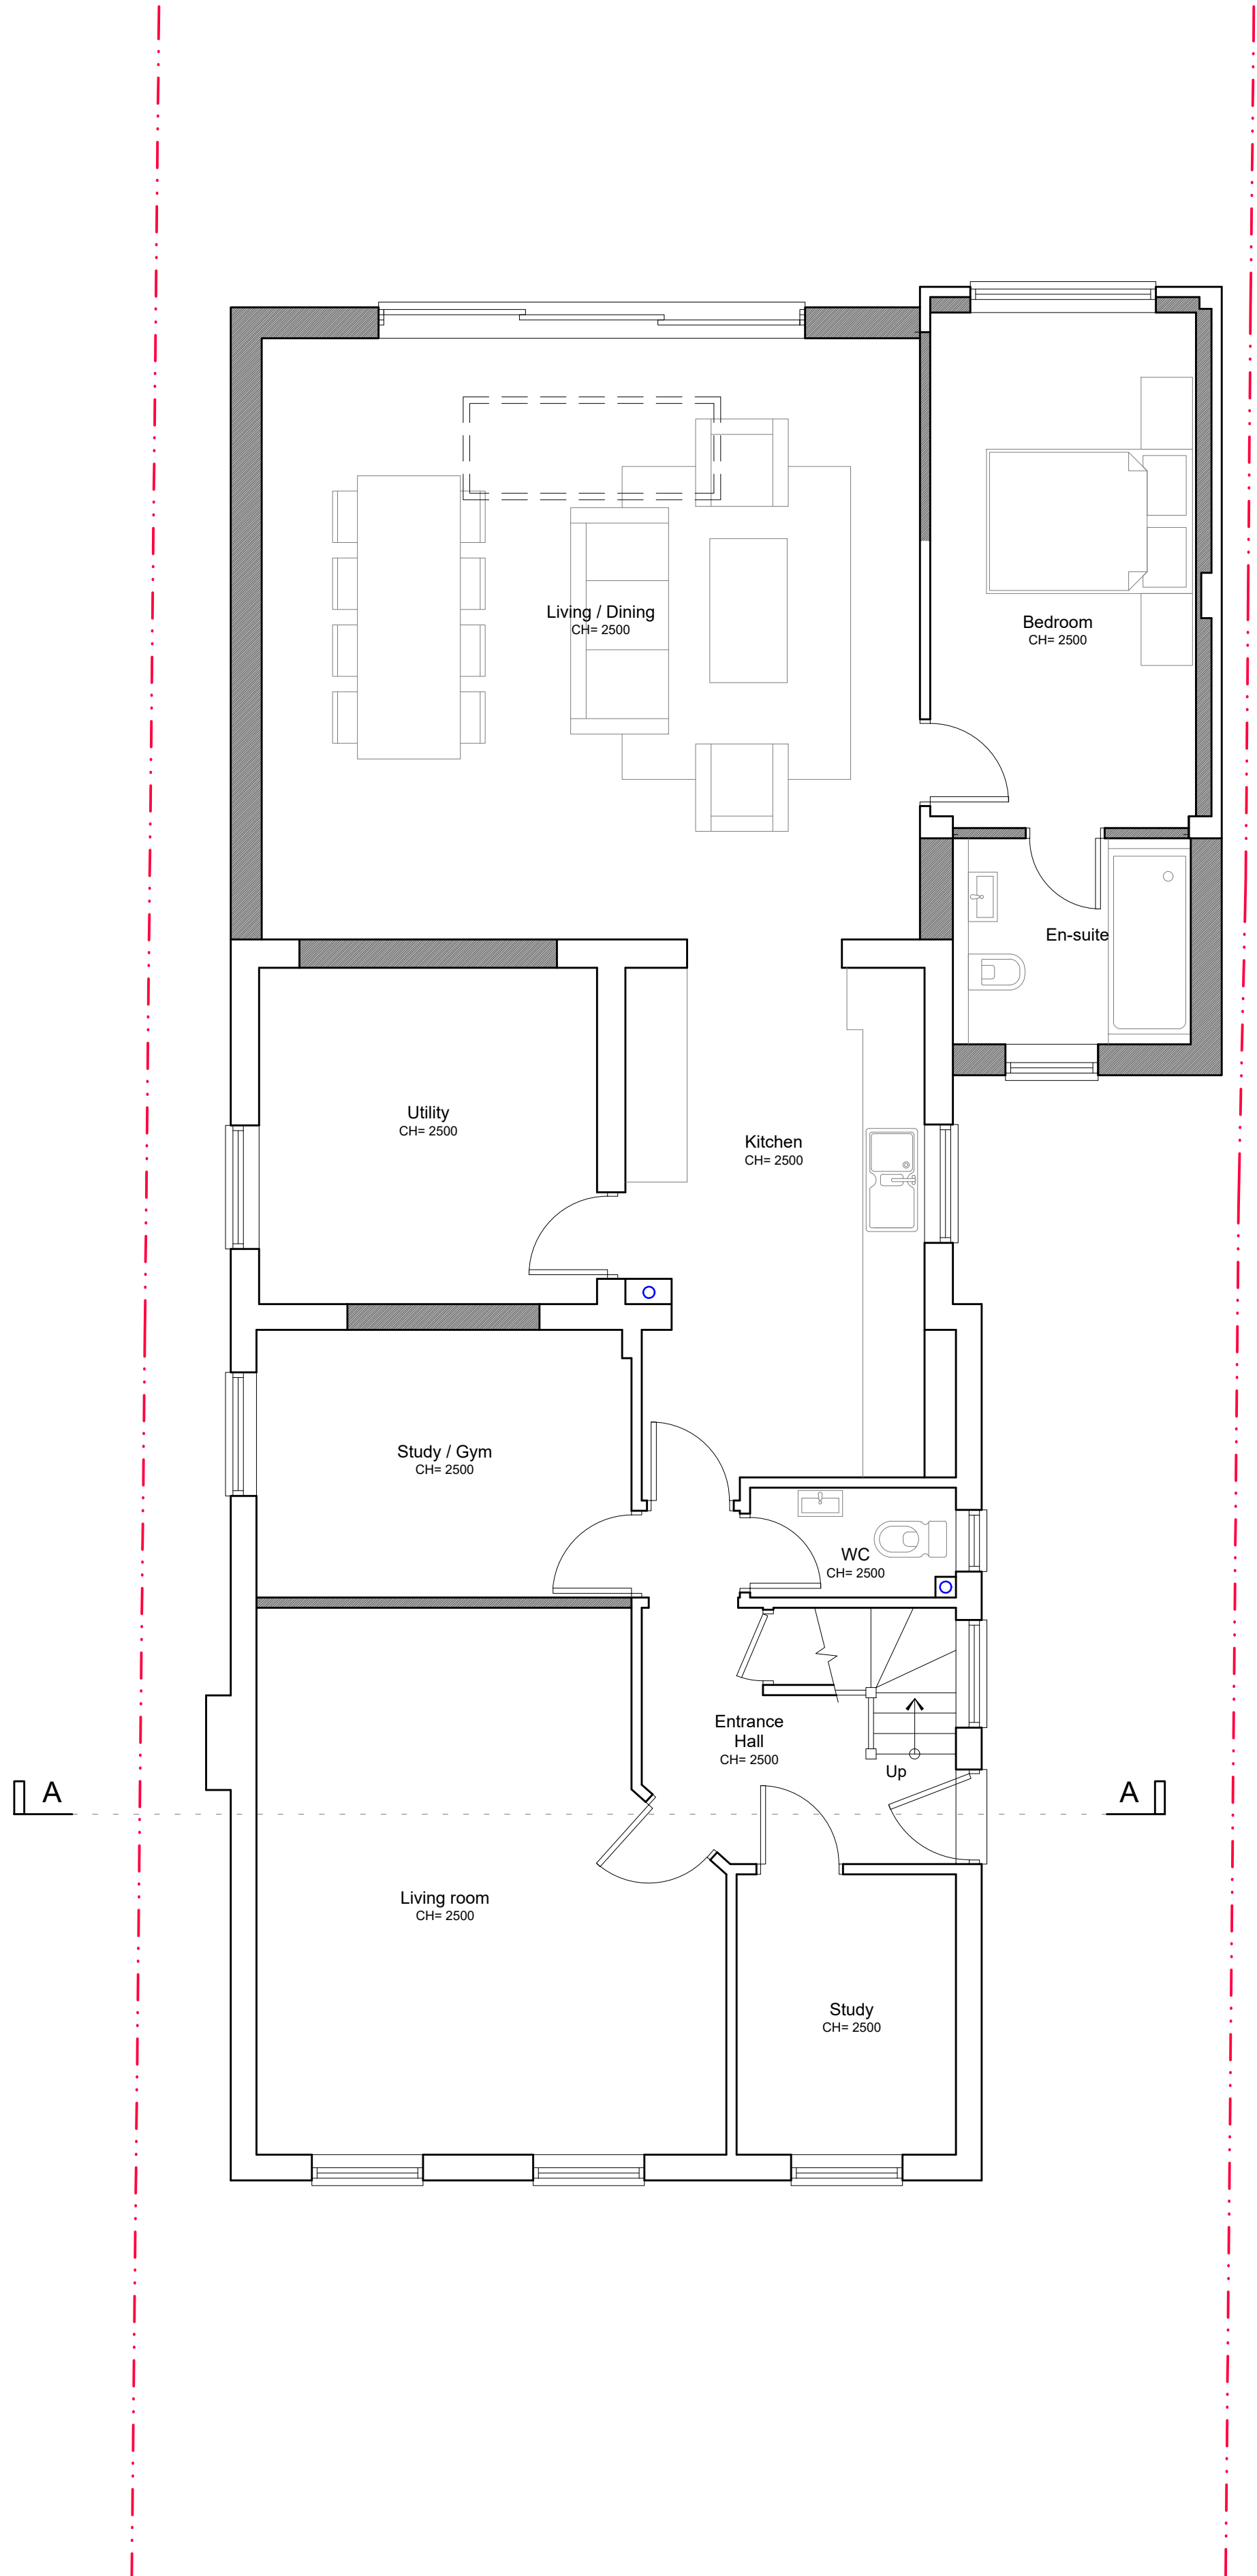


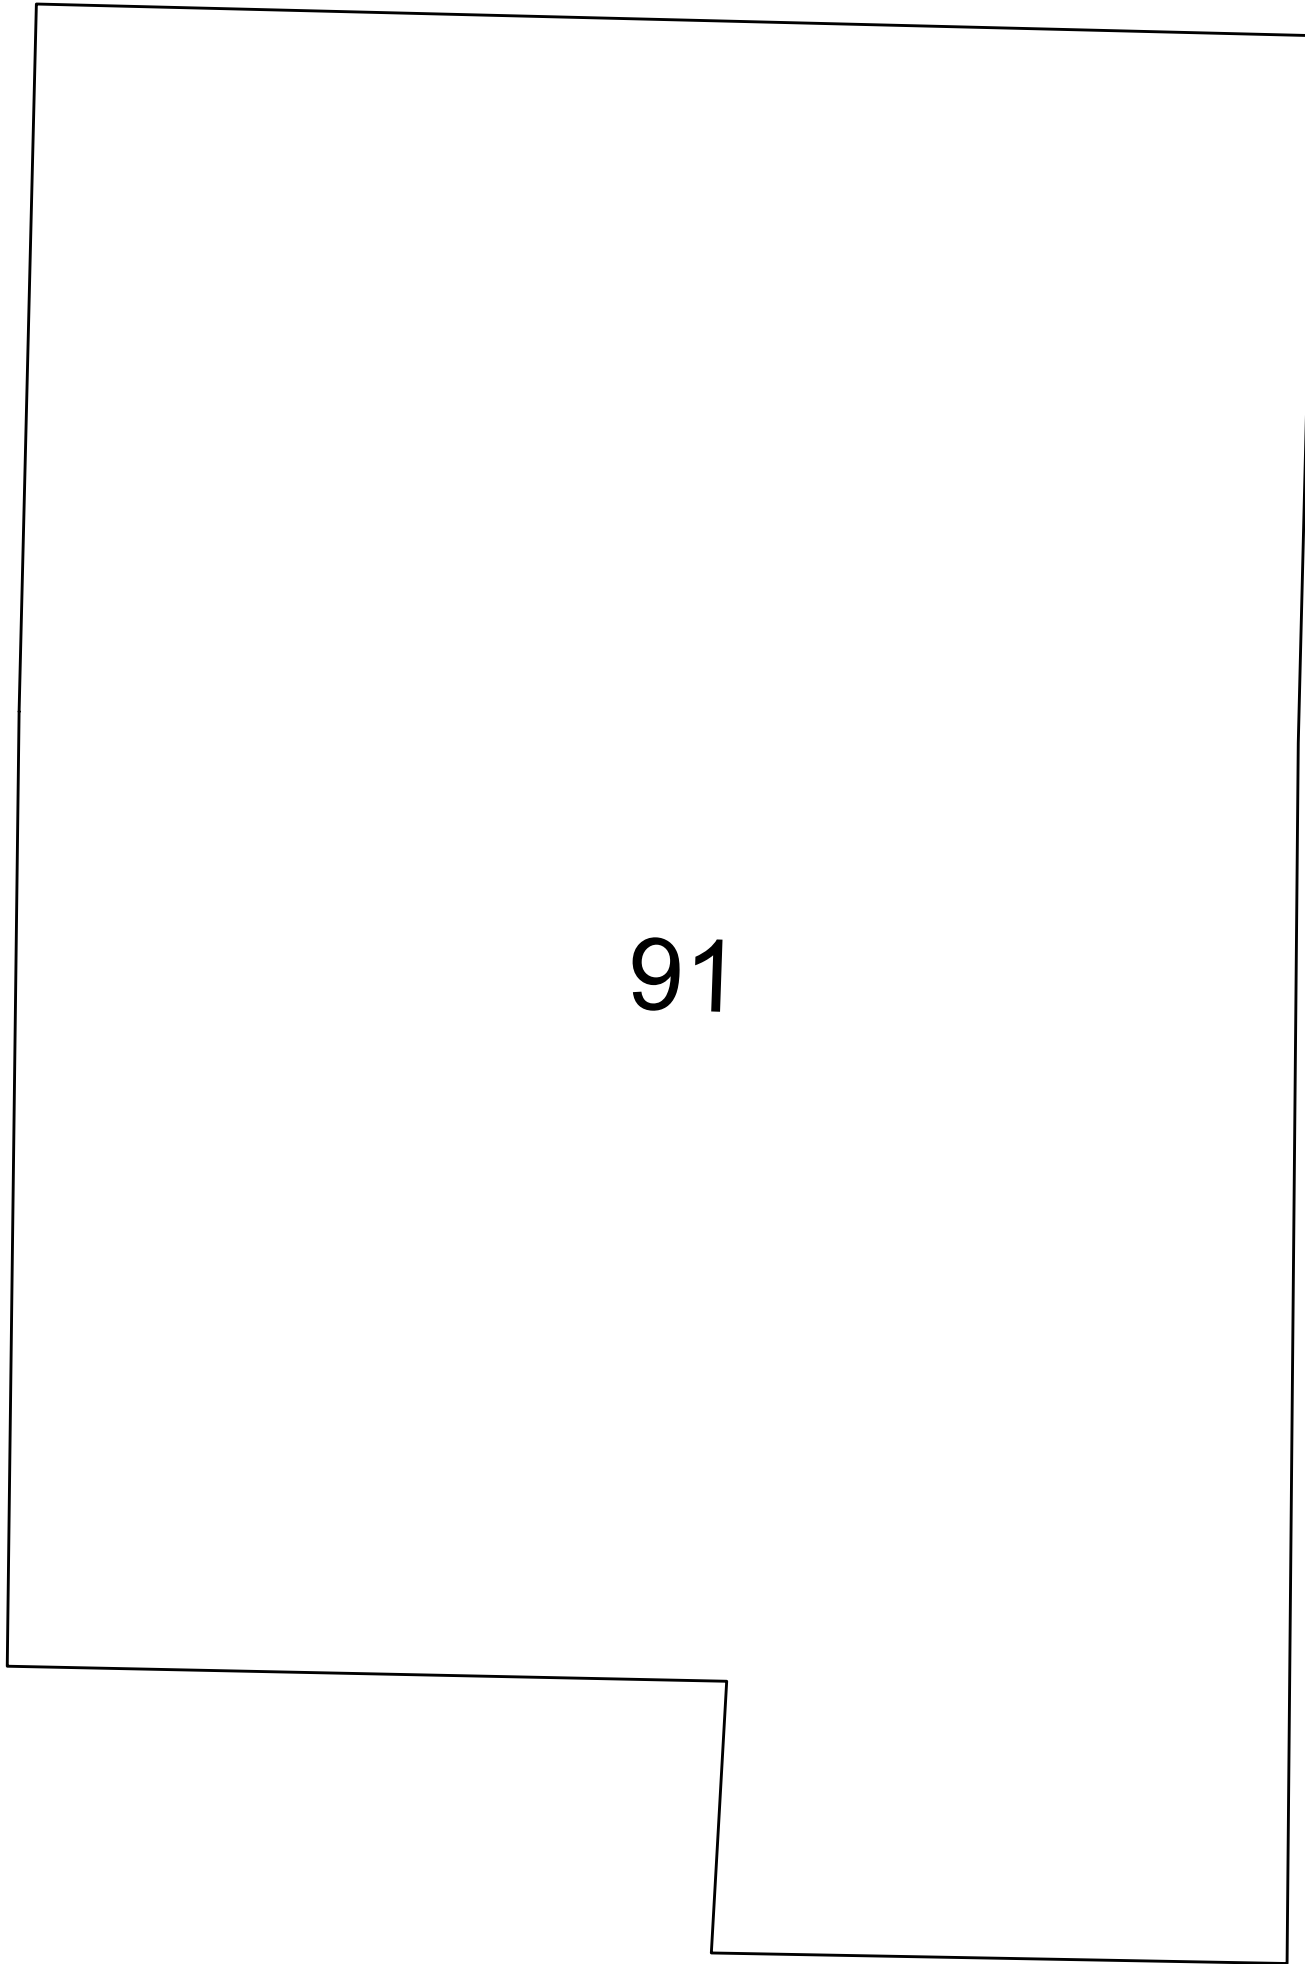

Status		PLANNING	
Project		93 Redhatch Drive Earley Reading RG6 5QN	
Drawing Title		PROPOSED GROUND FLOOR PLAN	
		CREATIVE DESIGN & STRUCTURE LTD	
Henson House, Newtown Rd, Henley-on-Thames, RG9 1HG T: 01881 411122 W: www.creativedesignandstructure.co.uk			
Drawn	ED	Scale	1:50@A1; 1:100@A3
Date	July 2024		
Drawing No.		Rev.	
15424-04			