


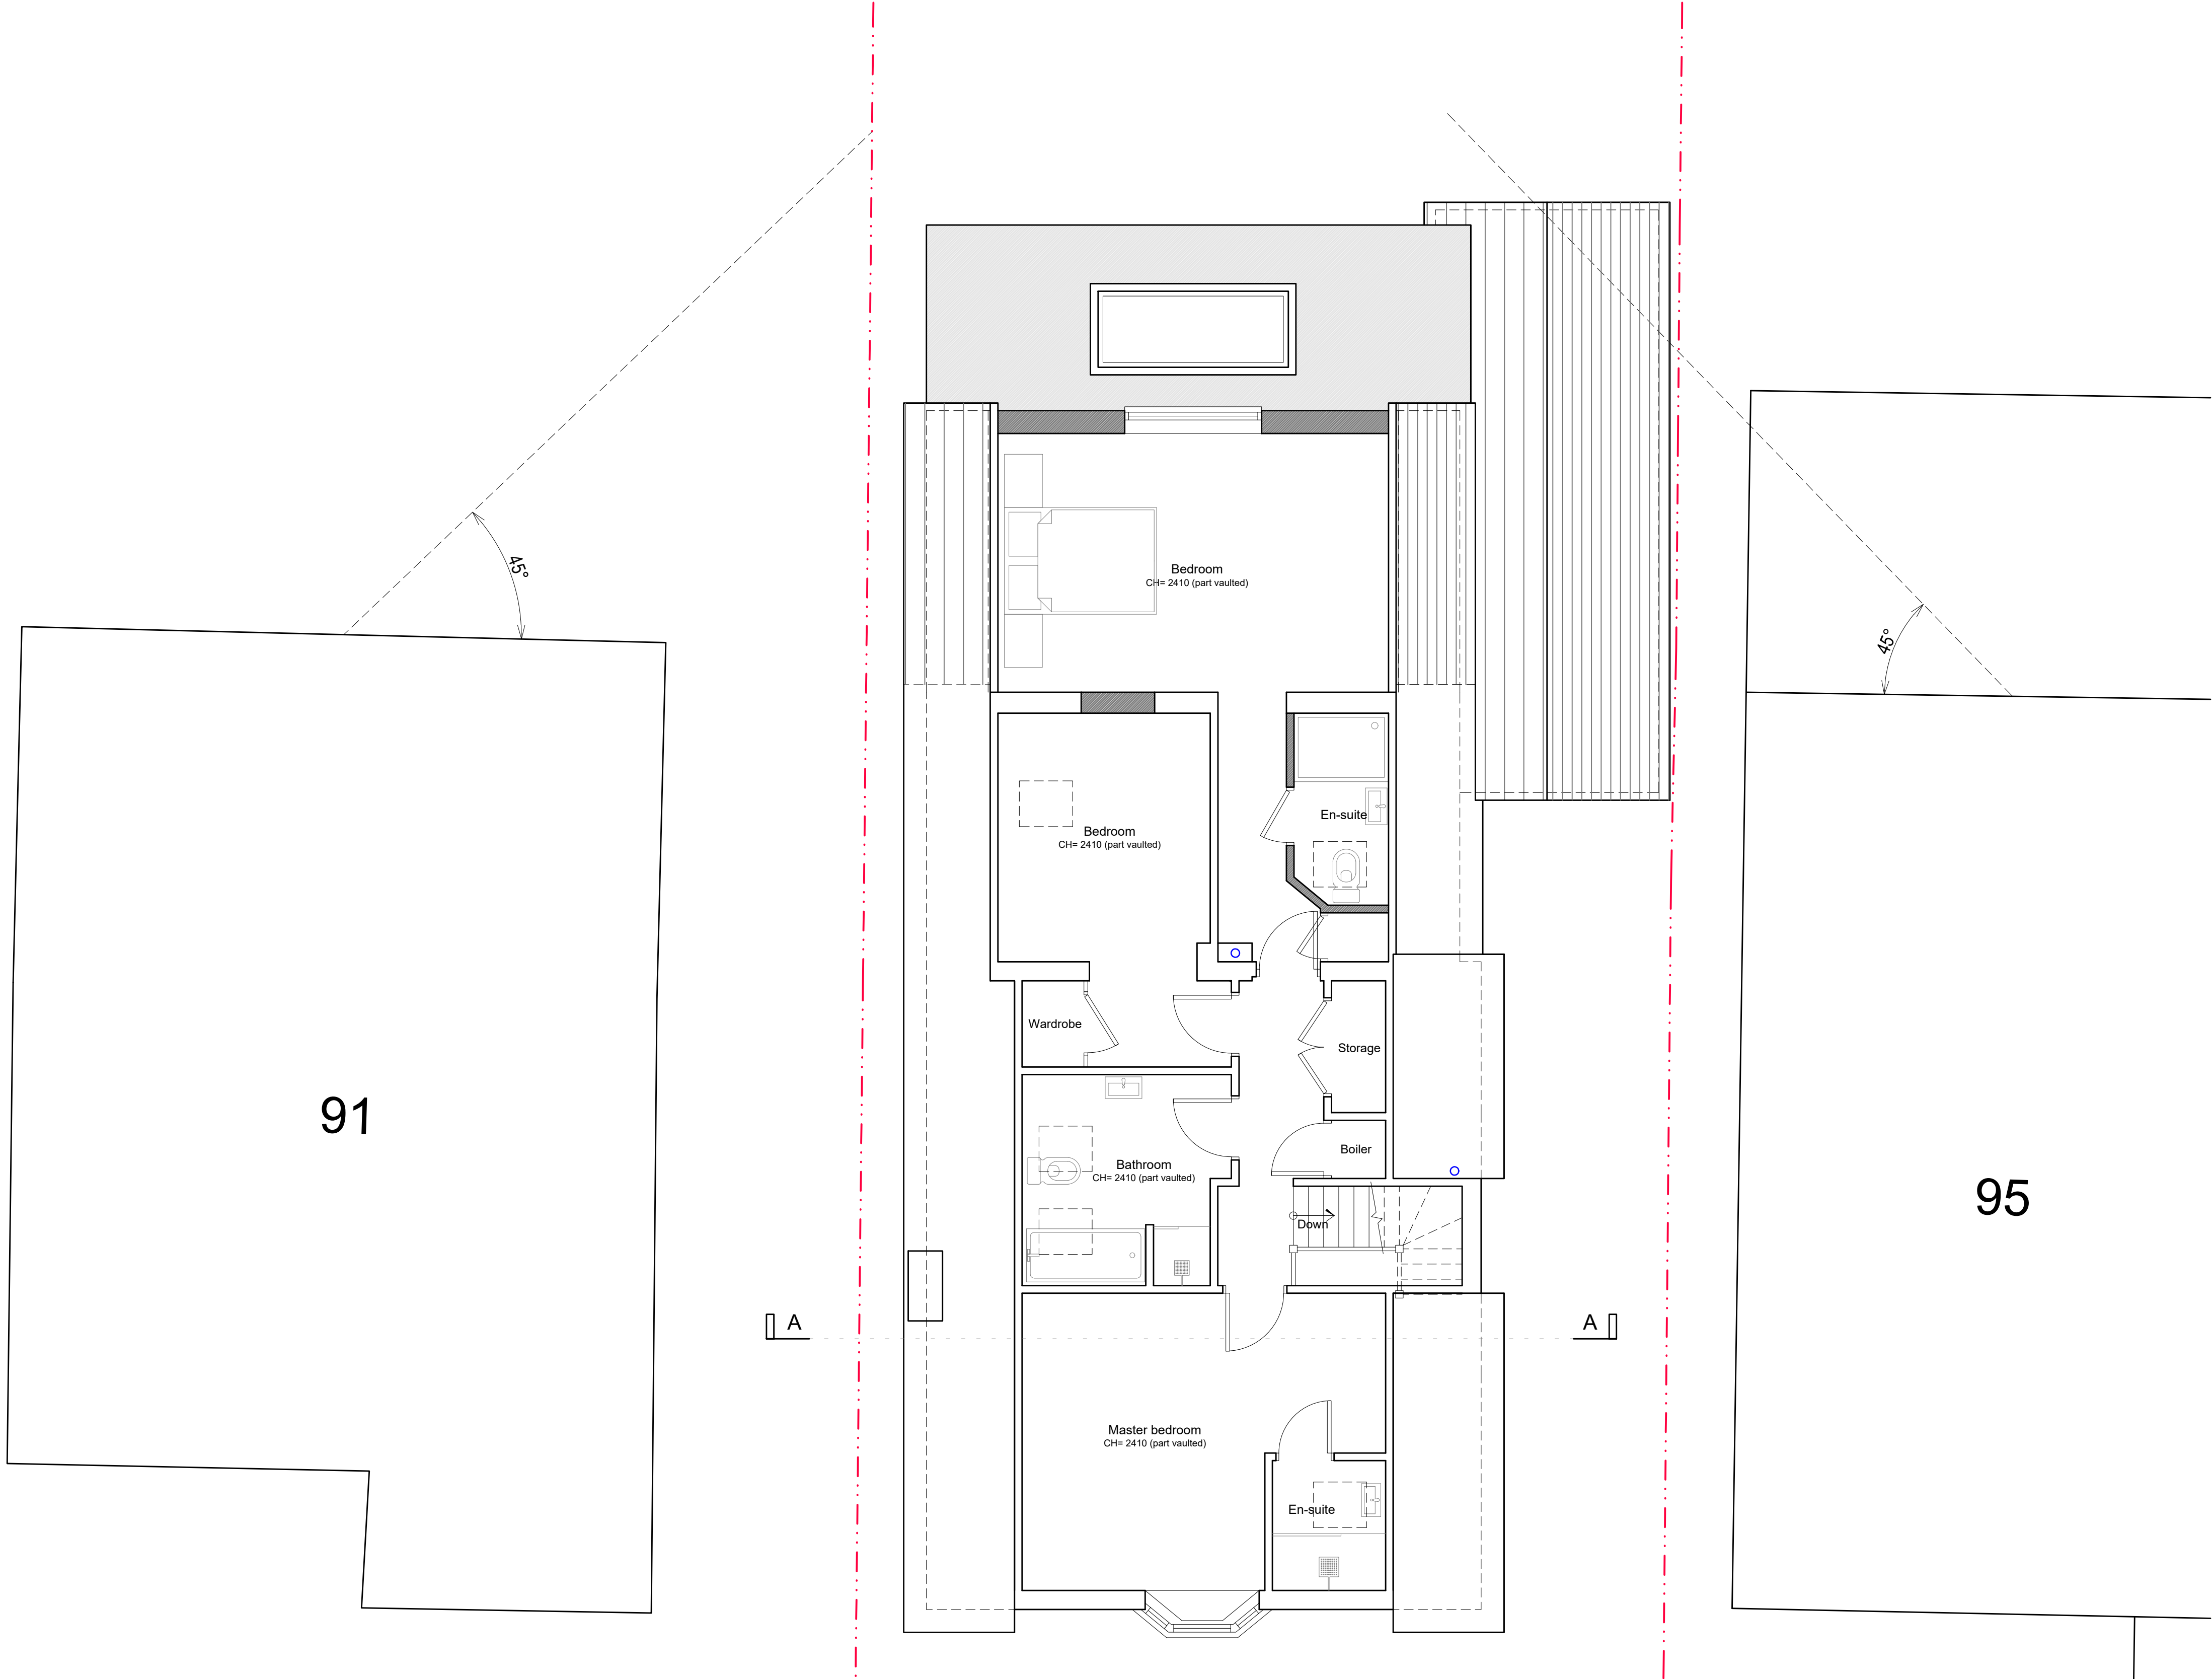

PROPOSED FIRST FLOOR PLAN

SCALE: 1:50@A1

Status PLANNING

Project93 Redhatch Drive Earley Reading RG6 5QN		
Drawing Title PROPOSED FIRST FLOOR		
 CREATIVE DESIGN & STRUCTURE LTD Henson House, Newtown Rd, Henley-on-Thames, RG9 1HG T: 01491 411622 W: www.creativedesignandstructure.co.uk		
Drawn	ED	Scale
Date	July 2024	1:50@A1; 1:100@A3
Drawing No.		Rev.
15424-05		