


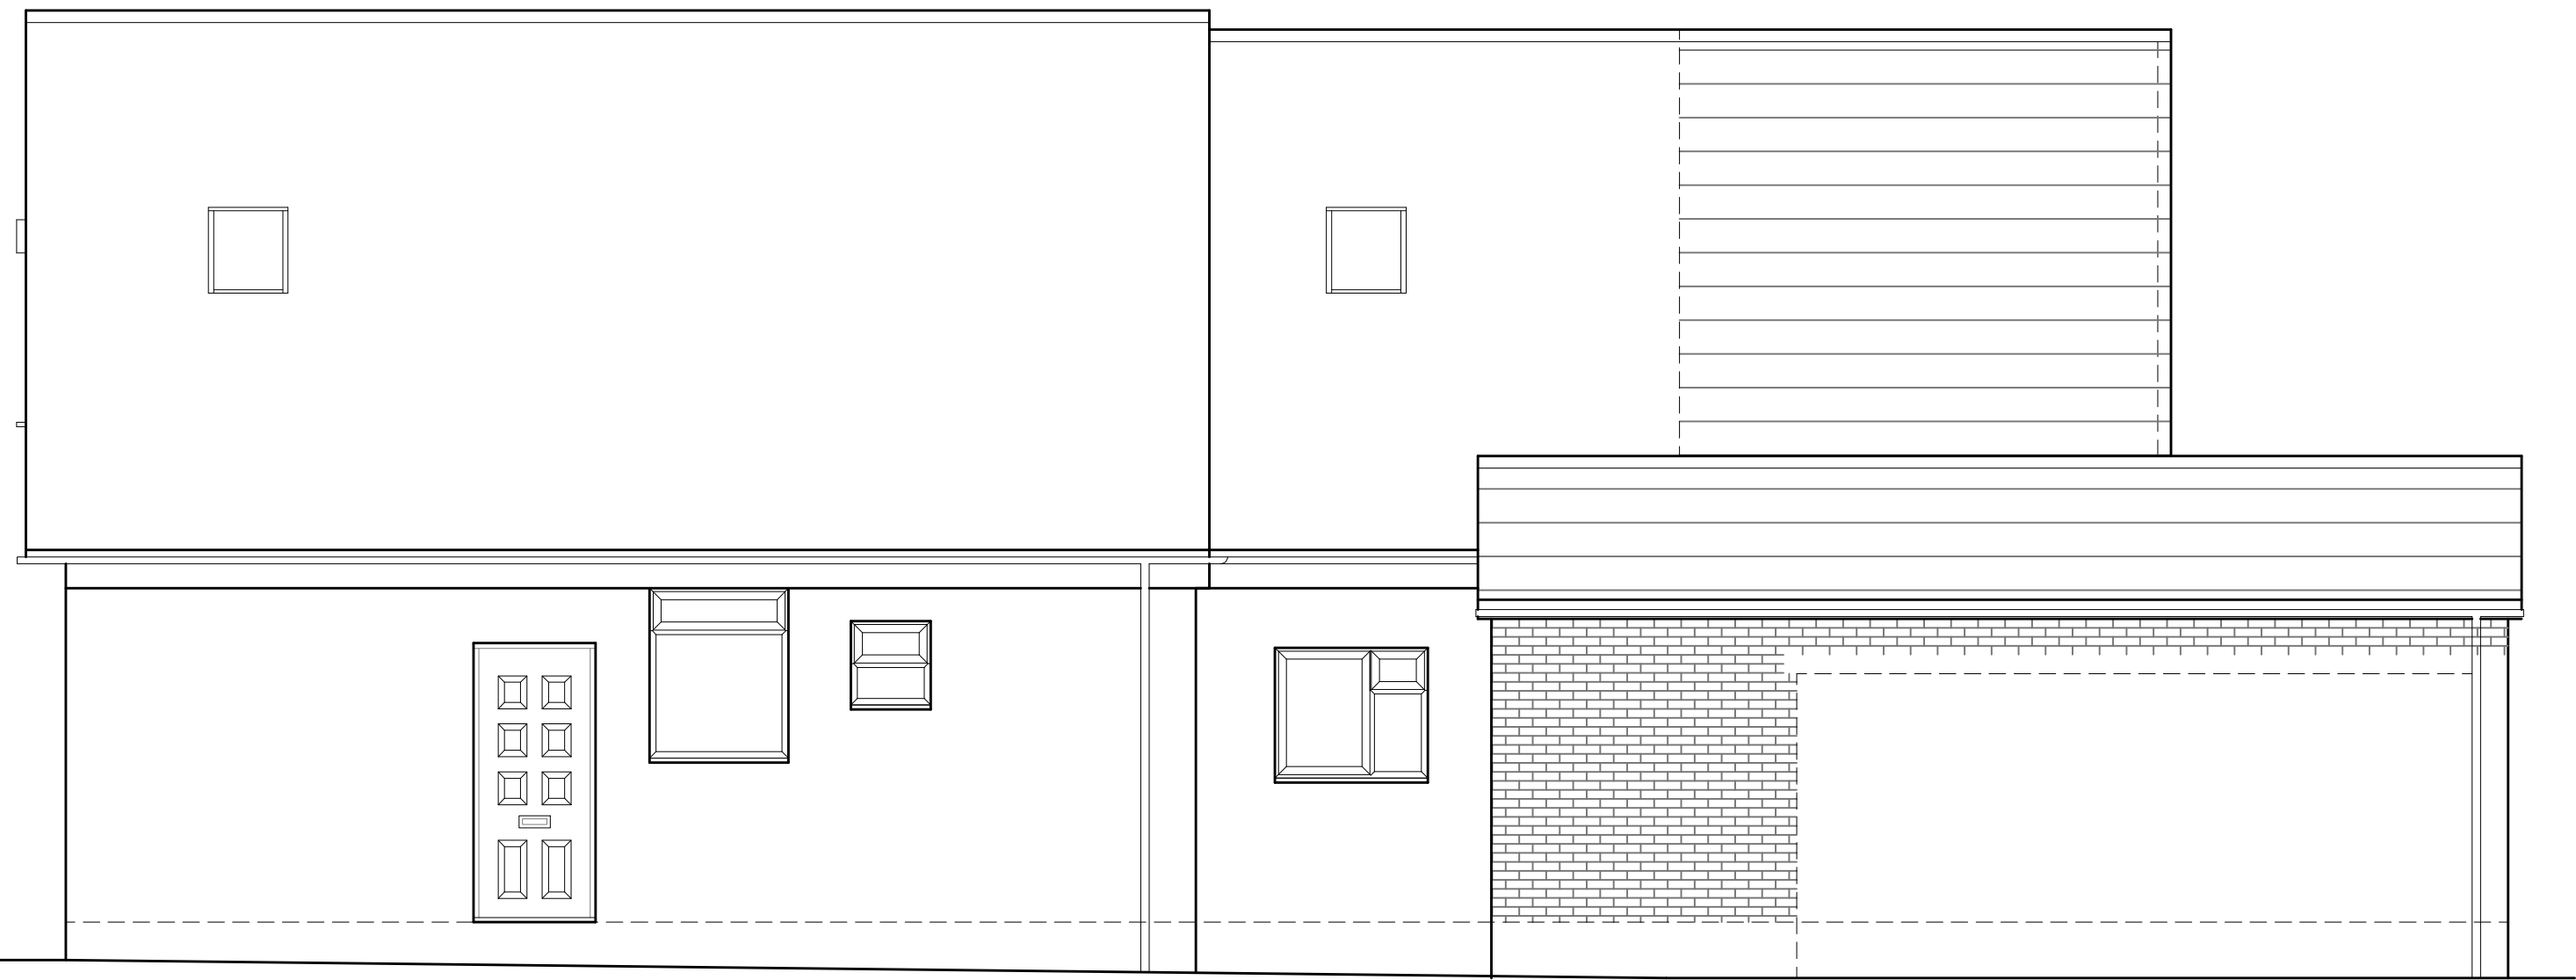


Proposed front elevation



Proposed side elevation



Proposed rear elevation

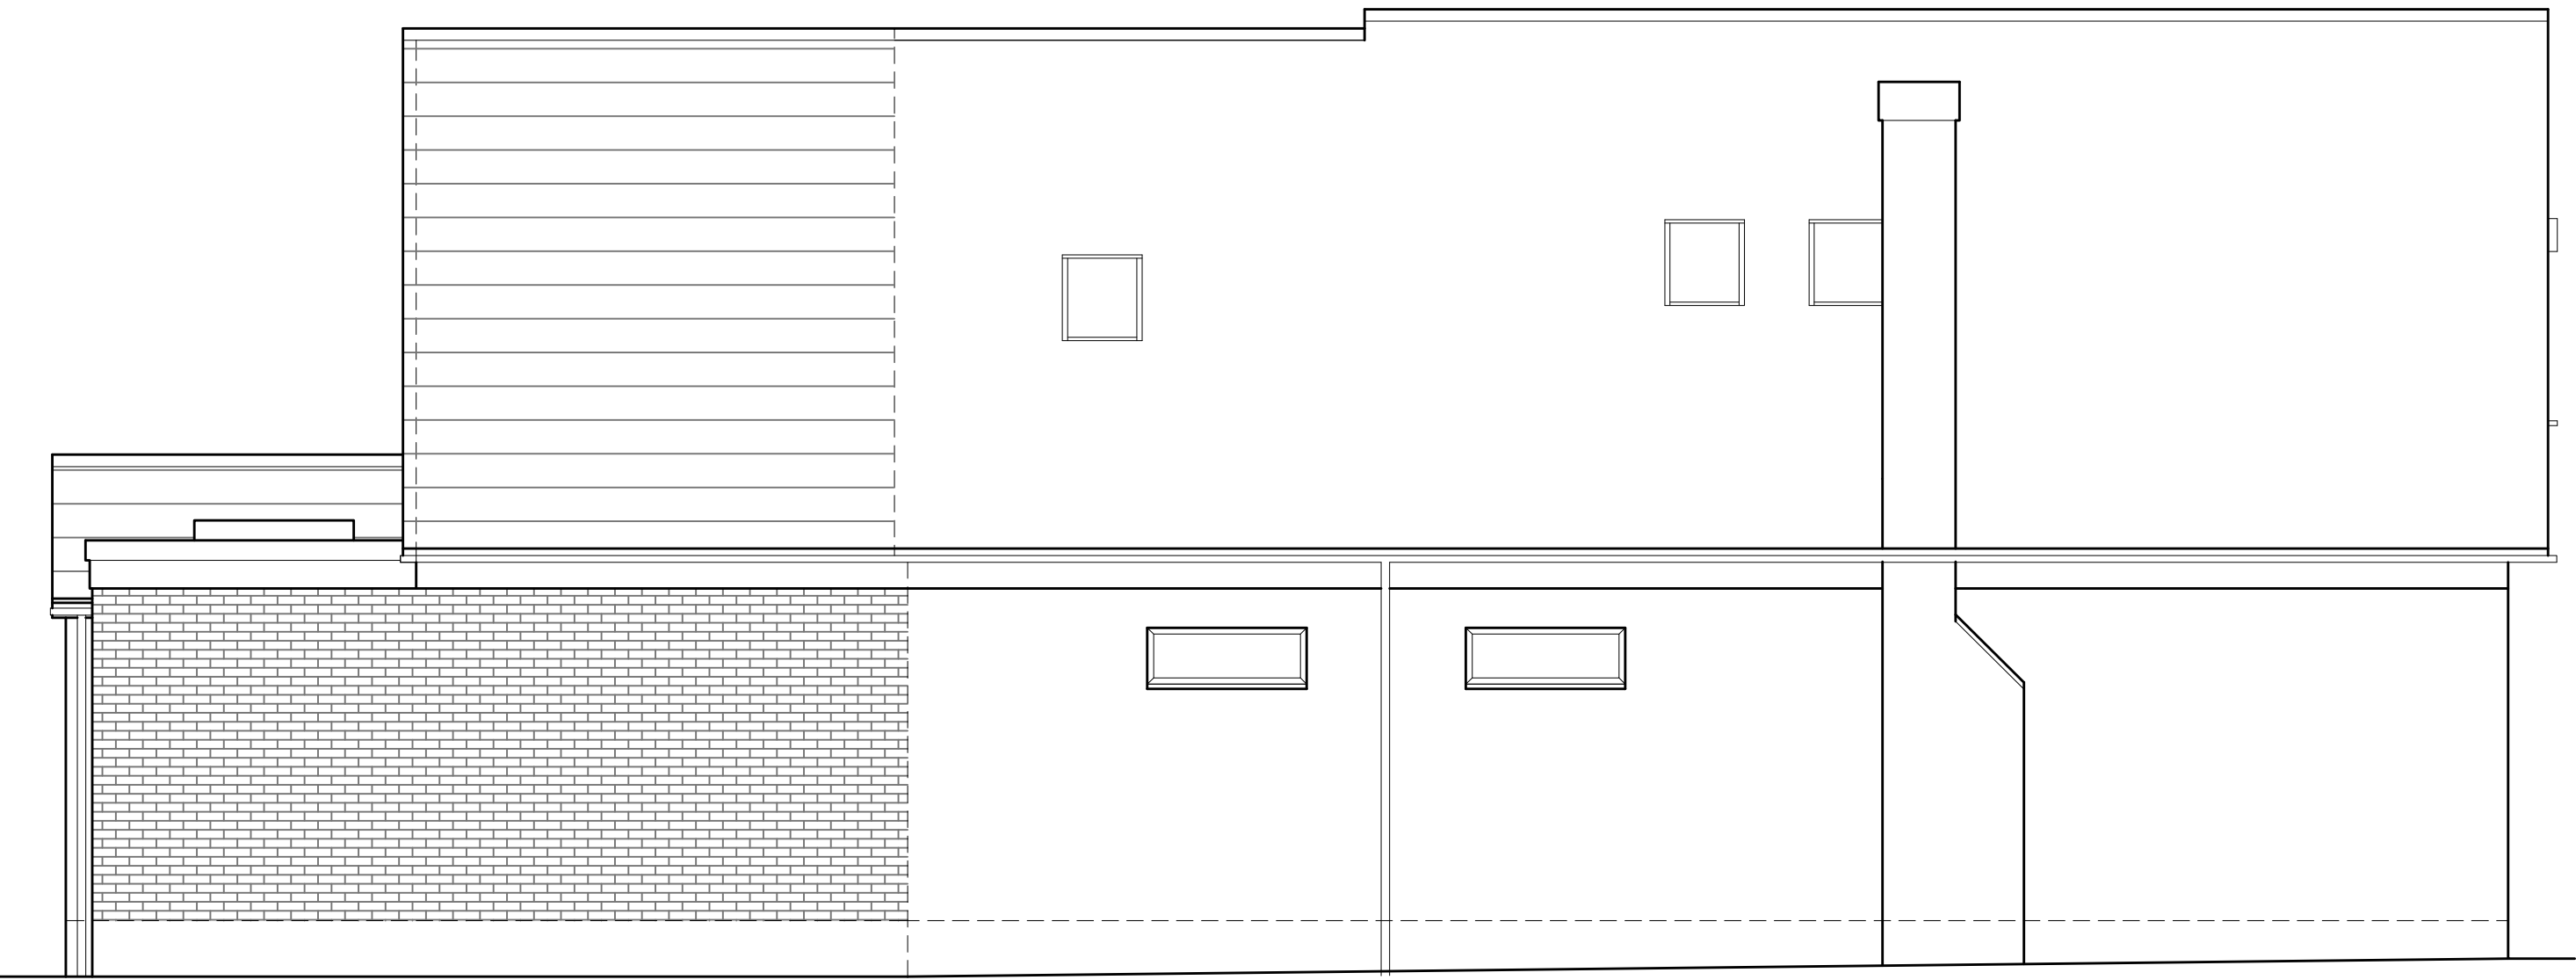

Proposed side elevation

Status		PLANNING	
Project		93 Redhatch Drive Earley Reading RG6 5QN	
Drawing Title		PROPOSED ELEVATIONS	
Drawn		ED	
Date		July 2024	
Drawing No.		15424-06	
Scale		1:50@A1; 1:100@A3	
Rev.			