





These details are subject to all relevant statutory approvals. If in doubt, check.
All dimensions are to be checked on site. Areas where quoted are approximate. Figured dimensions only are to be taken from this drawing.
Any discrepancies with other related information is to be reported to Absolute Architecture prior to order/construction/installation..
This document should not be relied on or used in circumstances other than those for which it was originally prepared and for which Absolute Architecture was commissioned. Absolute Architecture accepts no responsibility for this document to any party other than the person by whom it was commissioned.

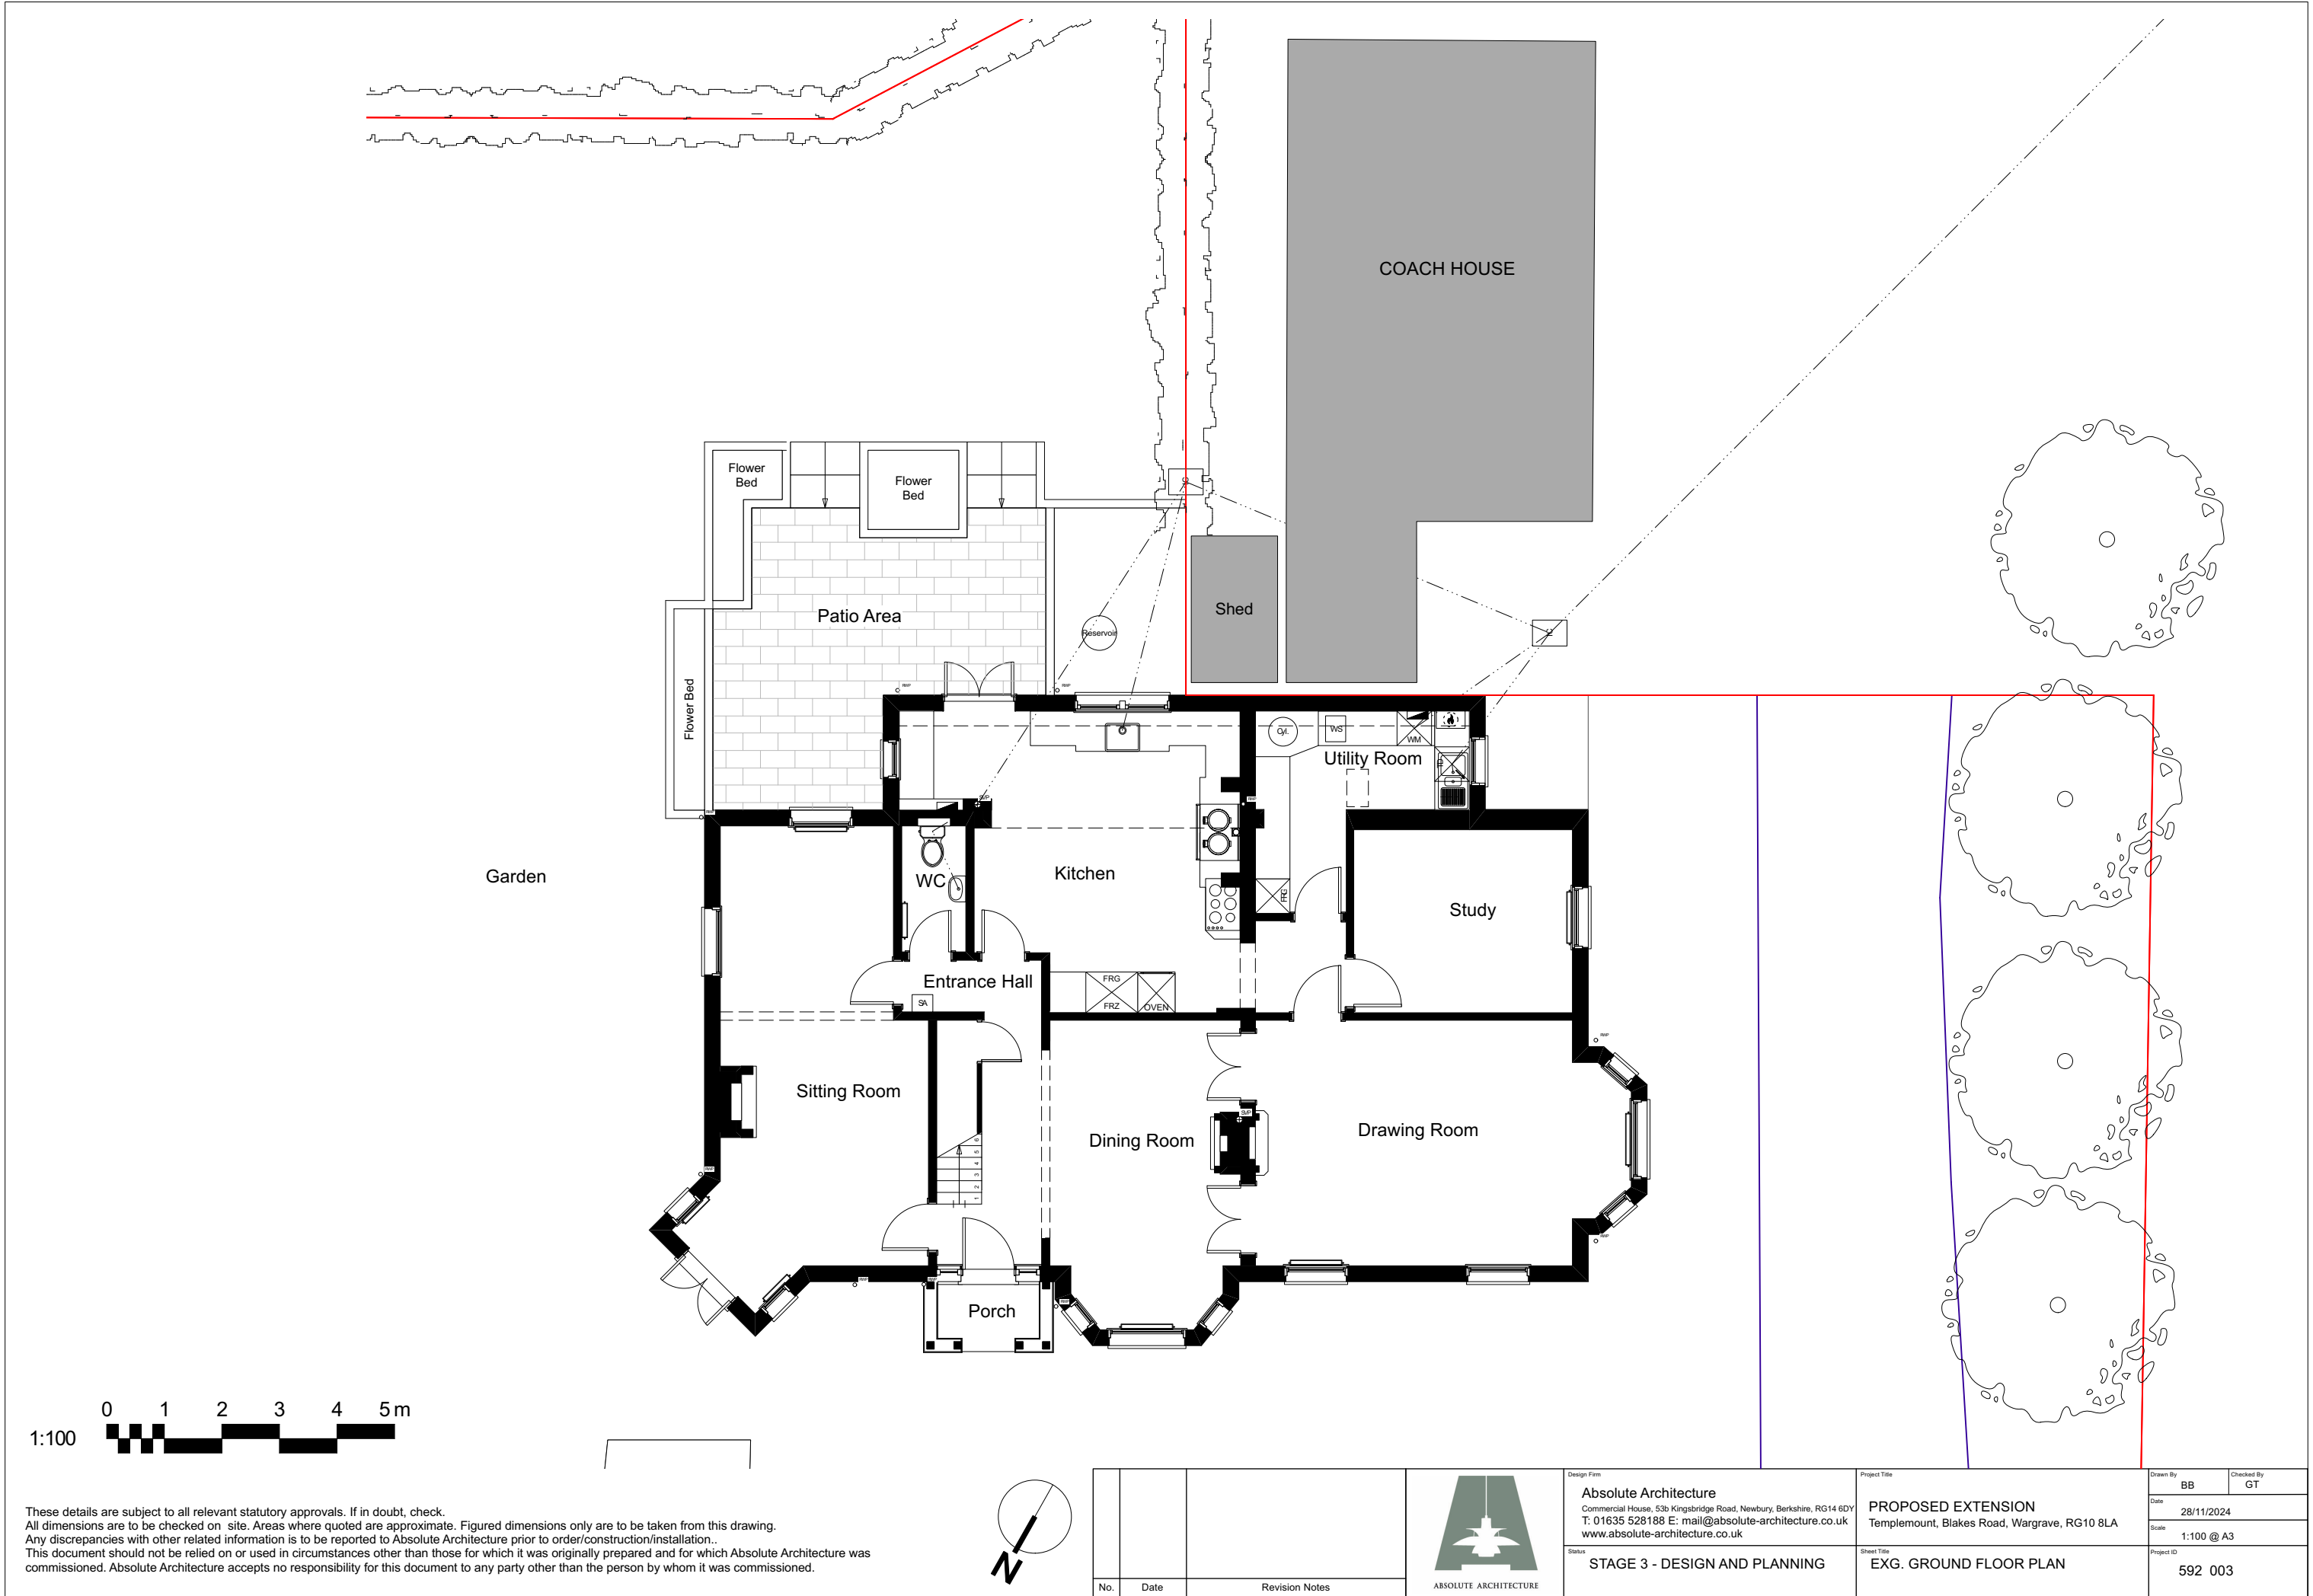

No.	Date	Revision Notes

 

Design Firm	Absolute Architecture Commercial House, 53b Kingsbridge Road, Newbury, Berkshire, RG14 6DY T: 01635 528188 E: mail@absolute-architecture.co.uk www.absolute-architecture.co.uk
Status	STAGE 3 - DESIGN AND PLANNING

Project Title	PROPOSED EXTENSION Templemount, Blakes Road, Wargrave, RG10 8LA
Sheet Title	EXG. GROUND FLOOR PLAN

Drawn By	BB	Checked By	GT
Date	28/11/2024	Scale	1:100 @ A3
Project ID	592 003		