



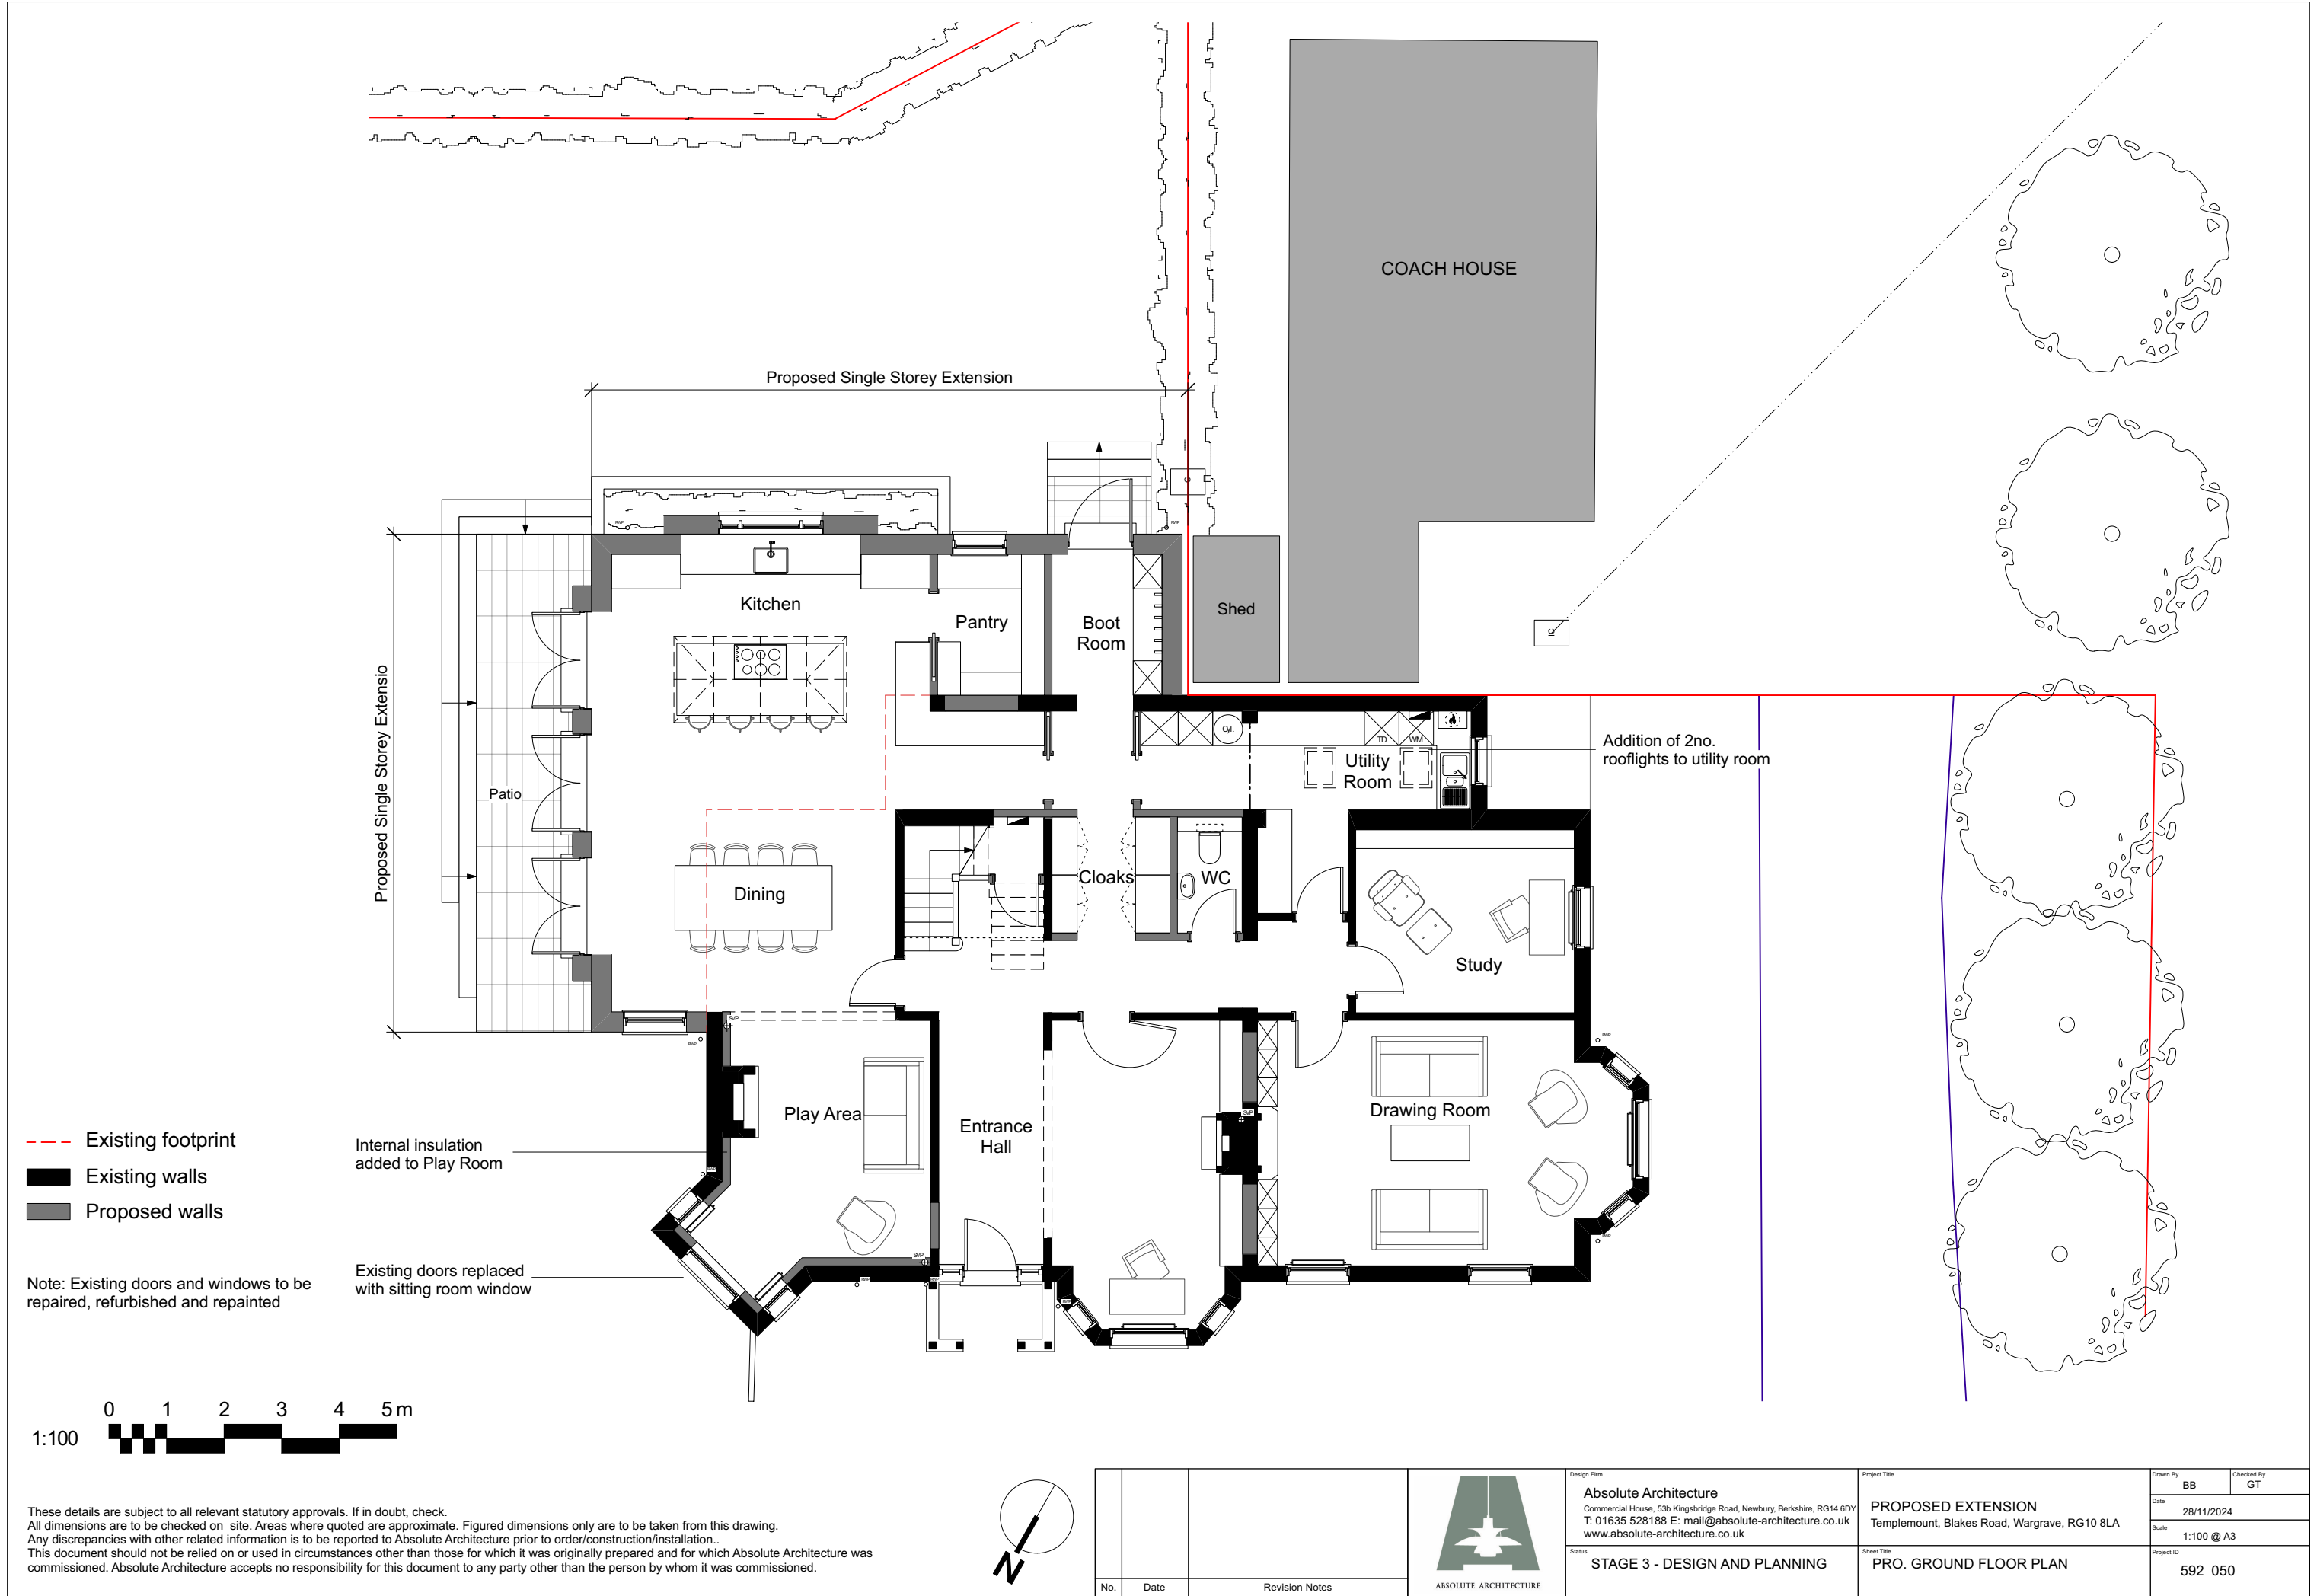

These details are subject to all relevant statutory approvals. If in doubt, check.
All dimensions are to be checked on site. Areas where quoted are approximate. Figured dimensions only are to be taken from this drawing.
Any discrepancies with other related information is to be reported to Absolute Architecture prior to order/construction/installation.
This document should not be relied on or used in circumstances other than those for which it was originally prepared and for which Absolute Architecture was commissioned. Absolute Architecture accepts no responsibility for this document to any party other than the person by whom it was commissioned.

 

		 ABSOLUTE ARCHITECTURE	Design Firm Absolute Architecture Commercial House, 53b Kingsbridge Road, Newbury, Berkshire, RG14 6DY T: 01635 528188 E: mail@absolute-architecture.co.uk www.absolute-architecture.co.uk	Project Title PROPOSED EXTENSION Templemount, Blakes Road, Wargrave, RG10 8LA	Drawn By BB	Checked By GT	
			Status STAGE 3 - DESIGN AND PLANNING	Sheet Title PRO. GROUND FLOOR PLAN	Date 28/11/2024	Scale 1:100 @ A3	
No.	Date		Revision Notes			Project ID 592 050	