


DEVELOPMENTS IN DESIGN LTD

WWW.DEVELOPMENTSINDESIGN.CO.UK
TEL.01344 641286

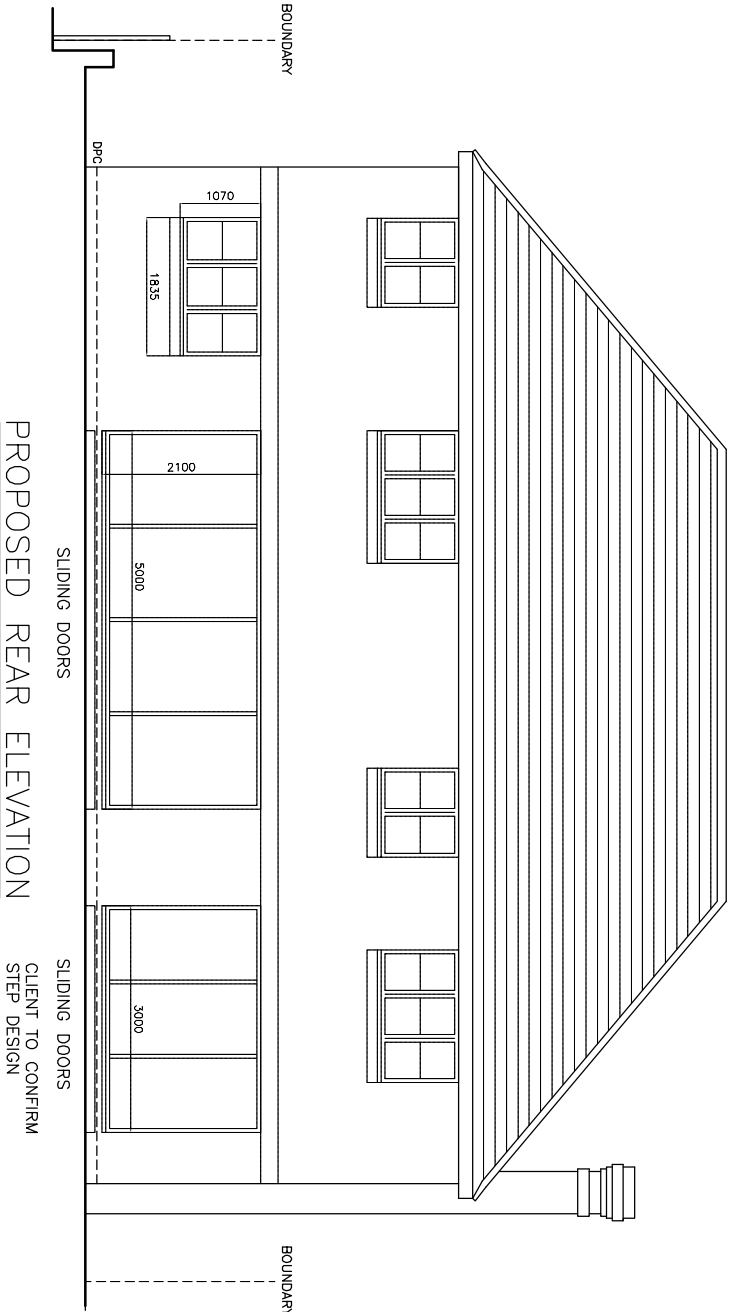


EXISTING DOOR TO BE
PARTIALLY INFILLED TO
CREATE WINDOW OPENING.
CLIENT TO CONFIRM HEIGHT

EXISTING BAY WINDOW TO BE
DEMOLISHED AND REMOVED FROM
SITE. NOTE IT IS ASSUMED
THERE IS BLOCK WORK BEHIND
THE EXISTING PITCHED ROOF

EXISTING CONSERVATORY TO BE
DEMOLISHED AND REMOVED
FROM SITE. NOTE EXISTING
BRICK WORK HAS BEEN
PLASTERED AND LEAD FLASHING
CUT INTO MORTAR JOINTS

PROPOSED REAR ELEVATION

SHOWING AREAS OF BRICK
WORK TO BE INFILLED

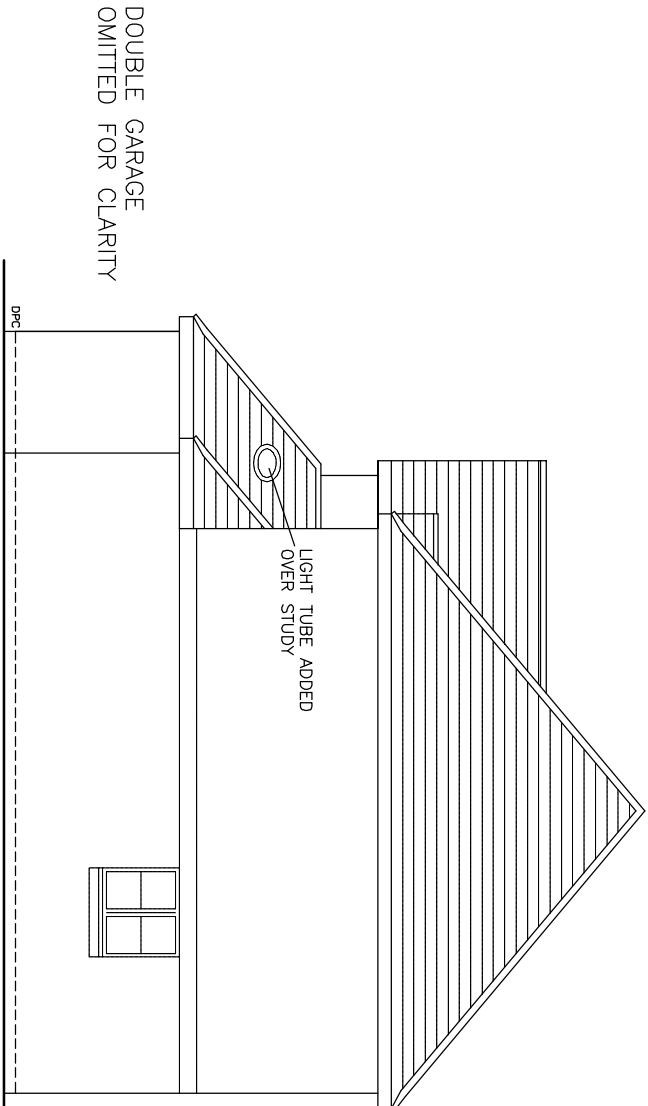


BRICKWORK, RED MULTI FACING BRICK
WITH FEATURE CORNER AND CILL DETAIL
WINDOWS WHITE UPVC
DOORS GREY UPVC

CONSERVATORY AND
BAY WINDOW REMOVED

PROPOSED SIDE ELEVATION

PROPOSED RE DESIGN OF REAR DOORS AND WINDOWS

 

DRAWING NO. HB.002
DATE 26.11.24
SCALE 1:100

MR AND MRS GUY

7 HAZELBANK FINCHAMPSTEAD BERKS RG40 4XD