


DEVELOPMENTS IN DESIGN LTD


WWW.DEVELOPMENTSINDSIGN.CO.UK
TEL.0118 9797484

BOUNDARY

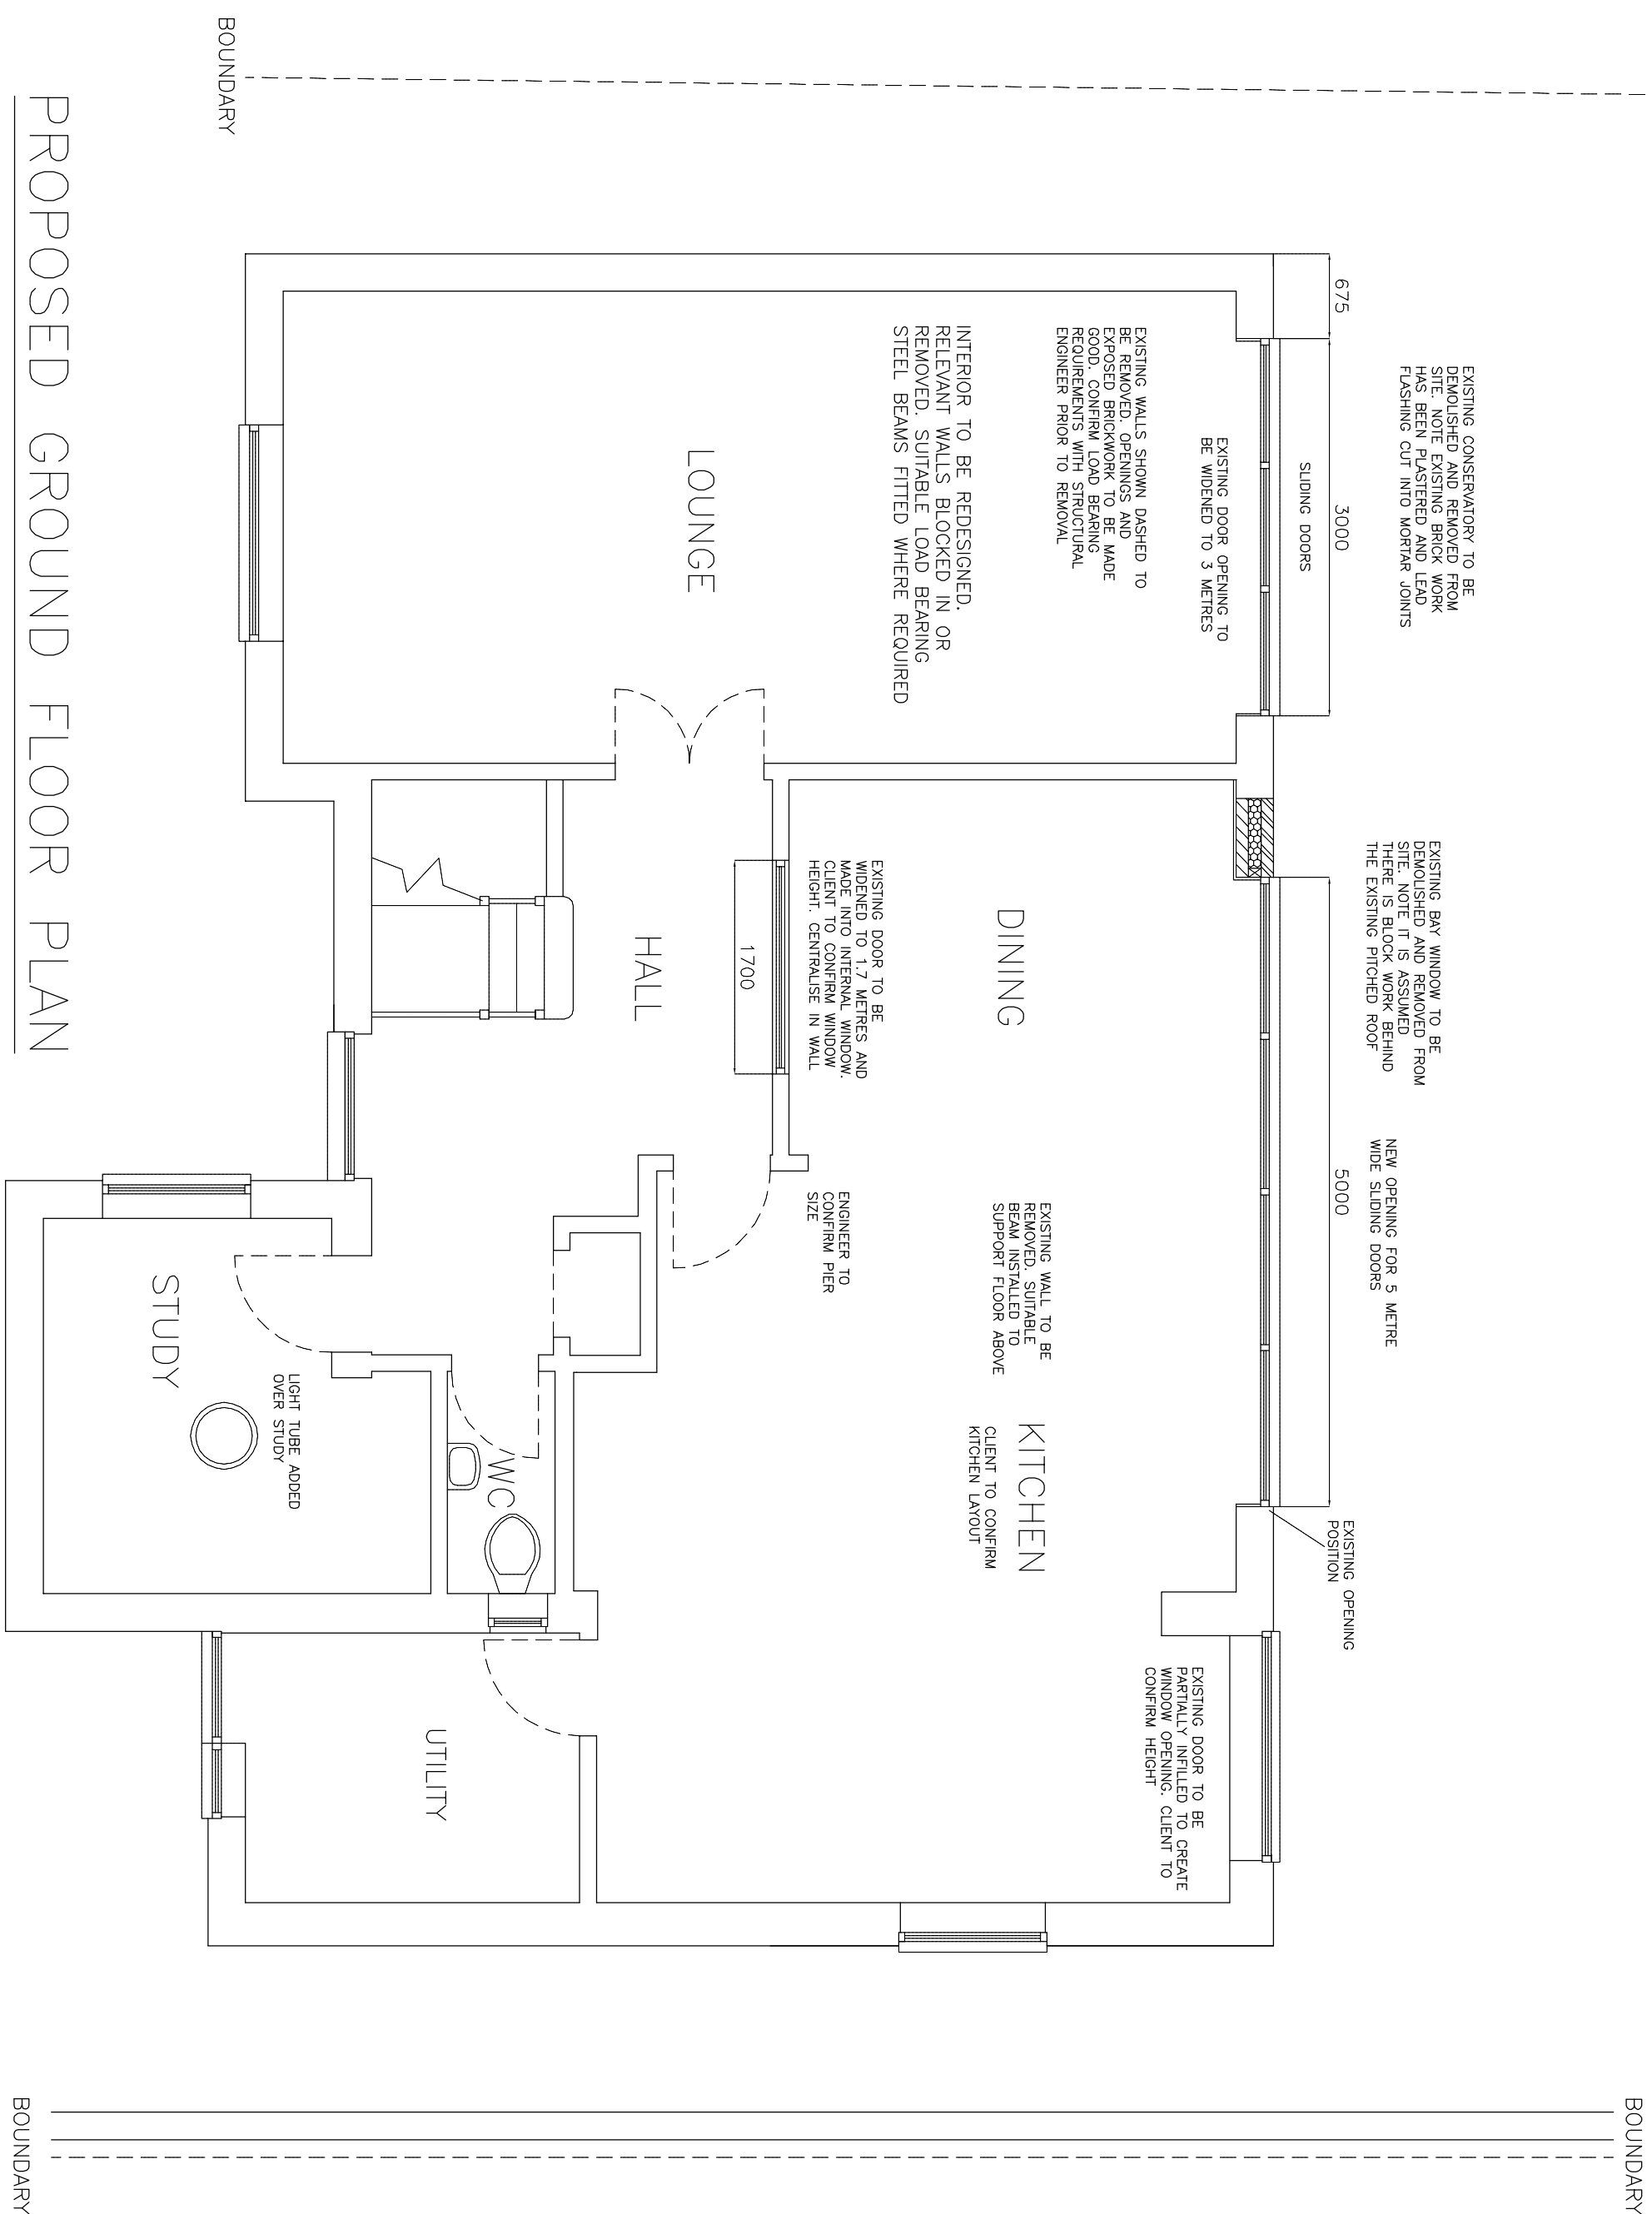

PROPOSED GROUND FLOOR PLAN

PROPOSED RE DESIGN OF REAR DOORS AND WINDOWS

 

DRAWING NO. HB.004
DATE 26.11.24
SCALE 1:50

MR AND MRS GUY

7 HAZELBANK FINCHAMPSTEAD BERKS RG40 4XD