


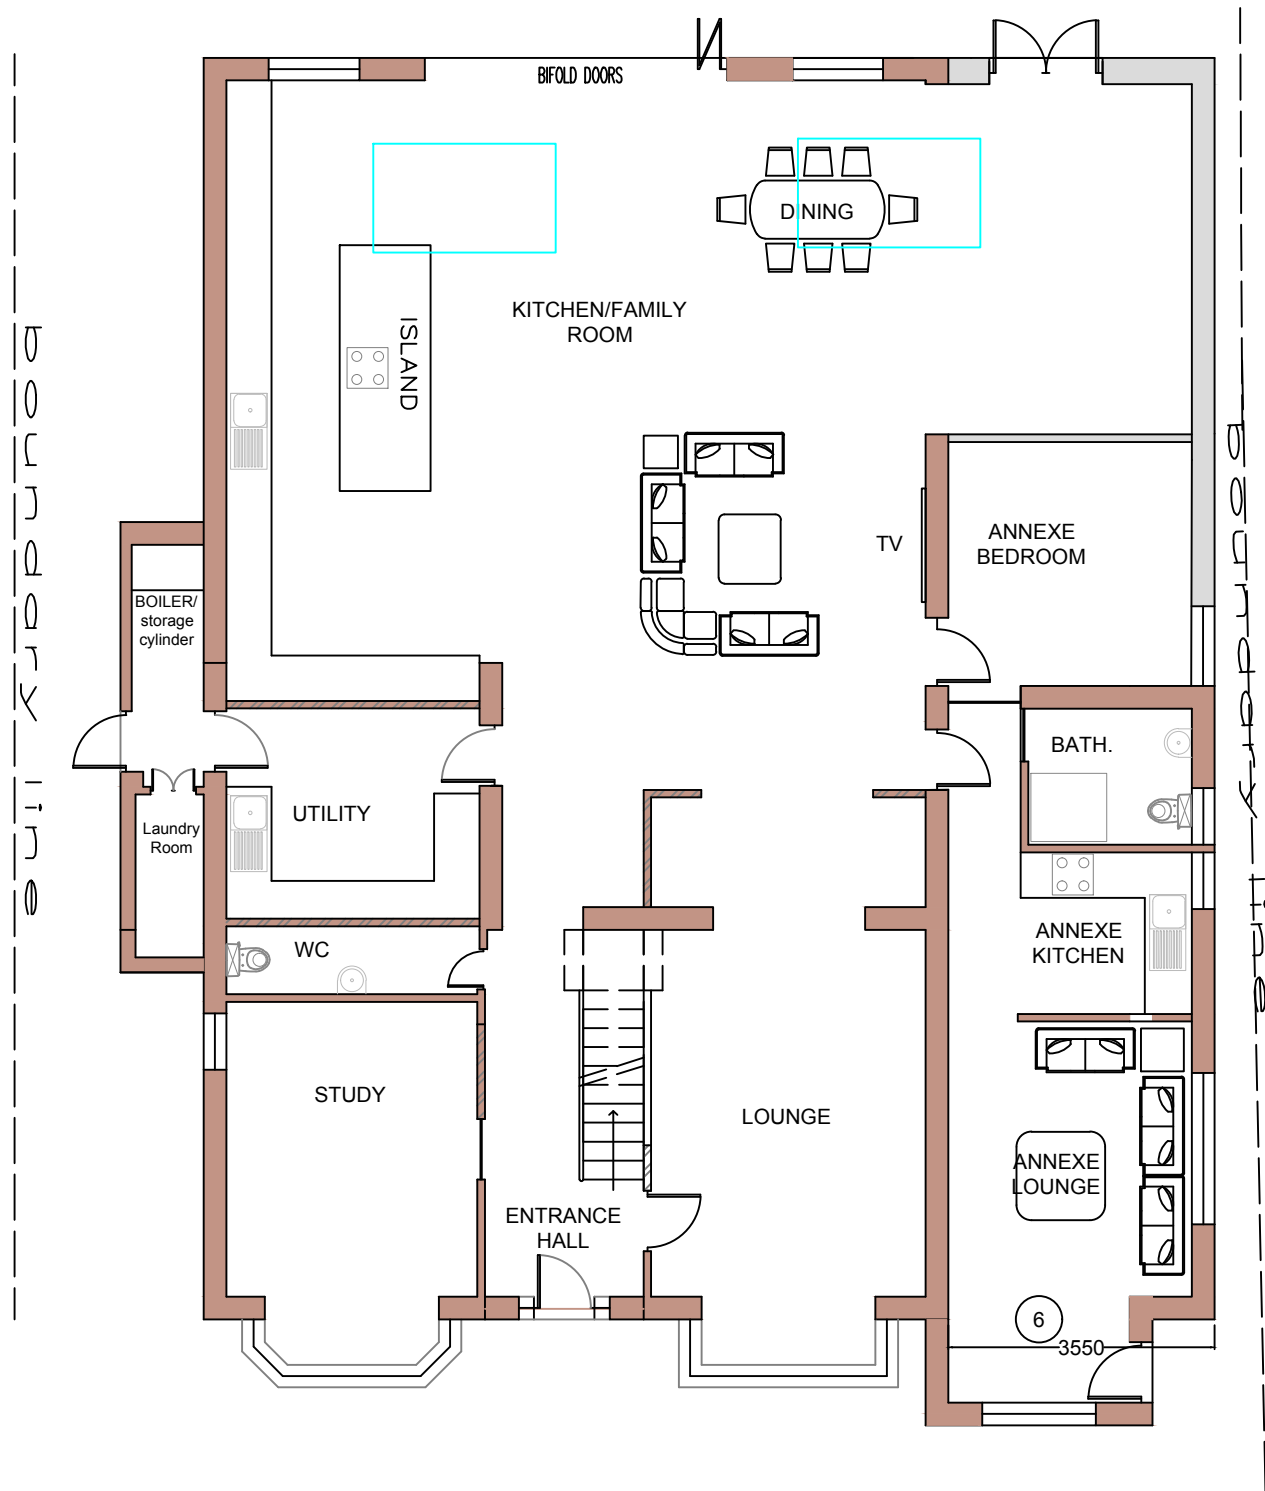


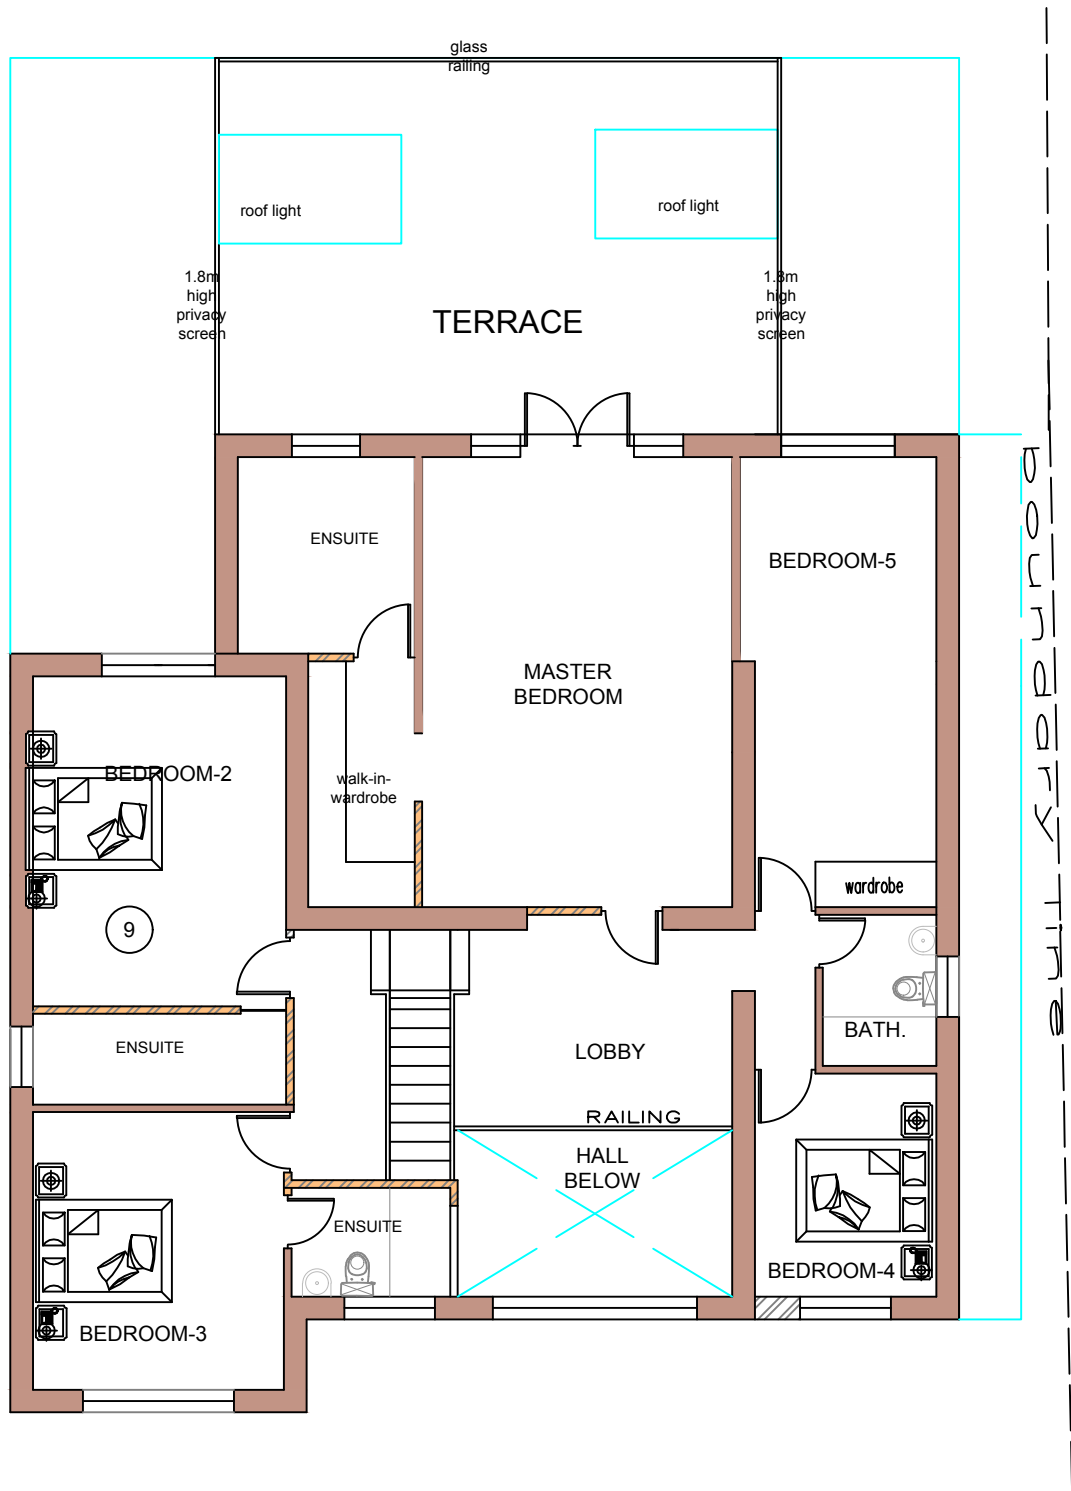

PROPOSED GROUND FLOOR PLAN

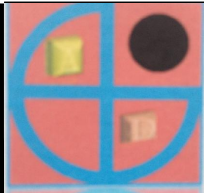

PROPOSED FIRST FLOOR PLAN

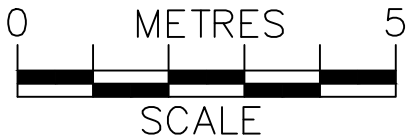

PROJECT:
PROPOSED DOUBLE STOREY REAR/SIDE EXTENSION

7 Wilderness Road
Earley

DRAWN BY:	P.S.
DATE:	03/03/2026
SCALE:	1:100@A3
FILENAME:	23007

DRAWING TITLE: EXISTING AND PROPOSED FLOOR PLANS	
DRAWING NUMBER:	WR-04R1

ArchDezine Limited
archdeziner7@gmail.com